

GENERAL NOTES:
THESE DRAWINGS ARE "BUILDERS PLANS" INDICATING GENERAL DESIGN INTENT ONLY. THE CONTRACTOR SHALL BE RESPONSIBLE FOR VERIFICATIONS OF ALL DIMENSIONS, GRADES AND OTHER CONDITIONS ON-SITE. ANY DISCREPANCIES ARE TO BE REPORTED TO THE DESIGNER FOR CLARIFICATION AND/OR CORRECTION PRIOR TO BEGINNING ANY WORK.

ALL CONSTRUCTION SHALL CONFORM TO THE 2022 CALIFORNIA BUILDING CODE, AND SHALL BE EQUAL TO OR EXCEED LOCAL AND COUNTY MINIMUM CONSTRUCTION REQUIREMENTS.

ENGINEER'S NOTES TAKE PRECEDENCE OVER THESE NOTES. WRITTEN DIMENSIONS AND NOTES TAKE PRECEDENCE OVER SCALED DRAWINGS. SITE CONDITIONS TAKE PRECEDENCE OVER ALL NOTES AND DRAWINGS.

THE CONTRACTOR SHALL PROVIDE MECHANICAL AND ELECTRICAL ENGINEERING AS REQUIRED TO COMPLETE WORK FOR INTENDED PURPOSE. MECHANICAL CONTRACTOR SHALL VERIFY DIMENSIONS OF ALL NECESSARY FLUE CHASES, DUCTS & EQUIPMENT.

FLOOR PLAN NOTES
CEMENT BOARD OR BETTER SHALL BE USED AT ALL TILE LOCATIONS, TUBS, AND SHOWER STALLS. ALL SILLS, SEATS, & SHELVES IN SHOWER/TUB AREAS SHALL BE WATERPROOFED, TILED, & SLOPED TO DRAIN MIN. 1/4" PER FOOT.

CABINETRY SHOWN IS A CONCEPTUAL DEPICTION. ACTUAL FINAL CABINET DESIGN AND LAYOUT SHALL BE BY THE DESIGNER OF THE CABINET SUPPLIER AND COORDINATED WITH THE BUILDER, OWNERS, AND ACTUAL FIELD DIMENSIONS.

SITE MANAGEMENT NOTES:
A. CONSTRUCTION SITE SHALL BE ENCLOSED BY 6' OPAQUE FENCE AT ALL TIMES DURING CONSTRUCTION.
B. NO CONSTRUCTION MATERIAL, EQUIPMENT, PORTABLE TOILETS, TRASH CONTAINERS, OR DEBRIS SHALL BE PLACED IN THE PUBLIC RIGHT-OF-WAY.
C. A TRASH CONTAINER SHALL BE MAINTAINED ON SITE AT ALL TIMES AND DEBRIS ON SITE WHICH COULD OTHERWISE BLOWN AWAY, SHALL BE REGULARLY COLLECTED AND PLACED IN CONTAINER.
D. ALL CONSTRUCTION DEBRIS (WOOD SCRAPS AND OTHER DEBRIS, WHICH CANNOT BLOW AWAY) SHALL BE PILED WITHIN THE PROPERTY LINES OF THE PROJECT IN A NEAT AND SAFE MANNER.

SURVEYOR NOTES:
THE SURVEYOR IS REQUIRED TO PROVIDE THE FOLLOWING:
1. LETTER VERIFYING THE STRUCTURE IS LOCATED AS APPROVED ON THE PLANS FOR SETBACKS PRIOR TO POURING ANY CONCRETE.
2. LETTER VERIFYING THE HEIGHT OF THE STRUCTURE IS AS SHOWN ON THE PLANS AT FRAME INSPECTION.

GENERAL NOTES:
1. THE CONTRACTOR SHALL INSPECT THE PROJECT SITE PRIOR TO SUBMITTING A BID IN ORDER TO OBSERVE AND DETERMINE THE EXISTING JOB SITE CONDITIONS.
2. THE CONTRACTOR AGREES THAT IN ACCORDANCE WITH GENERALLY ACCEPTED CONSTRUCTION PRACTICES, CONTRACTOR SHALL ASSUME COMPLETE RESPONSIBILITY FOR JOB SITE CONDITIONS DURING THE COURSE OF CONSTRUCTION OF THE PROJECT. THESE PLANS DO NOT INCLUDE COMPONENTS NECESSARY FOR CONSTRUCTION SAFETY. IT IS THE CONTRACTOR'S RESPONSIBILITY TO PROVIDE FOR THE SAFETY OF ALL PERSONS AND PROPERTY DURING THE COURSE OF THE PROJECT AND TO COMPLY WITH CONSTRUCTION SAFETY ORDERS. THESE REQUIREMENTS SHALL APPLY CONTINUOUSLY AND NOT BE LIMITED TO NORMAL WORKING HOURS.
3. EXISTING UNDERGROUND UTILITIES AND IMPROVEMENTS ARE BASED ON SCHEMATIC MAPPING PROVIDED BY THE UTILITY COMPANIES. NO GUARANTEE IS MADE AS TO THE ACCURACY OR COMPLETENESS OF THE INFORMATION SHOWN. CONTRACTOR SHALL NOTIFY UNDERGROUND SERVICE ALERT (U.S.A.) AT (800) 227-2600 OR 811 A MINIMUM OF 48 HOURS IN ADVANCE OF ANY EXCAVATION. ANY ADDITIONAL COSTS INCURRED AS A RESULT OF CONTRACTOR'S FAILURE TO VERIFY LOCATION OF MARKED EXISTING UTILITIES PRIOR TO BEGINNING OF CONSTRUCTION SHALL BE BORNE BY THE CONTRACTOR.
4. TRAFFIC CONTROL DURING CONSTRUCTION SHALL BE THE CONTRACTOR'S RESPONSIBILITY. THE CONTRACTOR SHALL PROVIDE FOR CONTINUOUS VEHICULAR AND PEDESTRIAN INGRESS AND EGRESS TO ALL PRIVATE PROPERTY ADJACENT TO THE WORK THROUGHOUT THE PERIOD OF CONSTRUCTION
5. THE CONTRACTOR SHALL BE RESPONSIBLE FOR ANY DAMAGES TO THE SITE OR THE SURROUNDING AREA AS A RESULT OF THE CONTRACTOR'S WORK OR OPERATIONS. EXISTING FACILITIES THAT ARE DAMAGED OR DISPLACED BY THE CONTRACTOR SHALL BE REPLACED AT THE CONTRACTOR'S EXPENSE.

THE PRIME CONTRACTOR AND ALL SUBCONTRACTORS SHALL BE APPROPRIATELY LICENSED BY THE CALIFORNIA CONTRACTORS STATE LICENSE BOARD. THE BUILDER/CONTRACTOR AND ALL SUBCONTRACTORS SHALL CONFORM TO ALL APPLICABLE BUILDING CODES.

CONSTRUCTION OPERATION AND PARKING NOTES.


A. CONSTRUCTION, DELIVERIES AND SERVICING OF ANY ITEM(I.E.,DEBRIS BOX, SANITARY SEWER FACILITIES, ETC.) ON THE SITE SHALL ONLY PERMITTED MONDAY THROUGH FRIDAY, 8:00 AM TO 5:00 PM.

B. NO WORK OF-ANY NATURE, INCLUDING BUT NOT LIMITED TO HAULING OR HEAVY EQUIPMENT SHALL BE PERMITTED ON SATURDAYS, SUNDAYS OR HOLIDAYS.

DEFERRED APPROVALS
THE CONTRACTOR IS RESPONSIBLE FOR PROVIDING DOCUMENTS PREPARED BY APPROPRIATE DESIGN PROFESSIONAL, IN ACCORDANCE WITH CBC 107.3.4.2 AND COORDINATING ALL ASPECTS OF THE WORK FOR THE BELOW LISTED ITEMS.
(2) COPIES OF EACH DEFERRED SUBMITTAL WILL FIRST BE SUBMITTED TO THE DESIGNER/ ARCHITECT/ENGINEER-OF-RECORD, WHO WILL REVIEW THEM AND FORWARD THEM TO THE BUILDING DEPARTMENT WITH NOTATIONS INDICATING THAT THE SUBMITTALS CONFORM TO THE DESIGN OF THE BUILDING.THE ENGINEER(S) RESPONSIBLE FOR THE DESIGN OF THE DEFERRED SUBMITTAL ITEMS SHALL STAMP AND WET- SIGN THOSE DRAWINGS AND CALCULATIONS FOR WHICH HE/SHE IS RESPONSIBLE.
DEFERRED ITEMS LIST:
NONE

SMC ORDINANCE 4873:
SUBSTANTIAL ALTERATION: THE RENOVATION OF ANY STRUCTURE AND/OR WHEN COMBINED WITH ANY ADDITIONS TO THE STRUCTURE, AFFECTS A GROSS FLOOR AREA WHICH EXCEEDS FIFTY PERCENT (50%) OF THE EXISTING FLOOR AREA OF THE STRUCTURE. FOR THE PURPOSE OF THIS SECTION, WHEN DETERMINING THE AFFECTED GROSS FLOOR AREA OF AN EXISTING STRUCTURE, WHENEVER MORE THAN 50% OF THE WALL OR CEILING COVERINGS (E.G., WALLBOARD, PLASTER, ETC.) HAVE BEEN REMOVED FROM WITHIN A ROOM OR SPACE BOUNDED BY THREE OR MORE WALLS WITHIN THE STRUCTURE, THE ENTIRE GROSS FLOOR AREA OF THE ROOM OR SPACE SHALL BE COUNTED TOWARDS THE TOTAL AFFECTED GROSS FLOOR AREA OF THE EXISTING STRUCTURE.

§903.6.1 WHERE REQUIRED. ALL EXISTING BUILDINGS AND STRUCTURES SHALL BE PROVIDED WITH AN AUTOMATIC FIRE SPRINKLER SYSTEM WHEN ANY OF THE FOLLOWING CONDITIONS OCCUR: A. WHERE THE GROSS FLOOR AREA OF A PROPOSED ALTERATION, ADDITION, OR COMBINATION OF ALTERATIONS AND ADDITIONS AND THE GROSS FLOOR AREA OF ANY ALTERATIONS, ADDITIONS, OR COMBINATION OF ALTERATIONS AND ADDITIONS MEETS THE DEFINITION OF A "SUBSTANTIAL ALTERATION".

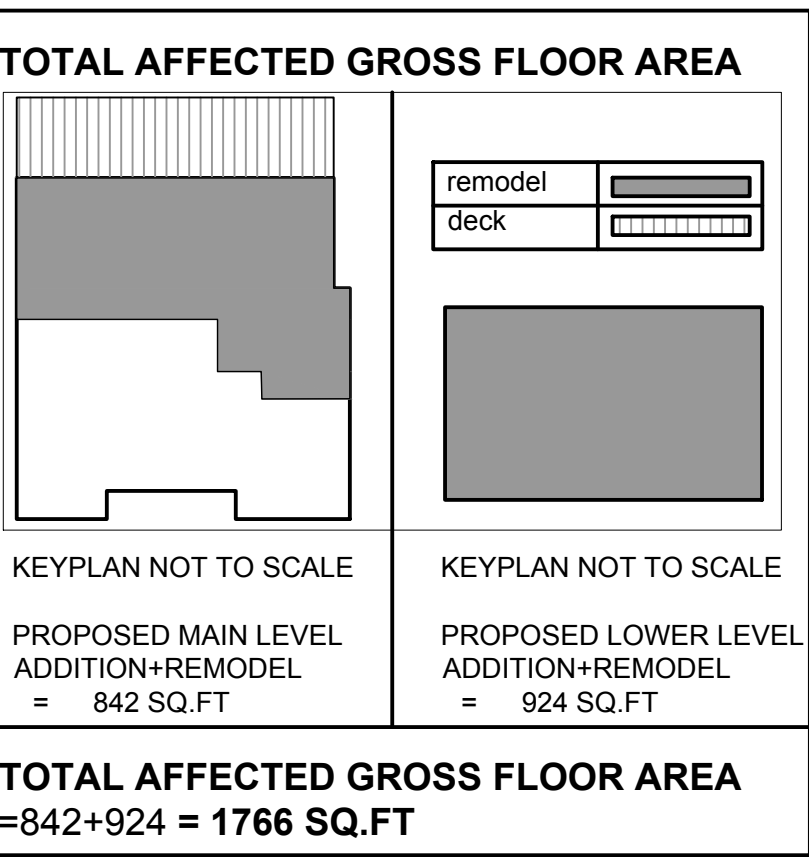

SCOPE OF WORK:
563SF ADDITION, 385SF NEW DECK, AND 753SF ALTERATION

EXTERIOR:
1. UPGRADE ELECTRIC PANEL AND RELOCATE FROM R TO L SIDE OF HOME
2. N REAR DECK 385SF ON MAIN LEVEL
3. REPLACE FRONT SIDING W/ STUCCO & STONE VENEER
4. N ROOF OVER FRONT ENTRY
5. NEW ROOF OVER ADDITION

MAIN LEVEL, FAMILY ROOM
1. REPLACE LARGE CASEMENT WINDOW W/ 4-LEAF SLIDER TO NEW DECK
2. DEMO WOODBURNING FP & CHIMNEY, REPLACE W/ ELECTRIC FP
3. N CLOSET ADJACENT TO BATH #1
4. MODIFY STAIRS TO LOWER LEVEL W/IN 89SF ADDITION


KITCHEN-DINING
1. REPLACE KITCHEN ISLAND AND INCLUDE SINK AND APPLIANCES
2. REPLACE GAS RANGE AND HOOD
3. N SKYLIGHT OVER KITCHEN
4. N SKYLIGHT OVER DINING AREA
5. REPLACE CABINETS, COUNTERS, APPLIANCES

BATH #1
1. N SKYLIGHT

LAUNDRY ROOM
1. N TANKLESS W-HEATER (REPLACE GARAGE W-HEATER)
2. N SKYLIGHT

GARAGE
1. REMOVE W-HEATER

LOWER LEVEL
1. 474SF ADDITION BELOW N DECK
2. NEW BEDROOM #4 W/ EN SUITE BATH & WALK-IN CLOSE
3. RELOCATE BATH #3
4. RELOCATE BEDROOM #3
5. N FAMILY ROOM
6. N (2) CONCRETE PADS & SLIDING DOORS
7. NEW ELECTRICAL THROUGHOUT

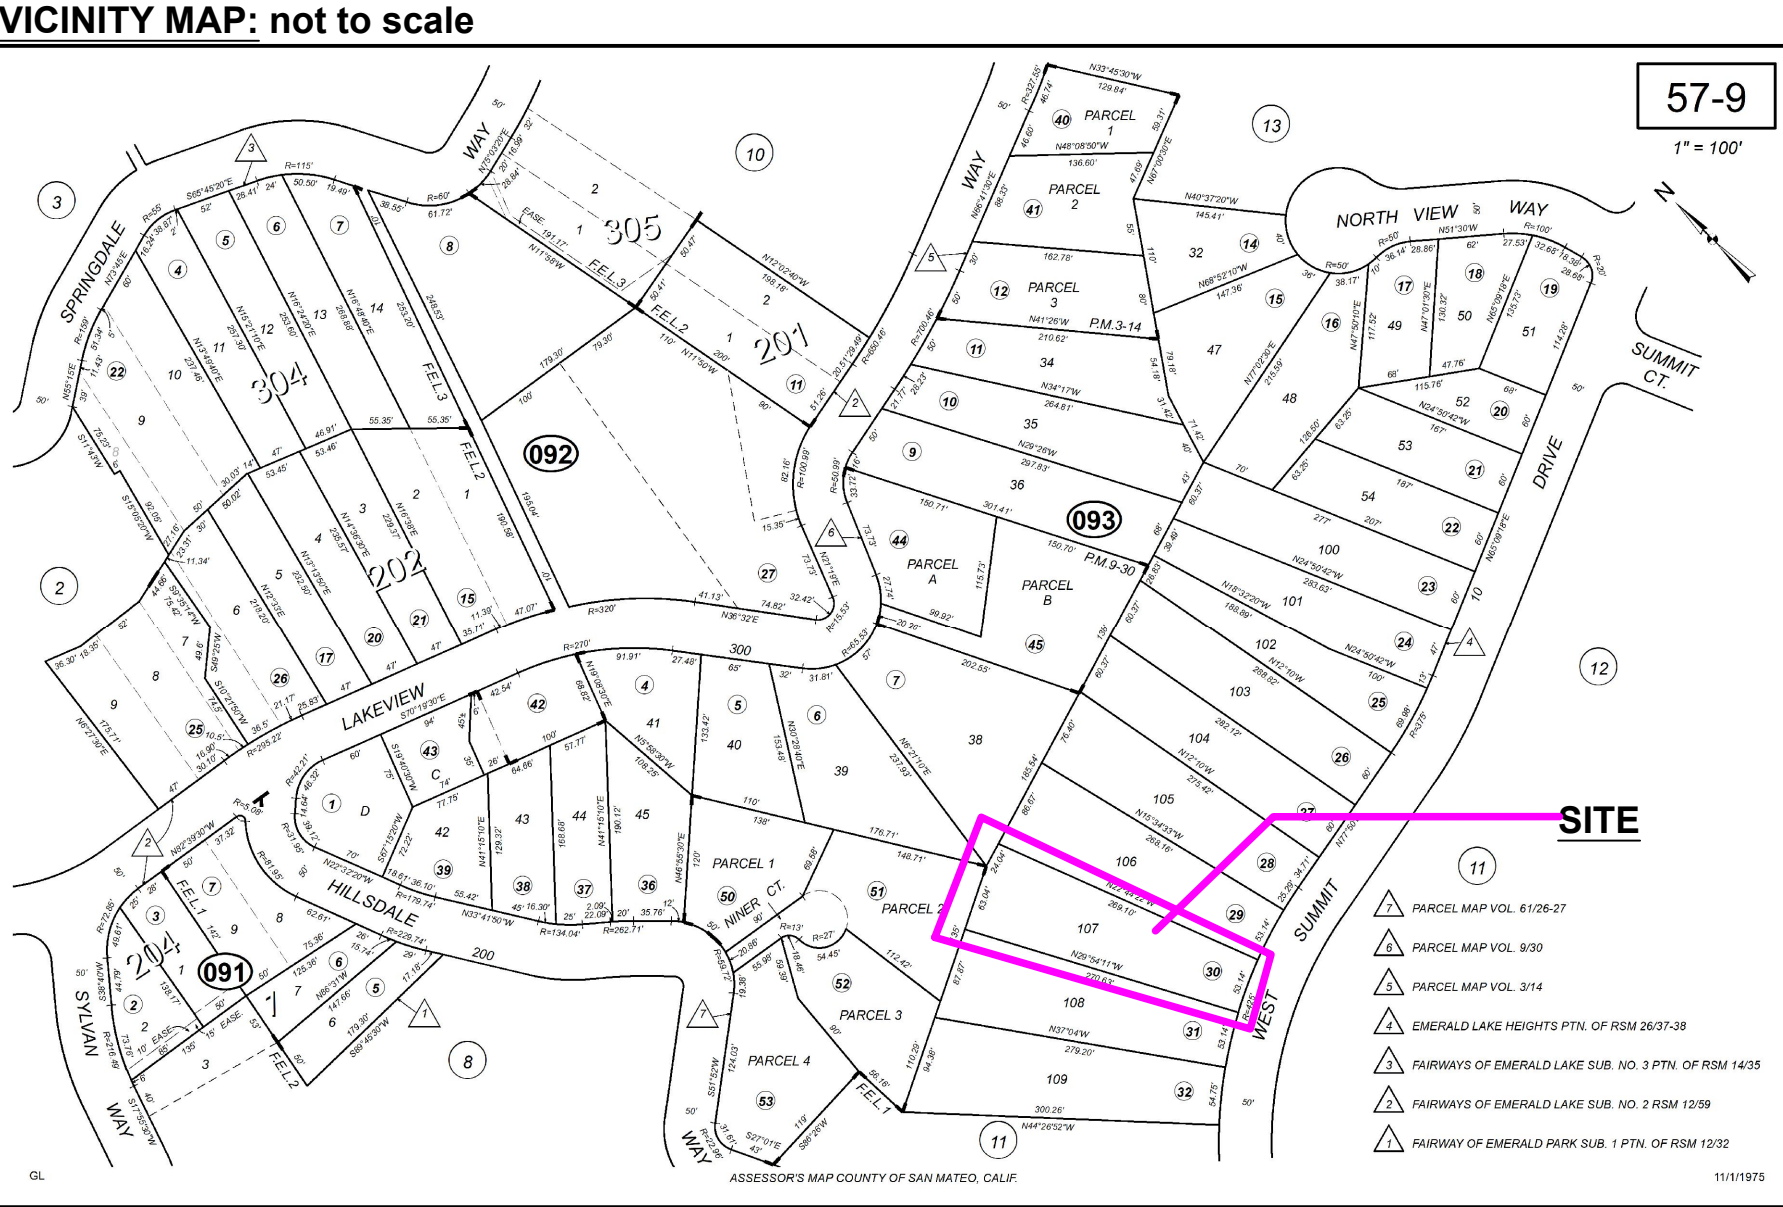

BUILDING DATA:
CONSTRUCTION TYPE: VB
BUILDING CURRENTLY NOT FIRE SPRINKLERED
PARCEL MAP: APN 057-093-290
ZONE: RH/DR
LAND USE: SINGLE FAMILY RESIDENCE
HOUSE LEVEL: TWO STORIES
SEWER: EMERALD LAKES SEWER DIST
WATER SUPPLY: City of Redwood City Municipal Water Department

	MAIN RESI.		TOTAL	
	BEDRMS	BATH	BEDRMS	BATH
EXISTING	3	2	3	2
PROPOSED	4	4	4	4

PLANNING DATA:
EXISTING LOT SIZE: 18,900 SQ.FT (0.43 Acres)

	ZONING COMPLIANCE		
	EXISTING	PROPOSED	ALLOWED
LOT COVERAGE:	1896/18900 =10%	2390/18900 = (12.6%)	25% = 4725 SQ.FT
TOTAL FLOOR AREA (TFA):	2030/18900 = (10.7%)	2593/18900 = (12.7%)	30% = 5670 SQ.FT
SETBACKS:			
FRONT	24'-7"	20'-2"	20'-0"
REAR	201'-1"	191'-0"	20'-0"
RIGHT SIDE	6'-7"	6'-7"	7'-6" (TOTAL 20')
LEFT SIDE	8'-4"	8'-4"	7'-6" (TOTAL 20')
HEIGHT	21'-8" FT	21'-8" FT	28 FT

	EXISTING	CHANGE IN	TOTAL PROPOSED
HABITABLE LIVING AREA:	1830 SQ.FT	1830 (existing) + 563 (add)	2393 SQ.FT
NON- HABITABLE AREA	200 SQ.FT (GARAGE)	200 SQ.FT	200 SQ.FT

THE FOLLOWING ARE DEFERRED SUBMITTAL
1. FIRE SPRINKLER SYSTEM

TREE AREA PROTECTION:
NO EXISTING TREES ARE PROPOSED TO BE CUT.
NO WORK PROPOSED UNDER ANY EXISTING TREE DRIPLINE

BASED ON 2022 CALIFORNIA RESIDENTIAL CODE-
2022 CALIFORNIA RESIDENTIAL CODE
2022 CALIFORNIA BUILDING CODE
2022 CALIFORNIA MECHANICAL CODE
2022 CALIFORNIA ELECTRICAL CODE
2022 CALIFORNIA PLUMBING CODE
2022 CALIFORNIA GREEN BUILDING CODE
2022 CALIFORNIA ENERGY EFFICIENCY STANDARDS

OWNER INFORMATION:
BAYSHORE INVESTMENT GROUP, LLC.
3113 MIDDLEFIELD RD, REDWOOD CITY, CA 94063
650-776-1581 francesca.lampert@cbtnorcal.com

CONTRACTOR: OWNER-BUILDER

STRUCTURAL ENGINEER: LAUREN WINGERT
5049 SUTHERLAND DR., CONCORD CA 94521
925-330-3731 lauren.m.wingert@gmail.com

DESIGNER: XAR DESIGNS
2110 STANFORD AVE MOUNTAIN VIEW 94040
408-685-5214 sarrah.reshamwala@gmail.com

DRAWING INDEX:


ARCHITECTURAL SHEETS:
A-01 COVER SHEET
S-01 TOPOGRAPHIC SURVEY
A-02 SITE PLAN
A-03 MAIN LVL PLANS
A-04 LOWER LVL PLANS
A-05 ELEVATIONS - I
A-06 ELEVATIONS - II
A-07 ROOF PLAN
A-08 DETAILS
E-01 ELECTRICAL PLAN
B-01 CALGREEN CHECKLIST I
B-02 CALGREEN CHECKLIST II
B-03 BMPs
T-01 - 04 TITLE 24
L-01 LANDSCAPE PLAN
C-01 EROSION CONTROL
C-02 EROSION CONTROL

STRUCTURAL ENGINEERING SHEETS:
S1.0 GENERAL NOTES
S1.1 TYPICAL DETAILS I
S1.2 TYPICAL DETAILS II
S1.3 TYPICAL DETAILS III
S2.0 FOUNDATION & FLOOR FRAMING PLAN
S2.1 UPPER FLOOR & LOW ROOF FRAMING PLAN
S2.2 HIGH ROOF FRAMING PLAN
S3.0 DETAILS I
S3.1 DETAILS II

PROJECT NUMBER:
-

PROJECT ADDRESS:
40 W SUMMIT DR,
EMERALD HILLS, CA 94062

DRAWN FOR:
BOB JOHNSTON
40 W SUMMIT DR, EMERALD HILLS, CA 94062

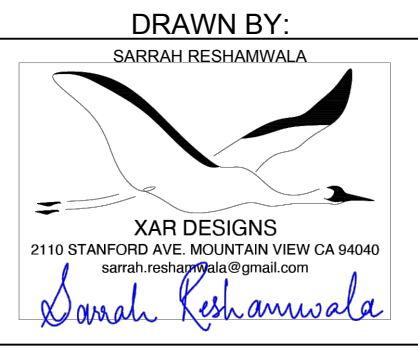

FOR OFFICE USE ONLY:


SCALE AT ARCH D:

REV	DATE	ISSUE
1	09/12/2024	
2		

COVER SHEET

40 W SUMMIT DR.
INTERIOR REMODEL & ADDITION


A-01

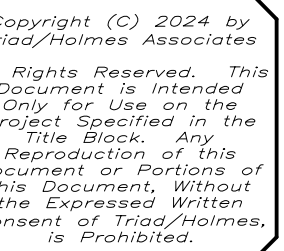[illegible]



PREPARED FOR:

TOPOGRAPHIC SURVEY
SANTA MATEO COUNTY, CALIFORNIA

DATE	7/24/2024
SALE	1" = 16'
RAWN	MN
NO.	09-2372
G	1
SHEET	1 OF 1

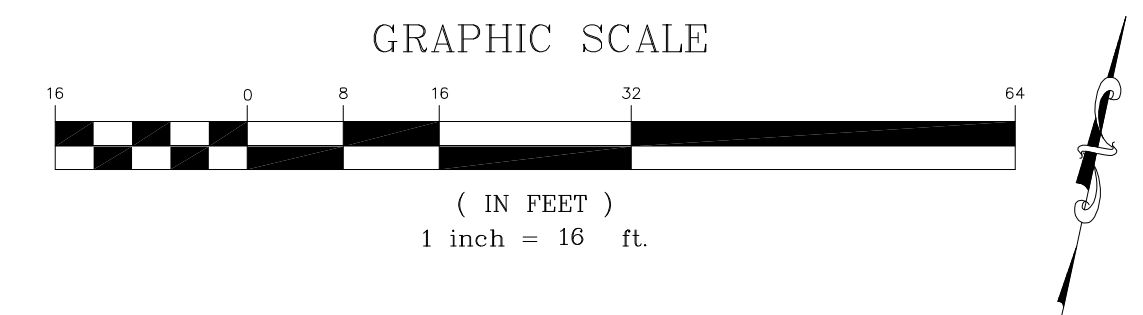

LEGEND:

 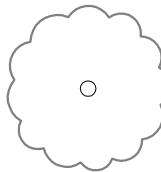	PROPERTY LINE
	ADJACENT PROPERTY LINE
	WIRE FENCE
	WOOD FENCE
	CENTERLINE
	SEWER LINE
	OVERHEAD UTILITIES
	EDGE OF PAVEMENT
	CONC. WALL
	SPOT ELEVATION
AC	ASPHALTIC CONCRETE
CONC	CONCRETE
C&G	CURB & GUTTER
EM	ELECTRIC METER
EP	EDGE OF PAVEMENT
FF	FINISH FLOOR
FL	FLOWLINE
GM	GAS METER
PP	POWER POLE
R/W	RIGHT OF WAY
SSCO	SEWER CLEANOUT
WMB	WATER METER BOX
	HYDRANT
	UTILITY POLE
	CONCRETE
	TREE SIZE WITH DRIPLINE NOTE: ACTUAL TREE TRUNK LOCATIONS ARE SHOWN. DRIPLINES SHOWN ARE ONLY APPROXIMATE. DRIPLINES IN AREAS OF PROPOSED CONSTRUCTION SHOULD BE FIELD VERIFIED.

NOTES:

BENCHMARK:
ELEVATIONS ARE BASED ON NAVD 89 DATUM. PROJECT
BENCHMARK IS THE FT OF EXISTING GARAGE AS SHOWN.
ELEVATION = 497.22'

OWNER(S):
HOLMBERG TRUST

PROPERTY ADDRESS: 40 W SUMMIT DR
REDWOOD CITY CA 94062
057-093-290
18,707 sq.ft. 0.43 acres

EASEMENTS: AS SHOWN
EXISTING USE: RESIDENTIAL-SINGLE FAMILY

I HEREBY STATE THAT I AM A LICENSED SURVEYOR OF THE STATE OF CALIFORNIA, THAT THIS MAP CORRECTLY REPRESENTS SURVEY MADE UNDER MY SUPERVISION IN JULY 2024, AND THAT PROPERTY LINES SHOWN HEREON ARE COMPILED FROM RECORD DATA AND THAT THIS MAP DOES NOT INCLUDE EASEMENTS EXCEPT THOSE SPECIFICALLY DELINEATED HEREON.


IF UNDERGROUND UTILITIES, ZONE, SETBACK AND STREET WIDENING DATA ARE SHOWN HEREON, IT IS FOR INFORMATION ONLY HAVING BEEN OBTAINED FROM AVAILABLE SOURCES NOT CONNECTED WITH THIS CORPORATION. THEREFORE, NO GUARANTEE IS MADE AS TO THE ACCURACY OR COMPLETENESS OF SAID INFORMATION.

BEFORE EXCAVATING CALL U.S.A.

OWNER AND/OR CONTRACTOR ARE RESPONSIBLE FOR LOCATION AND VERIFICATION OF ALL EXISTING UNDERGROUND UTILITIES. UNDERGROUND SERVICE ALERT (USA) SHOULD BE NOTIFIED FOR ASSISTANCE IN THIS MATTER AT (800) 227-2600, 48 HOURS PRIOR TO ANY CONSTRUCTION.

THE (USA) AUTHORIZATION NUMBER SHALL BE KEPT AT THE JOB SITE.

LOCATION AND CHARACTER OF ANY UTILITIES IF SHOWN HEREON ARE APPROXIMATE, AND TAKEN FROM A COMBINATION OF SURFACE STRUCTURE OBSERVATION AND/OR THE RECORDS OF THE CONTROLLING AGENCY. HUMANITY COMPANY DOES NOT ASSUME RESPONSIBILITY FOR THE LOCATION OF ANY EXISTING UTILITIES OR OTHER UNDERGROUND FEATURES SUCH AS VAULTS, TANKS, BASEMENTS, BURIED OBJECTS, ...ETC.

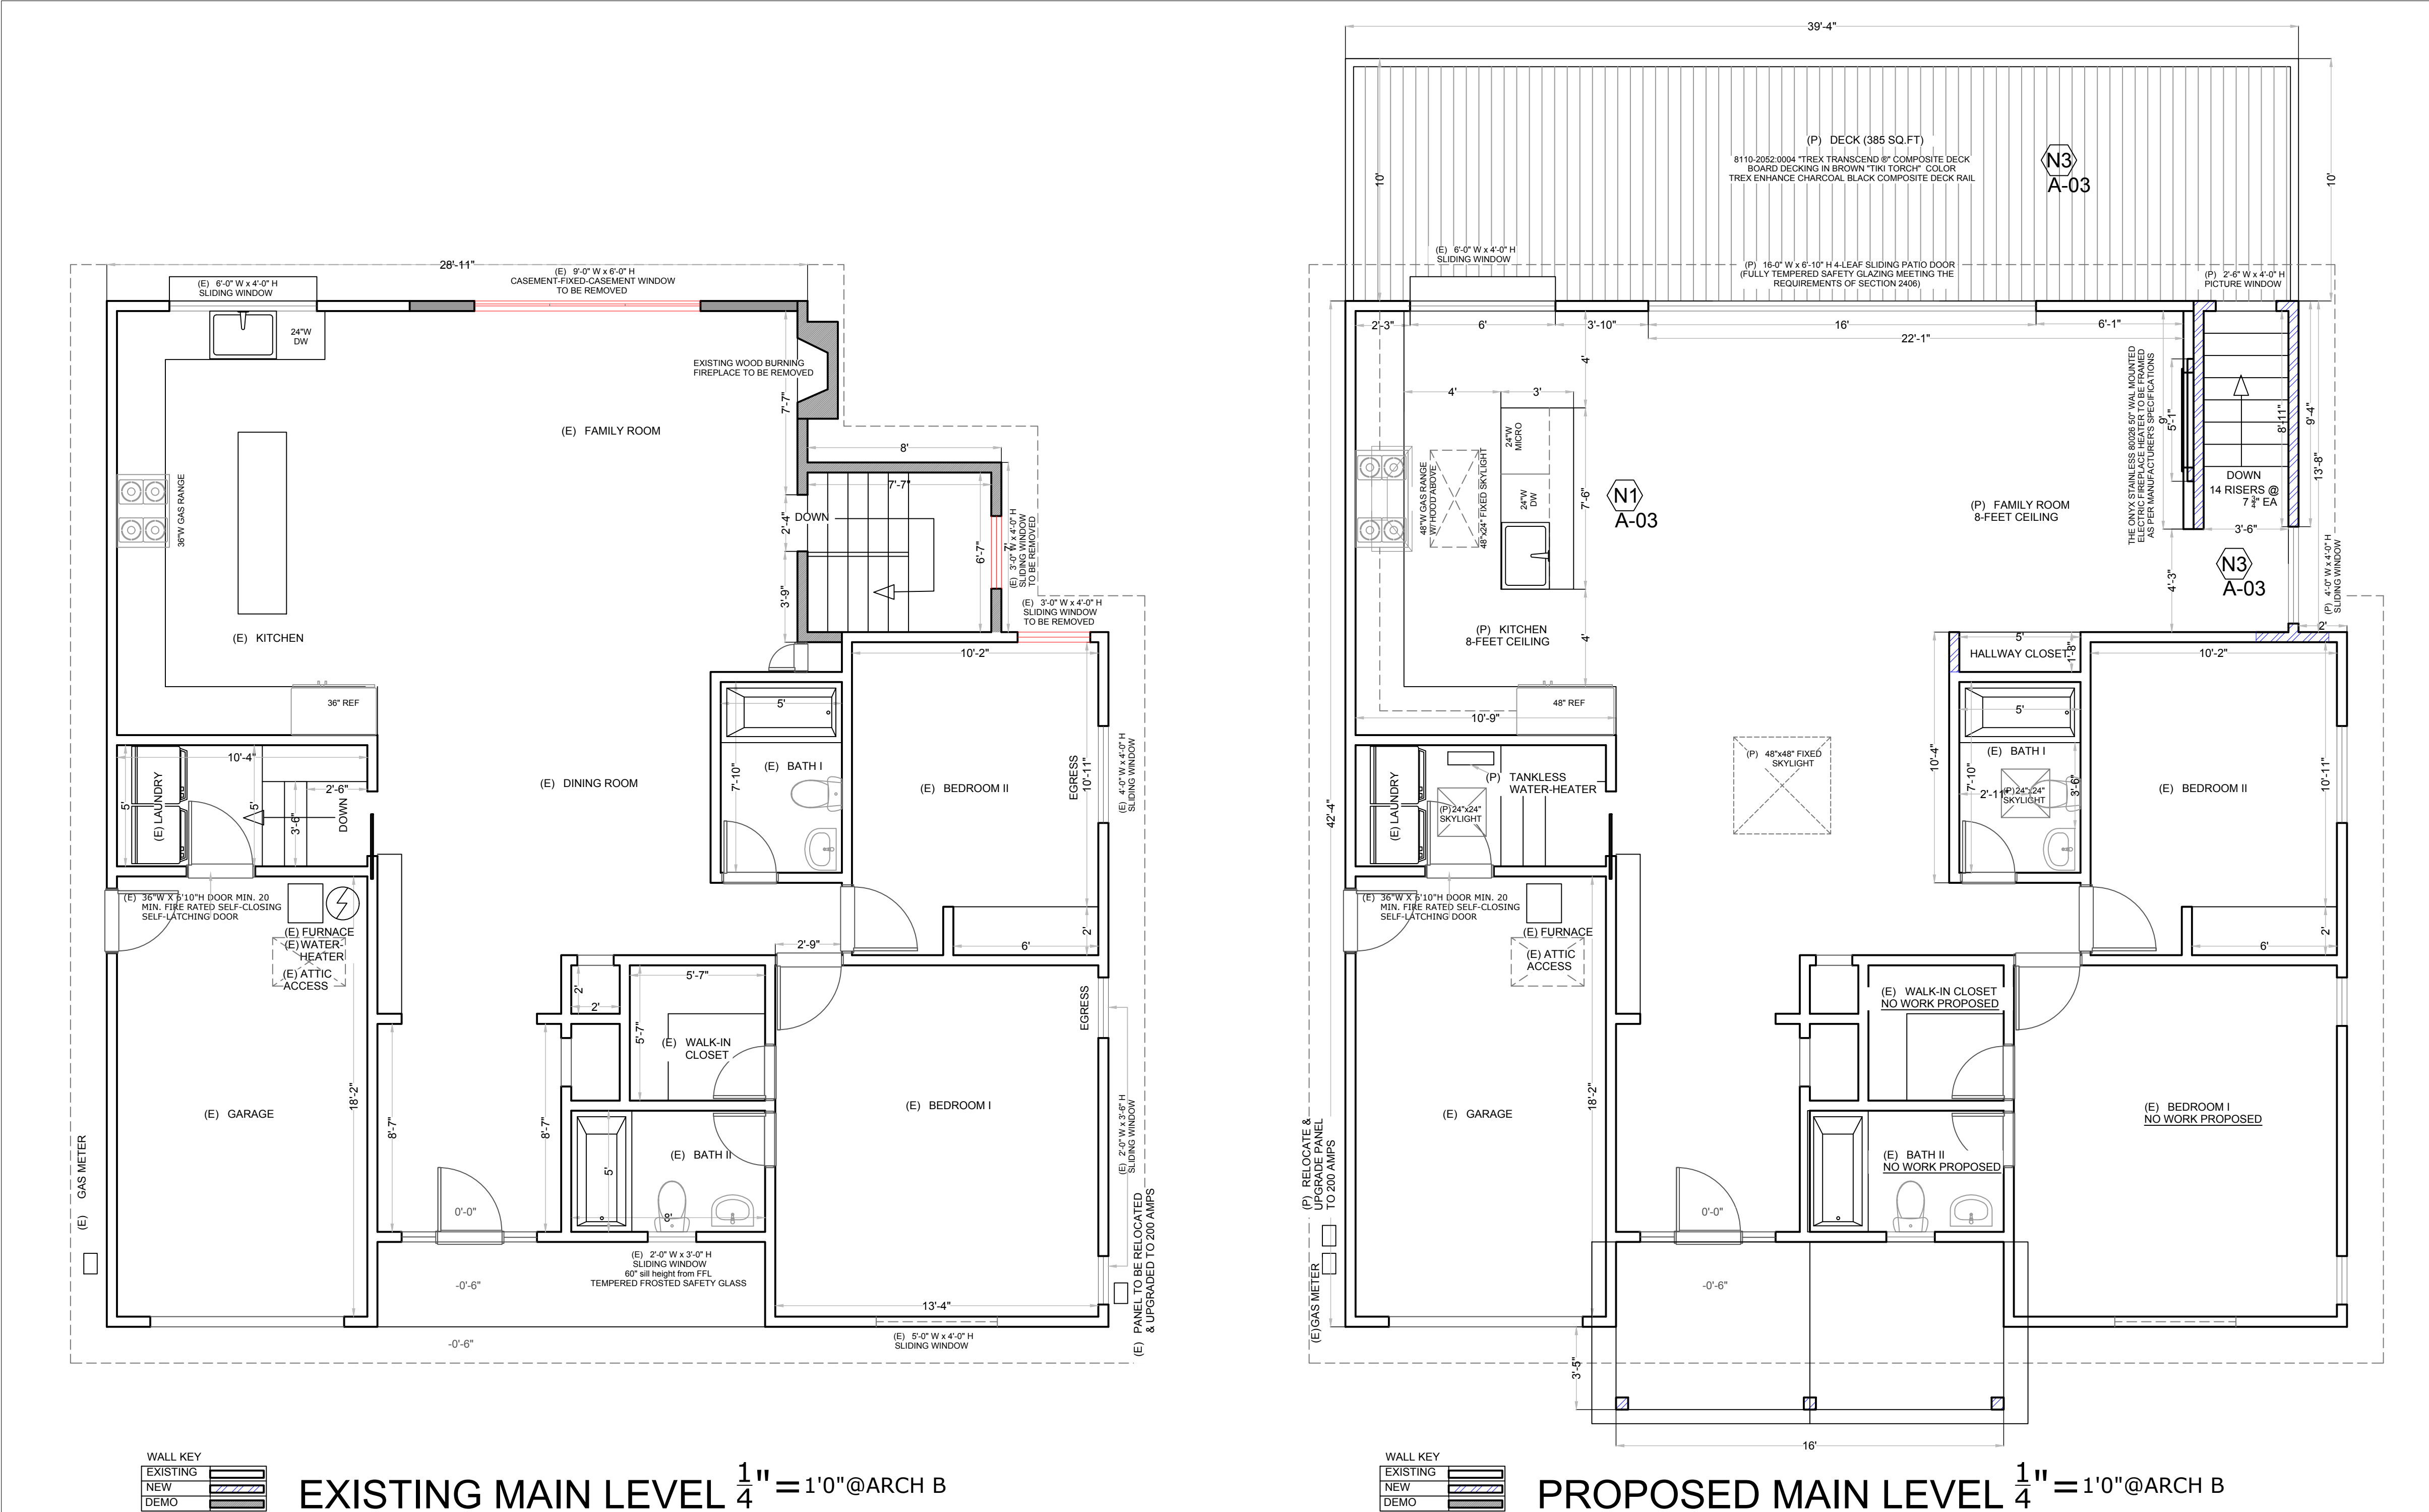

EXISTING MAIN LEVEL $\frac{1}{4}" = 1'0"@ARCH\ B$

PROPOSED MAIN LEVEL $\frac{1}{4}" = 1'0"@ARCH\ B$

GENERAL NOTES

KITCHEN NOTES:

- CABINETS SHOWN ARE A CONCEPTUAL DEPICTION. ACTUAL FINAL CABINET DESIGN AND LAYOUT SHALL BE BY THE DESIGNER OF THE CABINET SUPPLIER AND COORDINATED WITH THE BUILDER, OWNERS, AND ACTUAL FIELD DIMENSIONS.
- MINIMUM 30" CLEARANCE REQUIRED ABOVE KITCHEN RANGE. EXCEPT WHERE 24" IS ALLOWED PER CODE OR MANUFACTURE'S SPECIFICATION (CMC 916.1.2)
- DISHWASHING MACHINE SHALL NOT BE DIRECTLY CONNECTED TO A DRAINAGE SYSTEM OR FOOD WASTE DISPOSER WITHOUT THE PROPER USE OF AN AIR GAP FITTING ON THE DISCHARGE SIDE OF THE MACHINE. (CPC 807.4)
- THE GARBAGE DISPOSAL CORD IS LIMITED TO A RANGE OF 18" TO 36" LONG AS PER CEC 422.16(B)(1)
- THE DISHWASHER CORD IS LIMITED TO A RANGE OF 36"-48" LONG. SHEATHED CABLE MAY NOT BE INSTALLED WITH A PLUG. CEC 422.16(B)(2)
- HOUSEHOLD COOKING APPLIANCES SHALL HAVE VERTICAL CLEARANCE ABOVE THE COOKING TOP OF NOT LESS THAN 30" TO COMBUSTIBLE MATERIAL OR METAL CABINETS.
- EXHAUST DUCTS SHALL TERMINATE OUTSIDE THE BUILDING AND SHALL BE EQUIPPED WITH A BACK-DRAFT DAMPER PER CMC SECTION 504.1.
- RECEPTACLES SHALL BE LOCATED NO MORE THAN 20" ABOVE COUNTERTOP.
- AS PER ASHRAE 62.2 §5.1, AN HVJ OR AHAM CERTIFIED KITCHEN RANGE HOOD MEETING MINIMUM AIRFLOW AND SOUND RATINGS TO BE INSTALLED. THE SOUND RATING MUST BE EQUAL OR LESS THAN 3.0 SONES MEASURED AT NO LESS THAN 100 CFM. THE KITCHEN RANGE HOODS MUST BE VERIFIED BY A HERS RATER.
- AS PER CALIFORNIA CIVIL CODE ARTICLE 1101.4 AND CALGREEN SECTION 301.1, ALL FIXTURES WILL MEET THE COMPLIANT FLOW RATES.
- KITCHEN FAUCET FLOW RATE SHALL NOT EXCEED 1.8 GPM @60 PSI

DOORS, WINDOWS NOTES

- AS PER 2022 TITLE 24 FOR RESIDENTIAL BUILDINGS:
 - THE MAXIMUM U-FACTOR FOR WINDOWS WILL BE 0.30
 - THE MAXIMUM SHGC WILL BE 0.23
 - THE MAXIMUM U-FACTOR FOR DOORS WITH LESS THAN 25% GLAZING WILL BE 0.20
- AS PER 2022 BUILDING ENERGY EFFICIENCY STANDARDS FOR LOW-RISE RESIDENTIAL BUILDINGS
- ALL WINDOWS MUST MEET THE MANDATORY REQUIREMENTS OF §110.6 & §110.7
- AS PER §150.0(Q): THE WEIGHTED AVERAGE U-FACTOR OF ALL FENESTRATION, INCLUDING SKYLIGHT PRODUCTS, SHALL NOT EXCEED 0.58
- AS PER §110.7 - MANDATORY REQUIREMENTS TO LIMIT AIR LEAKAGE
- ALL JOINTS, PENETRATIONS AND OTHER OPENINGS IN THE BUILDING ENVELOPE THAT ARE POTENTIAL SOURCES OF AIR LEAKAGE SHALL BE CAULKED, GASKETED, WEATHER STRIPPED, OR OTHERWISE SEALED TO LIMIT INFILTRATION AND EXFILTRATION.
- LANDING REQUIREMENT AND NOTE:
 - DOORS OTHER THAN REQUIRED EGRESS DOOR SHALL BE PROVIDED WITH LANDINGS OR FLOORS NOT MORE THAN 7 3/4" BELOW THE TOP OF THE THRESHOLD. THE WIDTH OF EACH LANDING SHALL BE NOT LESS THAN THE DOOR SERVED. EVERY LANDING SHALL HAVE A DIMENSION NOT LESS THAN 36 INCHES MEASURED IN THE DIRECTION OF TRAVEL.
 - THE SLOPE AT EXTERIOR LANDINGS SHALL NOT EXCEED ¼ UNIT VERTICAL IN 12 UNITS HORIZONTAL (2 PERCENT)
- ALL WINDOWS SHALL BE MINIMUM DUAL PANE UNLESS OTHERWISE NOTED. SAFETY GLASS TO BE PROVIDED IN ACCORDANCE TO CRC R308.
- EGRESS WINDOW REQUIREMENTS:
 - THE BOTTOM OF THE EGRESS WINDOW OPENING CANNOT EXCEED 44" FROM THE FINISHED FLOOR.
 - THE MINIMUM OPENING AREA OF THE EGRESS WINDOW IS 5.7 SQUARE FEET.
 - THE MINIMUM EGRESS WINDOW OPENING HEIGHT IS 24" HIGH.
 - THE MINIMUM EGRESS WINDOW OPENING IS 20" WIDE.
- WINDOW OPENING CONTROL DEVICES SHALL NOT BE MORE THAN 70 INCHES ABOVE FINISHED FLOOR. R310
- SKYLIGHTS WITH PANES 18 SQ. FT. OR LESS LOCATED IN AN AREA WHERE THE HIGHEST POINT OF THE GLASS IS NOT MORE THAN 12' ABOVE A WALKING SURFACE OR OTHER ACCESSIBLE AREA SHALL HAVE LAMINATED GLASS WITH THE INTERLAYER THICKNESS A MIN. 0.030 INCH OR OTHER TYPES CAN BE FULLY TEMPERED, HEAT STRENGTHENED GLASS, WIRE GLASS OR APPROVED RIGID PLASTICS. FOR FULLY TEMPERED OR HEAT-STRENGTHENED GLASS A RETAINING SCREEN THAT IS CAPABLE OF SUPPORTING TWICE THE WEIGHT OF THE GLAZING AND HAVING A MESH OPENING OF NO MORE THAN 1" X 1" SHALL BE INSTALLED BELOW THE GLASS. CRC R308.6.2 & R308.6.

DECK, STAIRS NOTES (INCLUDING WUI):

- ALL WALKING SURFACE MATERIAL OF DECKS, PORCHES, BALCONIES AND STAIRS SHALL COMPLY WITH THE REQUIREMENTS OF 2022 CBC SECTION 7A AND THE 2022 CRC SECTION R337
- AS PER 70A.3, THE WALKING SURFACE MATERIAL OF DECKS, PORCHES, BALCONIES AND STAIRS SHALL BE CONSTRUCTED WITH ONE OF THE FOLLOWING MATERIALS:
 - MATERIAL THAT COMPLIES WITH THE PERFORMANCE REQUIREMENTS OF SECTION 70A.4 WHEN TESTED IN ACCORDANCE WITH BOTH ASTM E2952 AND ASTM E2726.
 - IGNITION-RESISTANT MATERIAL THAT COMPLIES WITH THE PERFORMANCE REQUIREMENTS OF 70A.3 WHEN TESTED IN ACCORDANCE WITH ASTM E84 OR UL 723.
- ALL DECKING MATERIALS AND INSTALLATION TO COMPLY WITH WUI REQUIREMENTS AND CRC CHAPTER 7A: MATERIALS AND CONSTRUCTION METHODS FOR EXTERIOR WILDFIRE EXPOSURE
- AS PER CRC 707A.3 FOR EXTERIOR WALLS
 - THE EXTERIOR WALL COVERING OR WALL ASSEMBLY SHALL COMPLY WITH ONE OF THE FOLLOWING REQUIREMENTS:
 - NONCOMBUSTIBLE MATERIAL.
 - IGNITION-RESISTANT MATERIAL.
 - SAWN LUMBER OR GLUE LAMINATED WOOD WITH THE SMALLEST MINIMUM NOMINAL DIMENSION OF 4 INCHES (102 MM) SAWN OR GLUE-LAMINATED PLANKS SPLINED, TONGUE-AND-GROOVE, OR SET CLOSE TOGETHER AND WELL SPIKED.
 - LOG WALL CONSTRUCTION ASSEMBLY.
 - WALL ASSEMBLIES THAT HAVE BEEN TESTED IN ACCORDANCE WITH THE TEST PROCEDURES FOR A 10-MINUTE DIRECT FLAME CONTACT EXPOSURE TEST SET FORTH IN ASTM E2707 WITH THE CONDITIONS OF ACCEPTANCE SHOWN IN SECTION 707A.3.1.
 - WALL ASSEMBLIES THAT MEET THE PERFORMANCE CRITERIA IN ACCORDANCE WITH THE TEST PROCEDURES FOR A 10-MINUTE DIRECT FLAME CONTACT EXPOSURE TEST SET FORTH IN SFM STANDARD 12-7A-1.
- AS PER CRC R337.7.9, THE EXPOSED UNDERSIDE OF EXTERIOR DECK AND STAIRS SHALL BE PROTECTED BY ONE OF THE FOLLOWING:
 - NONCOMBUSTIBLE MATERIAL.
 - IGNITION-RESISTANT MATERIAL.
 - ONE LAYER OF 5/8-INCH TYPE X GYPSUM SHEATHING APPLIED BEHIND AN EXTERIOR COVERING ON THE UNDERSIDE OF THE FLOOR JOIST.
 - THE EXTERIOR PORTION OF A 1-HOUR FIRE RESISTIVE EXTERIOR WALL ASSEMBLY APPLIED TO THE UNDERSIDE OF THE FLOOR INCLUDING ASSEMBLIES USING THE GYPSUM PANEL AND SHEATHING PRODUCTS LISTED IN THE GYPSUM ASSOCIATION FIRE RESISTANCE DESIGN MANUAL.
- THE UNDERSIDE OF A FLOOR ASSEMBLY THAT MEETS THE PERFORMANCE CRITERIA IN ACCORDANCE WITH THE TEST PROCEDURES SET FORTH IN EITHER OF THE FOLLOWING:
 - SFM STANDARD 12-7A-3; OR
 - ASTM E2957


STAIRWAY NOTES:

- STAIRWAYS MUST MEET THE REQUIREMENTS OF CRC R311.7
- AS PER CRC R311.7.1 STAIRWAYS SHALL BE NOT LESS THAN 36 INCHES (914 MM) IN CLEAR WIDTH AT ALL POINTS ABOVE THE PERMITTED HANDRAIL HEIGHT AND BELOW THE REQUIRED HEADROOM HEIGHT.
 - AS PER R311.7.5.1 THE RISER HEIGHT SHALL BE NOT MORE THAN 7 3/4 INCHES (196 MM).
 - AS PER R311.7.5.2 THE TREAD DEPTH SHALL BE NOT LESS THAN 10 INCHES (254 MM).
 - AS PER R311.7.6 THERE SHALL BE A LANDING AT THE BOTTOM OF EACH STAIRWAY THE WIDTH PERPENDICULAR TO THE DIRECTION OF TRAVEL SHALL BE NOT LESS THAN THE WIDTH OF THE FLIGHT SERVED.
 - AS PER R311.7.7 THE WALKING SURFACE OF TREADS AND LANDINGS OF STAIRWAYS SHALL BE SLOPED NOT STEEPER THAN ONE UNIT VERTICAL IN 48 INCHES HORIZONTAL (2-PERCENT SLOPE).
 - AS PER R311.7.8 HANDRAILS SHALL BE PROVIDED ON NOT LESS THAN ONE SIDE OF EACH CONTINUOUS RUN OF TREADS OR FLIGHT WITH FOUR OR MORE RISERS.
 - AS PER R311.7.8.1 HANDRAIL HEIGHT, MEASURED VERTICALLY FROM THE SLOPED PLANE ADJOINING THE TREAD NOSING OR FINISH SURFACE OF RAMP SLOPE, SHALL BE NOT LESS THAN 34 INCHES (864 MM) AND NOT MORE THAN 38 INCHES (965 MM).
 - HANDRAILS SHALL COMPLY WITH SECTION R311.7.8.3.
 - AS PER R311.7.9 STAIRWAYS SHALL BE PROVIDED WITH ILLUMINATION IN ACCORDANCE WITH SECTION R303.7.

PROJECT NUMBER:

PROJECT ADDRESS:
40 W SUMMIT DR,
EMERALD HILLS, CA 94062

DRAWN FOR:
BOB JOHNSTON
40 W SUMMIT DR, EMERALD
HILLS, CA 94062

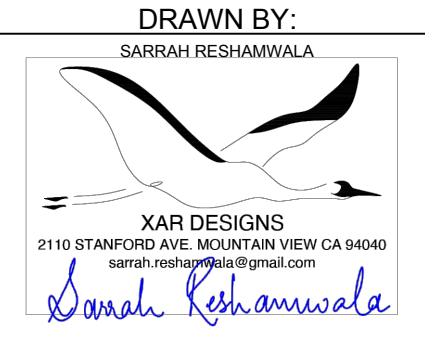

FOR OFFICE USE ONLY:


SCALE AT ARCH D:

REV	DATE	ISSUE
1	09/12/2024	
2		

MAIN LVL PLANS


40 W SUMMIT DR.
INTERIOR REMODEL & ADDITION

A-03

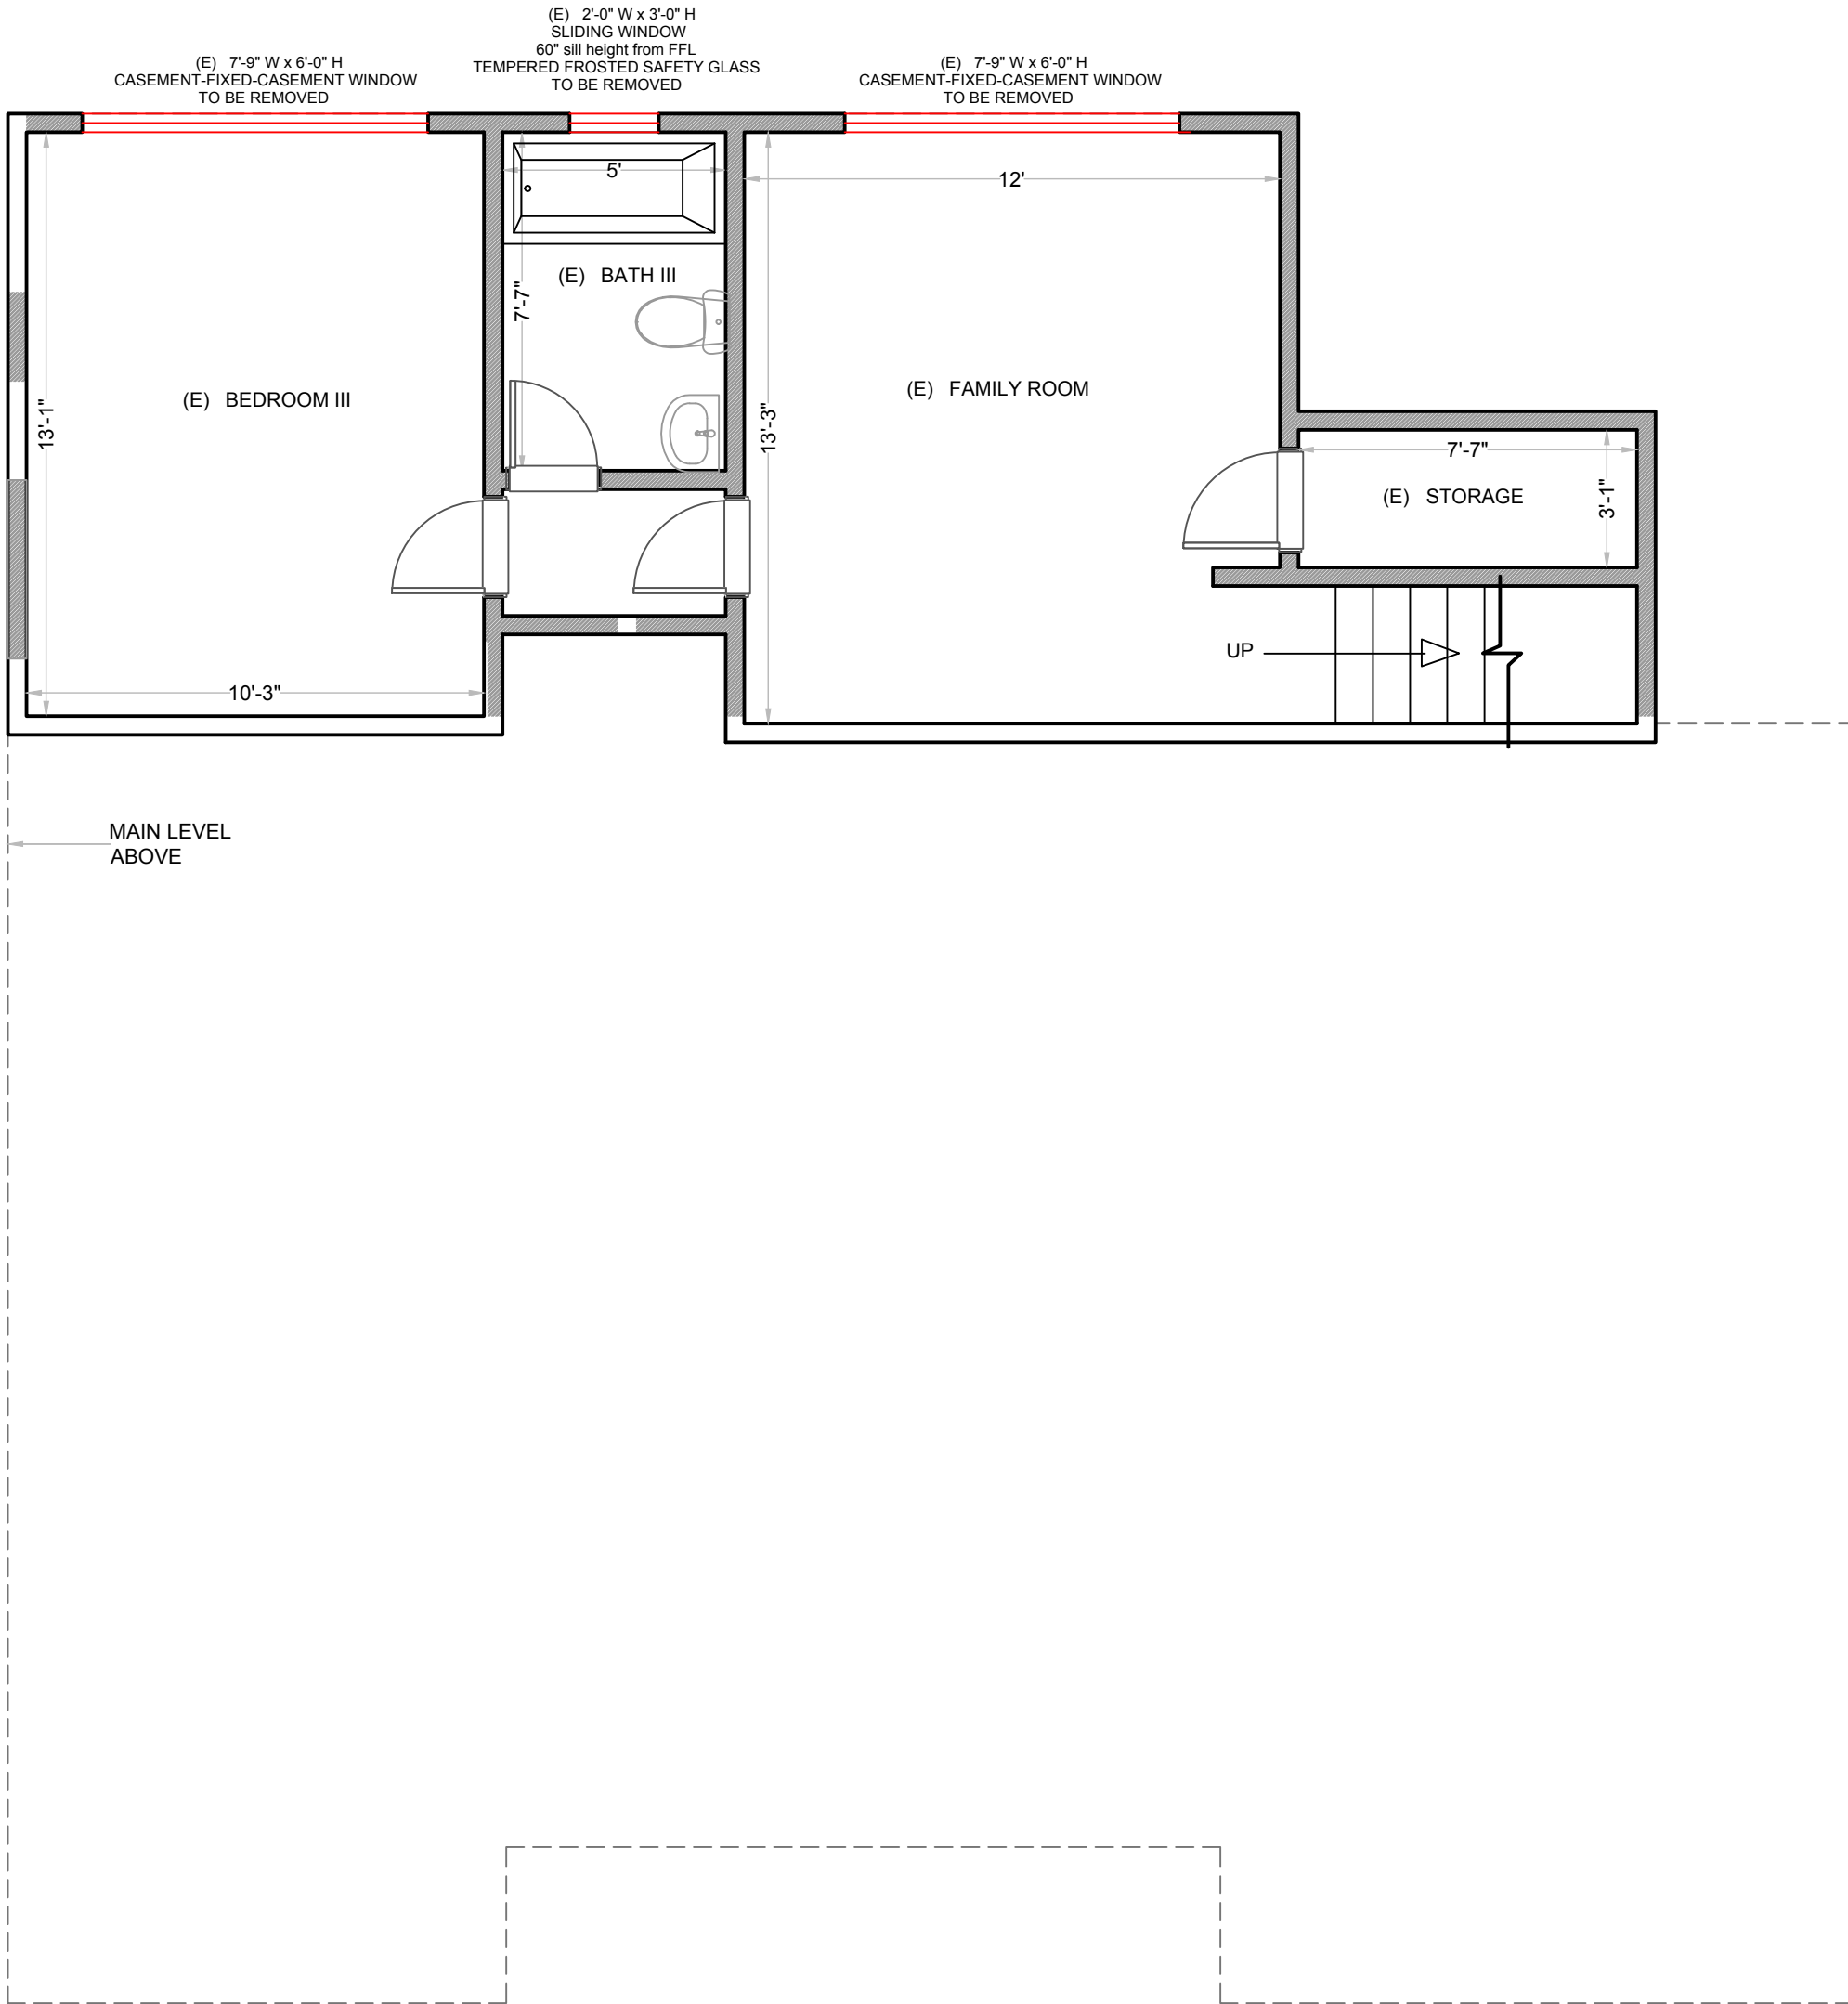

WALL KEY	
EXISTING	
NEW	
DEMO	

EXISTING LOWER LEVEL $\frac{1}{4}" = 1'0"@ARCH\ B$

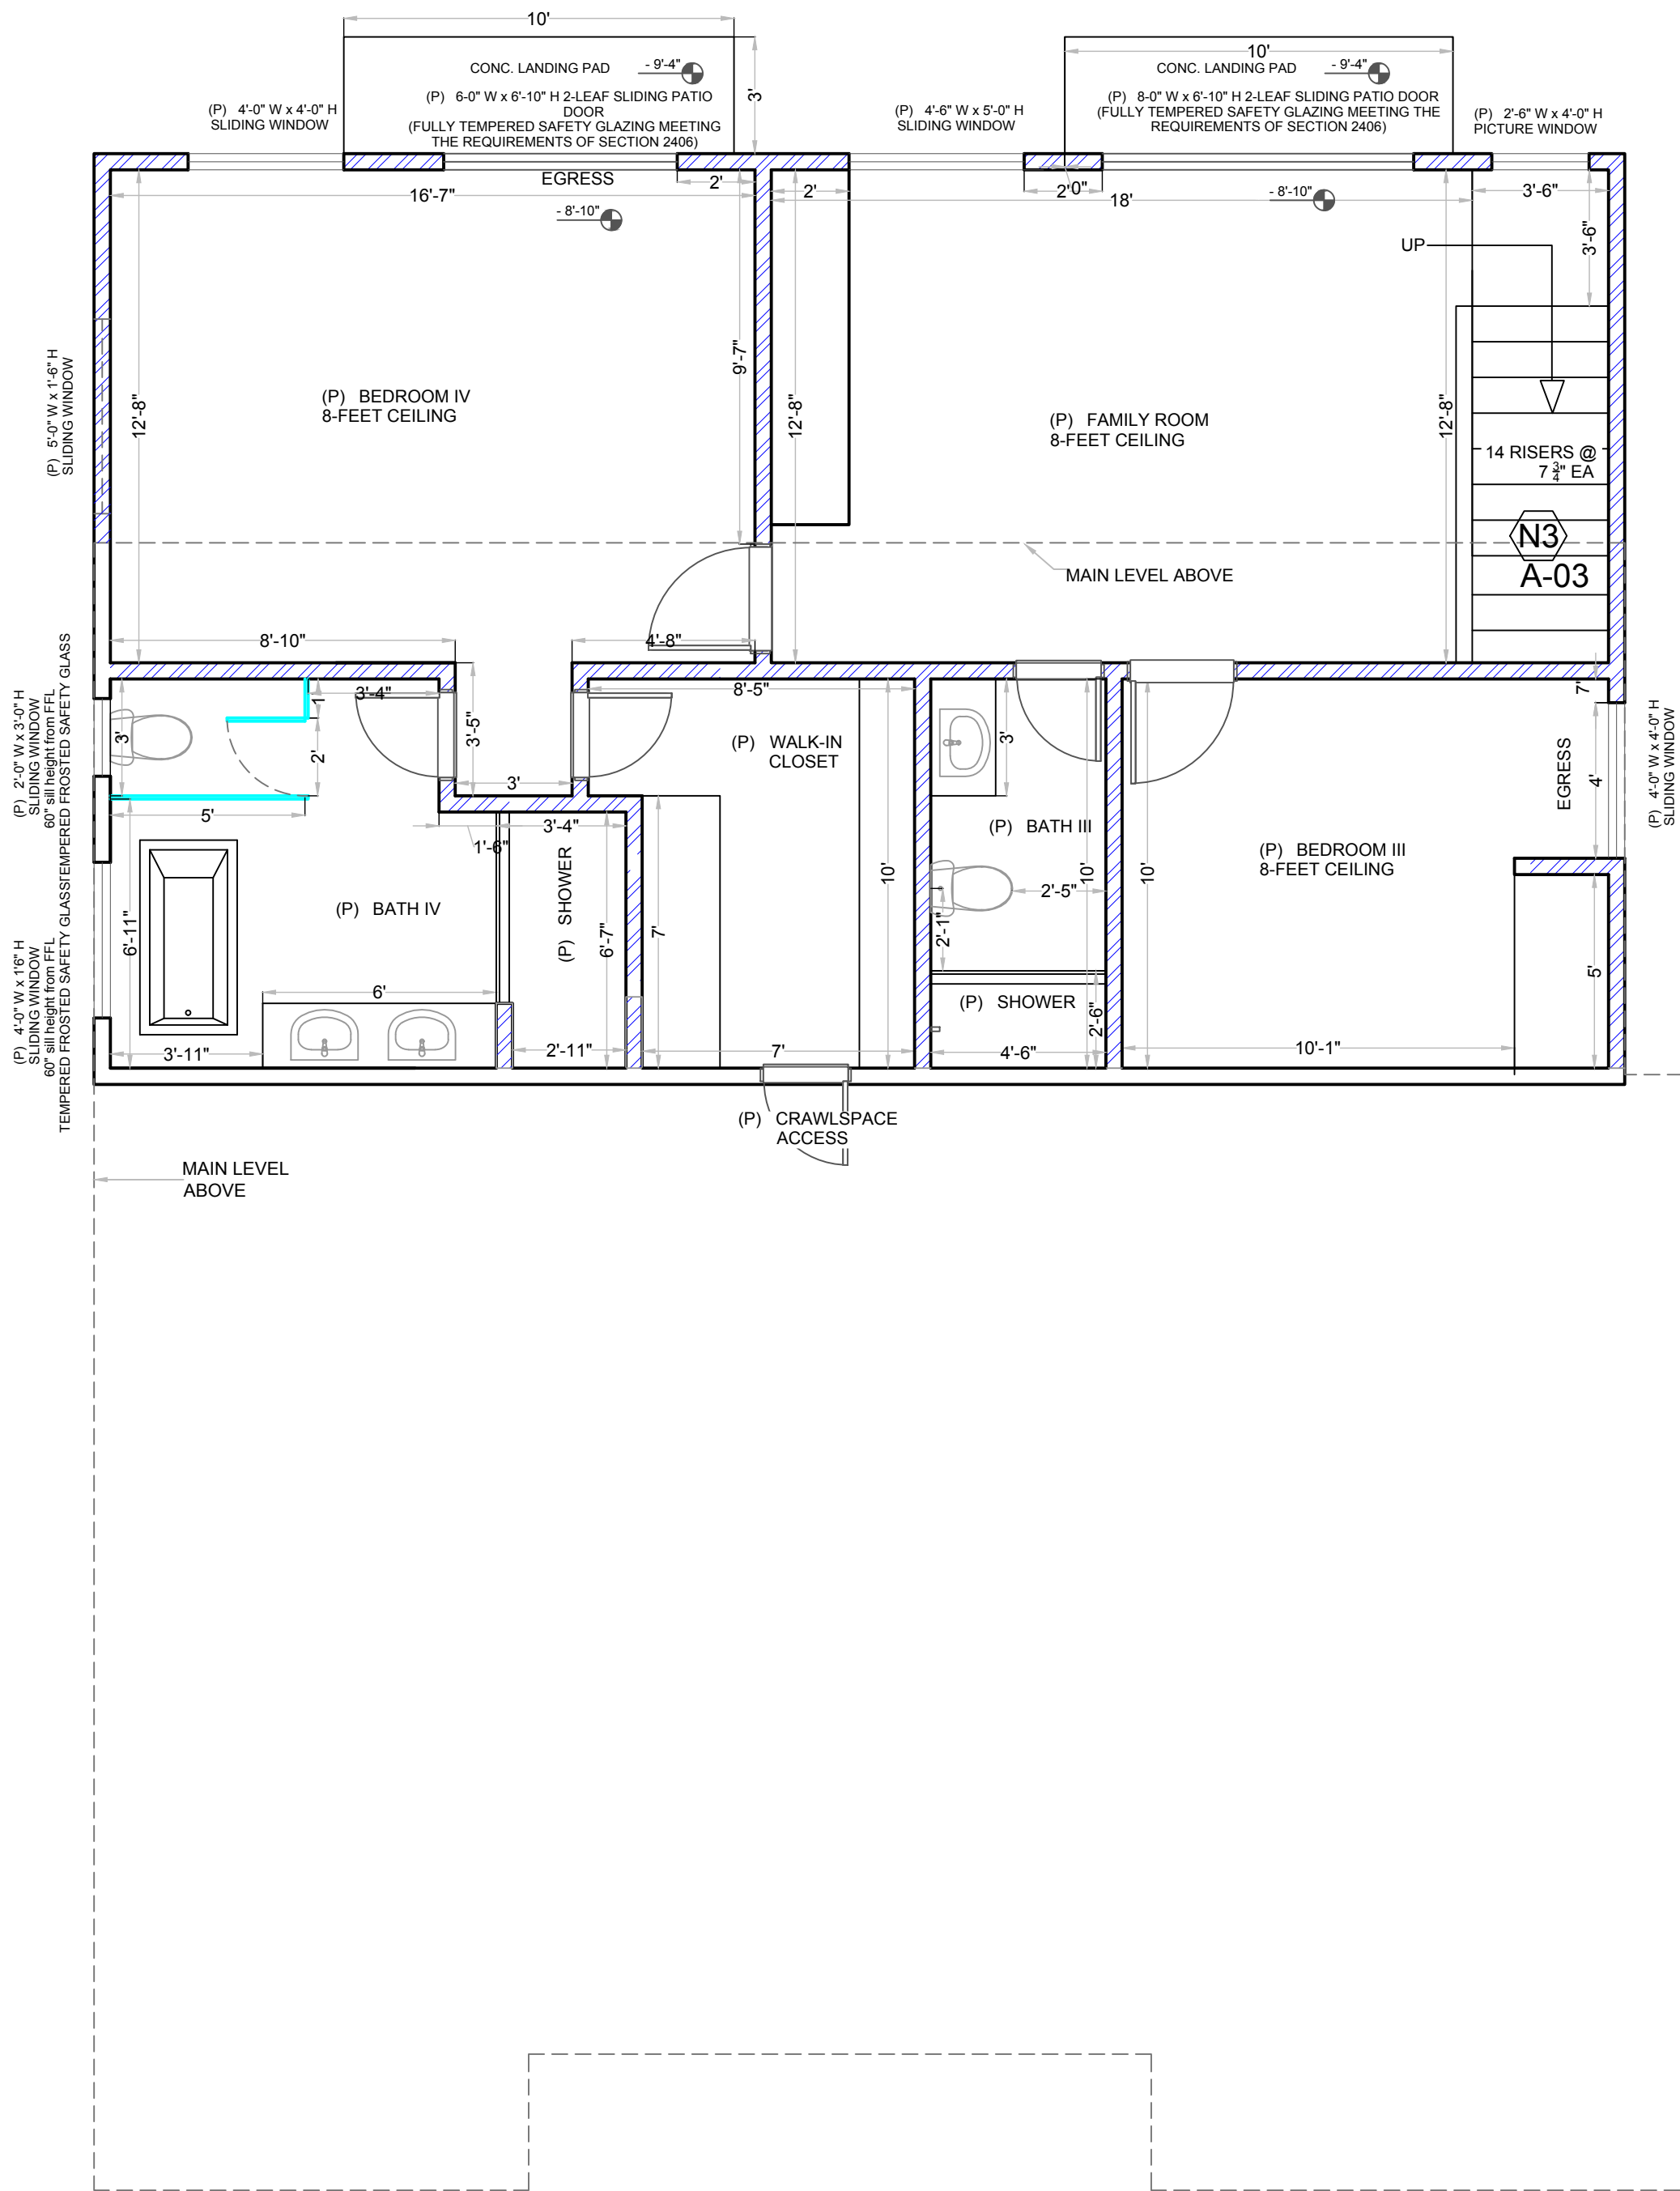

WALL KEY	
EXISTING	
NEW	
DEMO	

PROPOSED LOWER LEVEL $\frac{1}{4}" = 1'0"@ARCH\ B$

GENERAL NOTES

TITLE 24:

NOTE: THIS IS NOT A DETAILED SUMMARY OF THE TITLE 24 REPORT. PLEASE REVIEW ACTUAL TITLE 24 REPORT IN DETAILS.

- R-38 INSULATION AT THE CEILING IN VENTED ATTIC;
- R-38 INSULATION AT THE CEILING IN 2X12 RAFTERS (UNDERSIDE OF THE DECK);
- R-15 INSULATION IN NEW AND ALTERED EXTERIOR WALLS (2X4 FRAMING);
- R-19 INSULATION AT THE FLOOR (2X6) IN CRAWLSPACE;
- WALLS SEPARATING GARAGE FROM THE HOUSE MUST BE INSULATED WITH MINIMUM R-15 IN 2X4 FRAMING (IF ALTERED);
- NEW WINDOWS MUST BE NFRC LABELED U-FACTOR=0.30 SHGC=0.23;
- NEW GLASS DOORS MUST BE NFRC LABELED U-FACTOR=0.30 SHGC=0.23;
- NEW WOOD DOOR MUST BE NFRC LABELED U-FACTOR=0.2;
- NEW SKYLIGHTS MUST BE NFRC LABELED U-FACTOR=0.44 SHGC=0.25
- WATER HEATER MUST BE TANKLESS TYPE; GAS; CONDENSING; HIGH EFFICIENCY 95% AFUE (UEF RATED);
- HVAC SYSTEM IS EXISTING TO REMAIN;
- FOR ALTERED DUCTWORK; DUCTS LOCATION = ATTIC; DUCT INSULATION = R-6;

BEDROOM:

1. NEW BEDROOMS SHALL MEET NATURAL LIGHT AND VENT REQUIREMENTS AS PER CRC R303.1
2. EGRESS WINDOW SHALL COMPLY WITH THE REQUIREMENTS OF CRC SECTION R310.1-R310.2

WILDLAND-URBAN INTERFACE FIRE ZONE:

1. A FUEL BREAK OR DEFENSIBLE SPACE IS REQUIRED AROUND THE PERIMETER OF THE STRUCTURE TO A DISTANCE OF NOT LESS THAN 30 FEET AND BY BE REQUIRED TO A DISTANCE OF 100 FEET OR TO THE PROPERTY LINE. THIS IS NEITHER A REQUIREMENT NOR AN AUTHORIZATION FOR THE REMOVAL OF LIVING TREES. TREES LOCATED WITHIN THE DEFENSIBLE SPACE SHALL BE PRUNED TO REMOVE DEAD AND DYING PORTIONS, AND LIMBED UP 6 FEET ABOVE THE GROUND. NEW TREE PLANTED IN THE DEFENSIBLE SPACE SHALL BE LOCATED NO CLOSER THAN 10 FEET TO ADJACENT TREES WHEN FULLY GROWN OR AT MATURITY.
2. PRIOR TO BUILDING PERMIT FINAL APPROVAL, THE PROPERTY SHALL BE IN COMPLIANCE WITH THE VEGETATION MANAGEMENT REQUIREMENTS PRESCRIBED IN CALIFORNIA FIRE CODE SECTION 4906, INCLUDING CALIFORNIA PUBLIC RESOURCES CODE 4291 OR CALIFORNIA GOVERNMENT CODE SECTION 51162 PER CRC R337.1.5
3. AS PER 504.7 APPENDAGES AND PROJECTIONS UNENCLOSED ACCESSORY STRUCTURES ATTACHED TO BUILDINGS WITH HABITABLE SPACES AND PROJECTIONS, SUCH AS DECKS, SHALL NOT BE LESS THAN 1-HOUR FIRE-RESISTANCE RATED CONSTRUCTION, HEAVY TIMBER CONSTRUCTION, OR CONSTRUCTION OF ONE OF THE FOLLOWING:
 1. APPROVED NONCOMBUSTIBLE MATERIALS.
 2. FIRE-RETARDENT-TREATED WOOD, IDENTIFIED FOR EXTERIOR USE AND MEETING THE REQUIREMENTS OF SECTION 2303.2 OF THE INTERNATIONAL BUILDING CODE.
 3. IGNITION-RESISTANT BUILDING MATERIALS IN ACCORDANCE WITH SECTION 503.2.

STUCCO, EXTERIOR WALL

1. EXTERIOR PLASTER (STUCCO) SHALL BE A MINIMUM 3-COAT, 7/8 INCH THICK, SMOOTH, AND INSTALLED OVER TWO LAYERS OF GRADE D BUILDING PAPER AND WIRE LATH. LATH SHALL BE ATTACHED WITH ONE OF THE FOLLOWING METHODS:
 - WITH 1-1/2 INCH LONG, 11-GAGE NAILS, HAVING A 7/16 INCH HEAD.
 - 7/8 INCH LONG, 16 GAGE STAPLES, SPACED AT NO MORE THAN 6 INCHES
2. A MINIMUM 26 GAGE GALVANIZED SHEET METAL, CORROSION-RESISTANT **WEEP SCREED** WITH A MINIMUM VERTICAL ATTACHMENT FLANGE OF 3-1/2 INCHES SHALL BE PROVIDED AT OR BELOW THE FOUNDATION PLATE LINE ON EXTERIOR STUD WALLS. THE WEEP SCREED SHALL BE A MINIMUM OF 4 INCHES ABOVE EARTH OR 2 INCHES ABOVE PAVED AREAS. THE WATER-RESISTIVE BUILDING PAPER SHALL LAP THE ATTACHMENT FLANGE. THE EXTERIOR LATH SHALL COVER AND TERMINATE ON THE ATTACHMENT FLANGE OF THE WEEP SCREED.
3. PLASTER EXPANSION JOINTS SHOULD MEET THE FOLLOWING CRITERIA OR AS SHOWN ON THE DRAWINGS:
 - A. NO LENGTH SHOULD BE GREATER THAN 16 FT. IN EITHER DIRECTION.
 - B. NO PANEL SHOULD EXCEED 144 SQ. FT. FOR VERTICAL APPLICATIONS
 - C. NO PANEL SHOULD EXCEED 100 SQ. FT. FOR HORIZONTAL, CURVED, OR ANGULAR SECTIONS
 - D. NO LENGTH-TO-WIDTH RATIO SHOULD EXCEED 2 1/2 TO 1 IN ANY GIVEN PANEL.

PROJECT NUMBER:

PROJECT ADDRESS:
40 W SUMMIT DR,
EMERALD HILLS, CA 94062

DRAWN FOR:
BOB JOHNSTON
40 W SUMMIT DR, EMERALD
HILLS, CA 94062







FOR OFFICE USE ONLY:

SCALE AT ARCH D:

REV	DATE	ISSUE
1	09/12/2024	
2		

LOWER LVL PLANS
40 W SUMMIT DR.
INTERIOR REMODEL & ADDITION

A-04

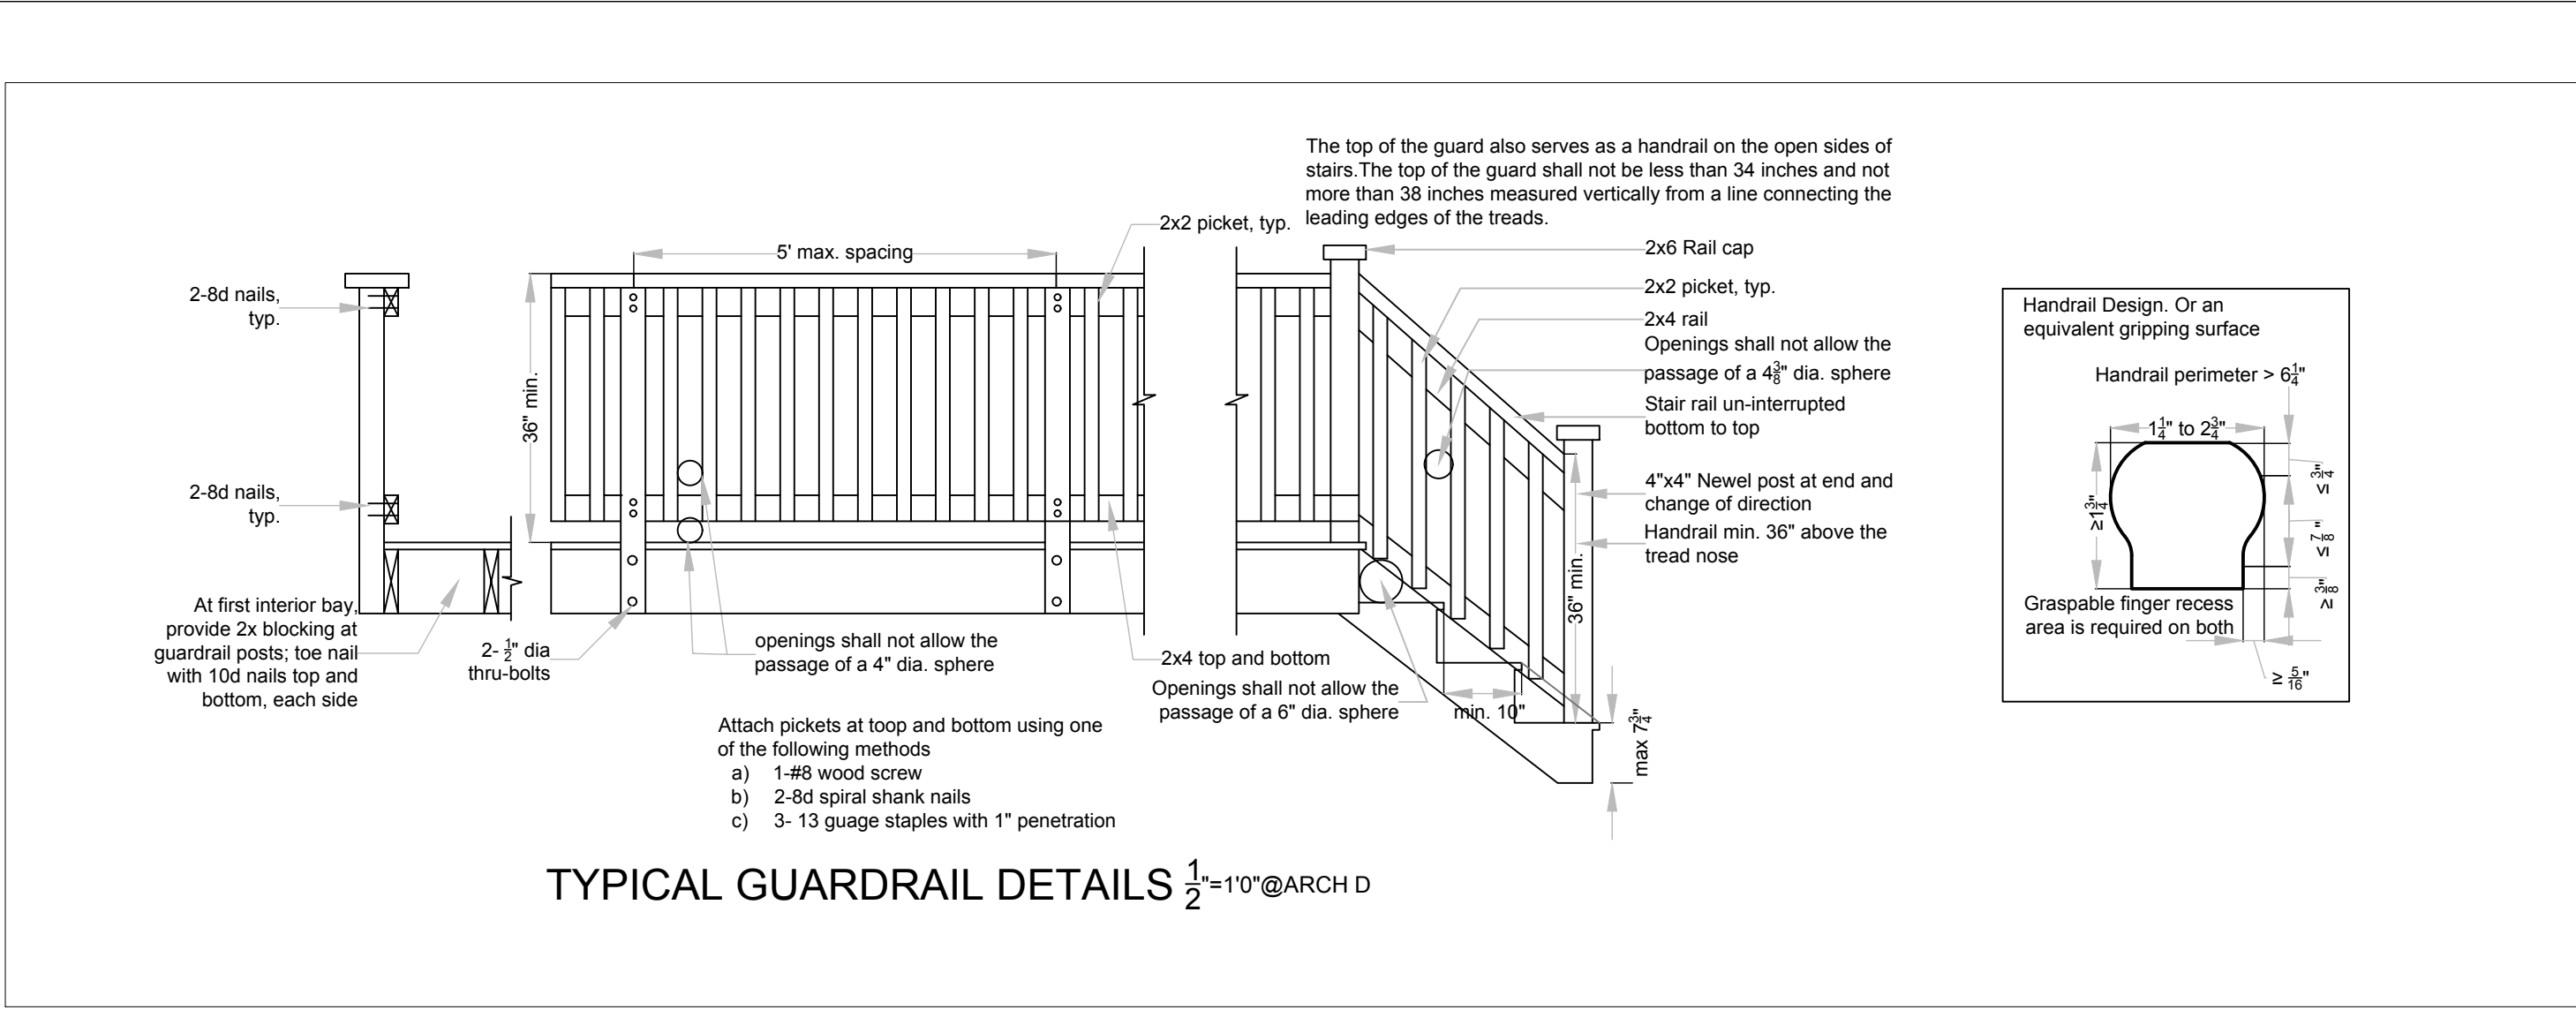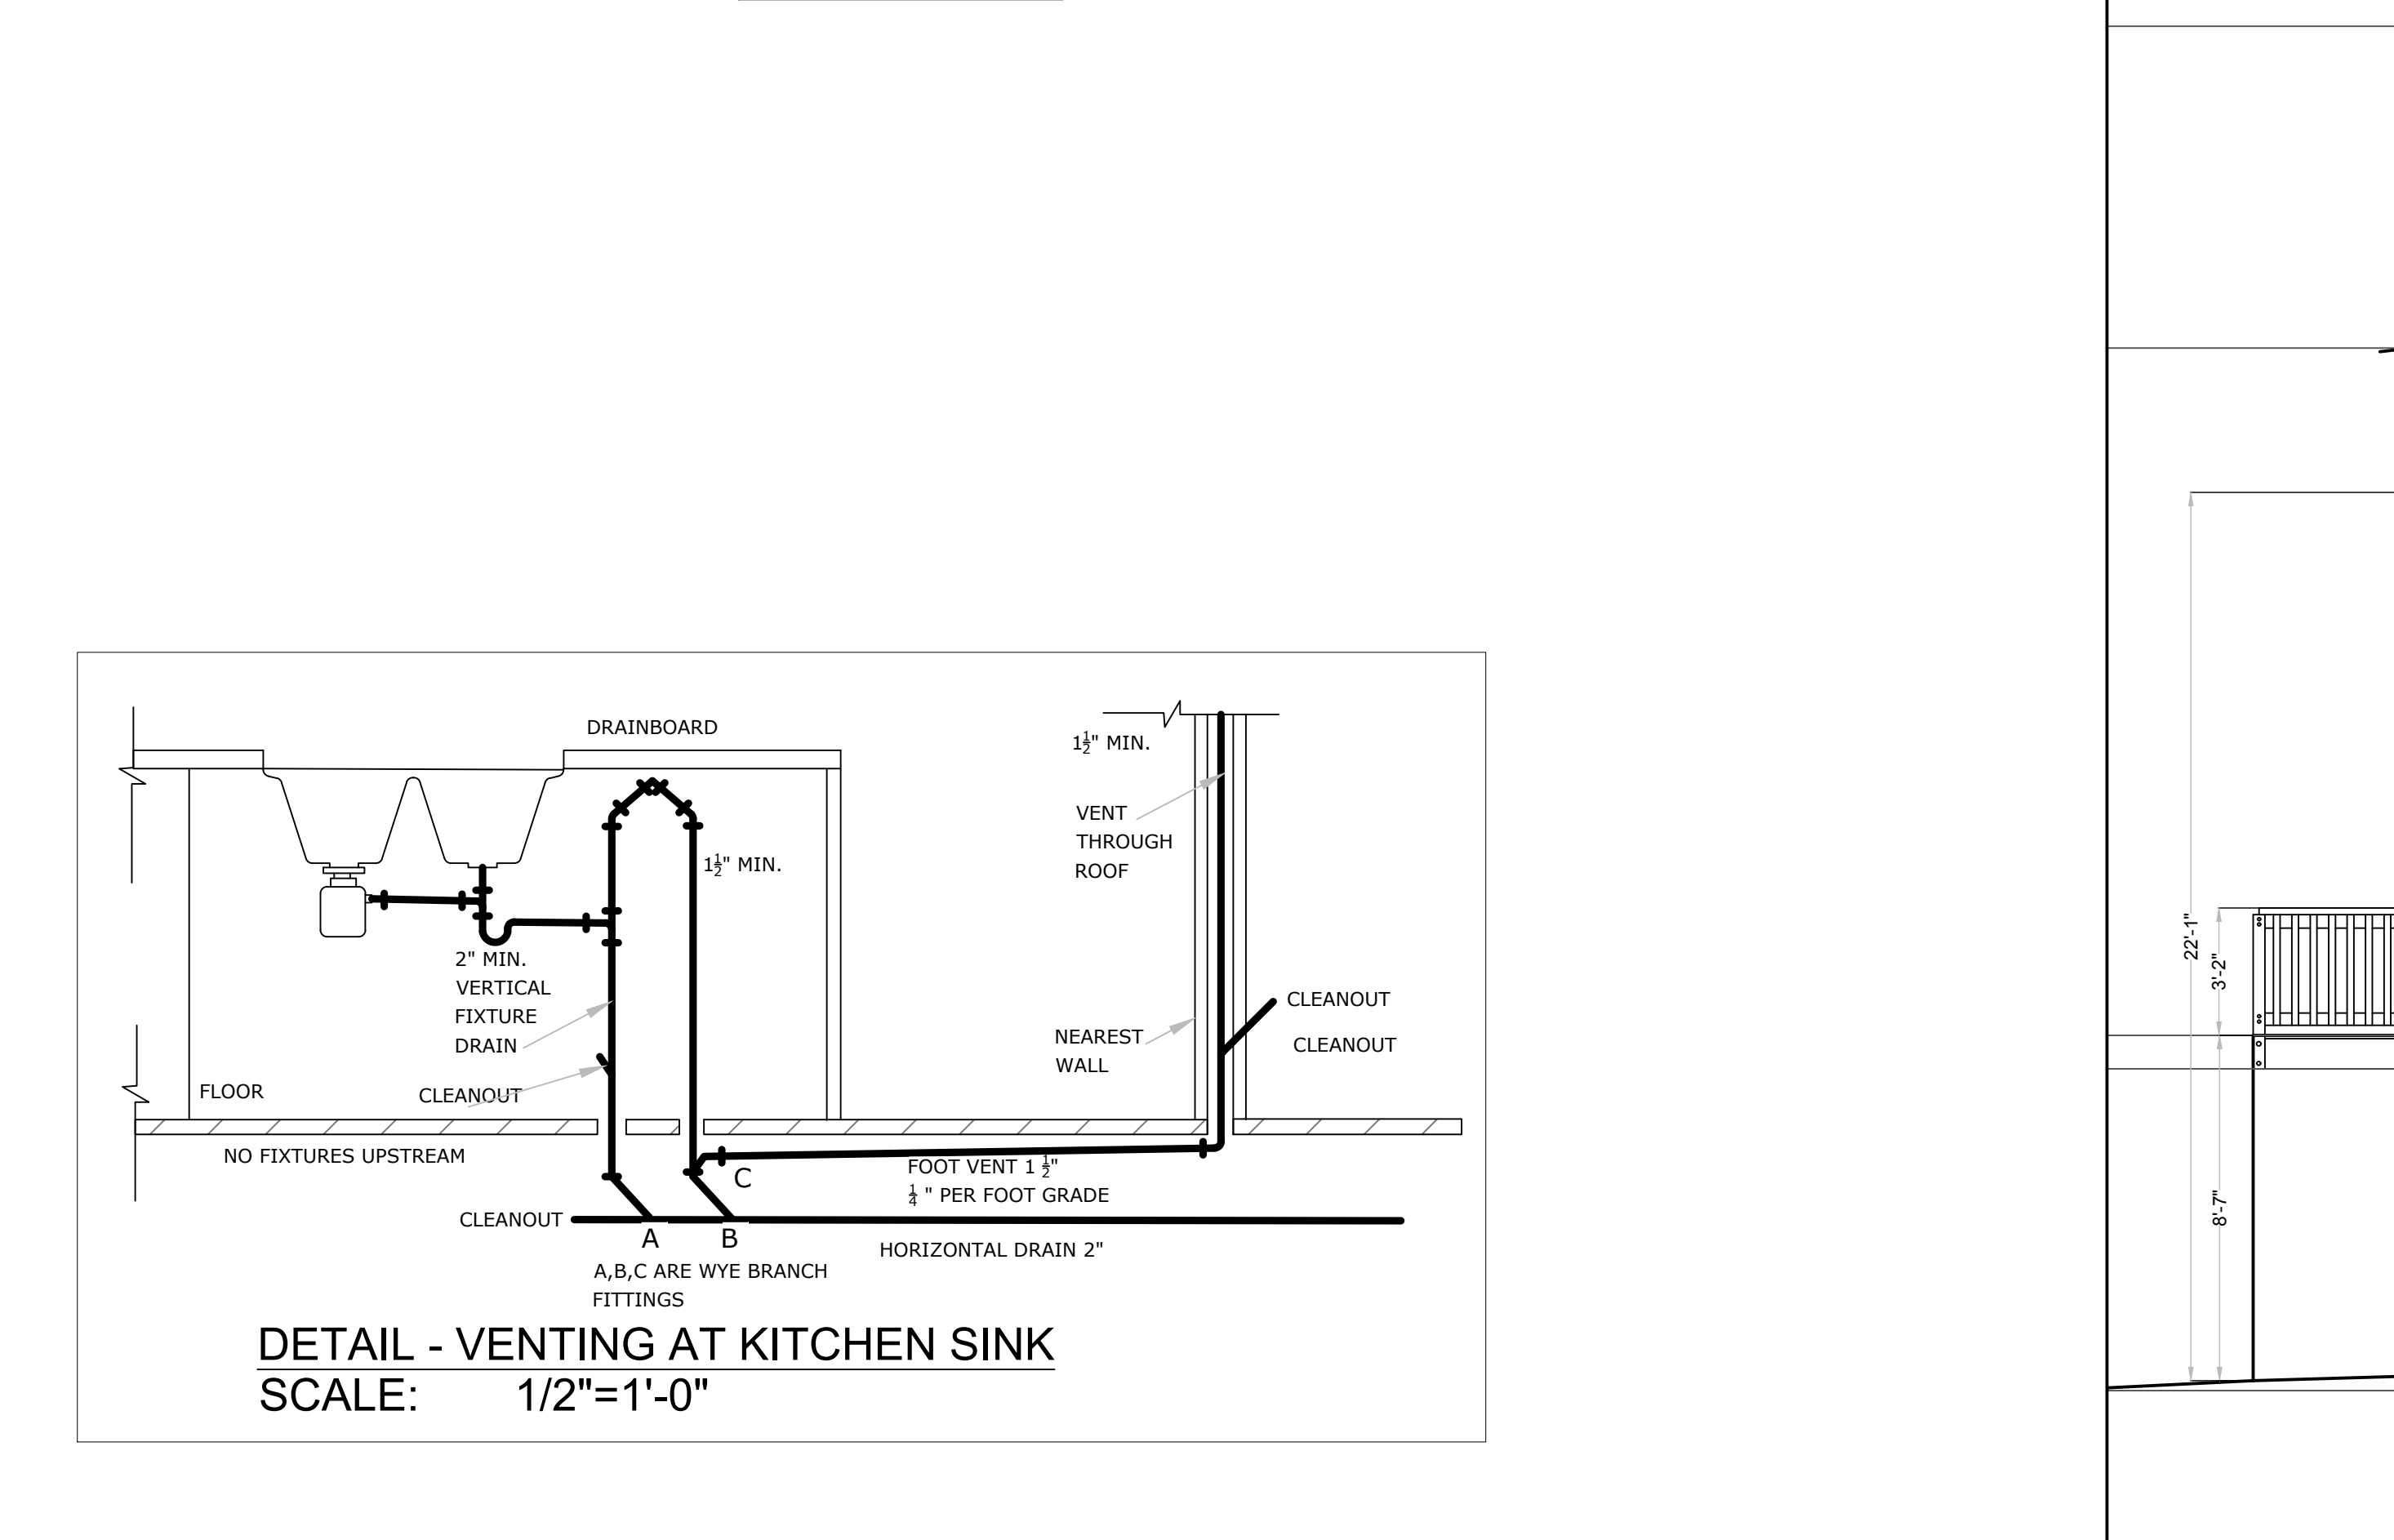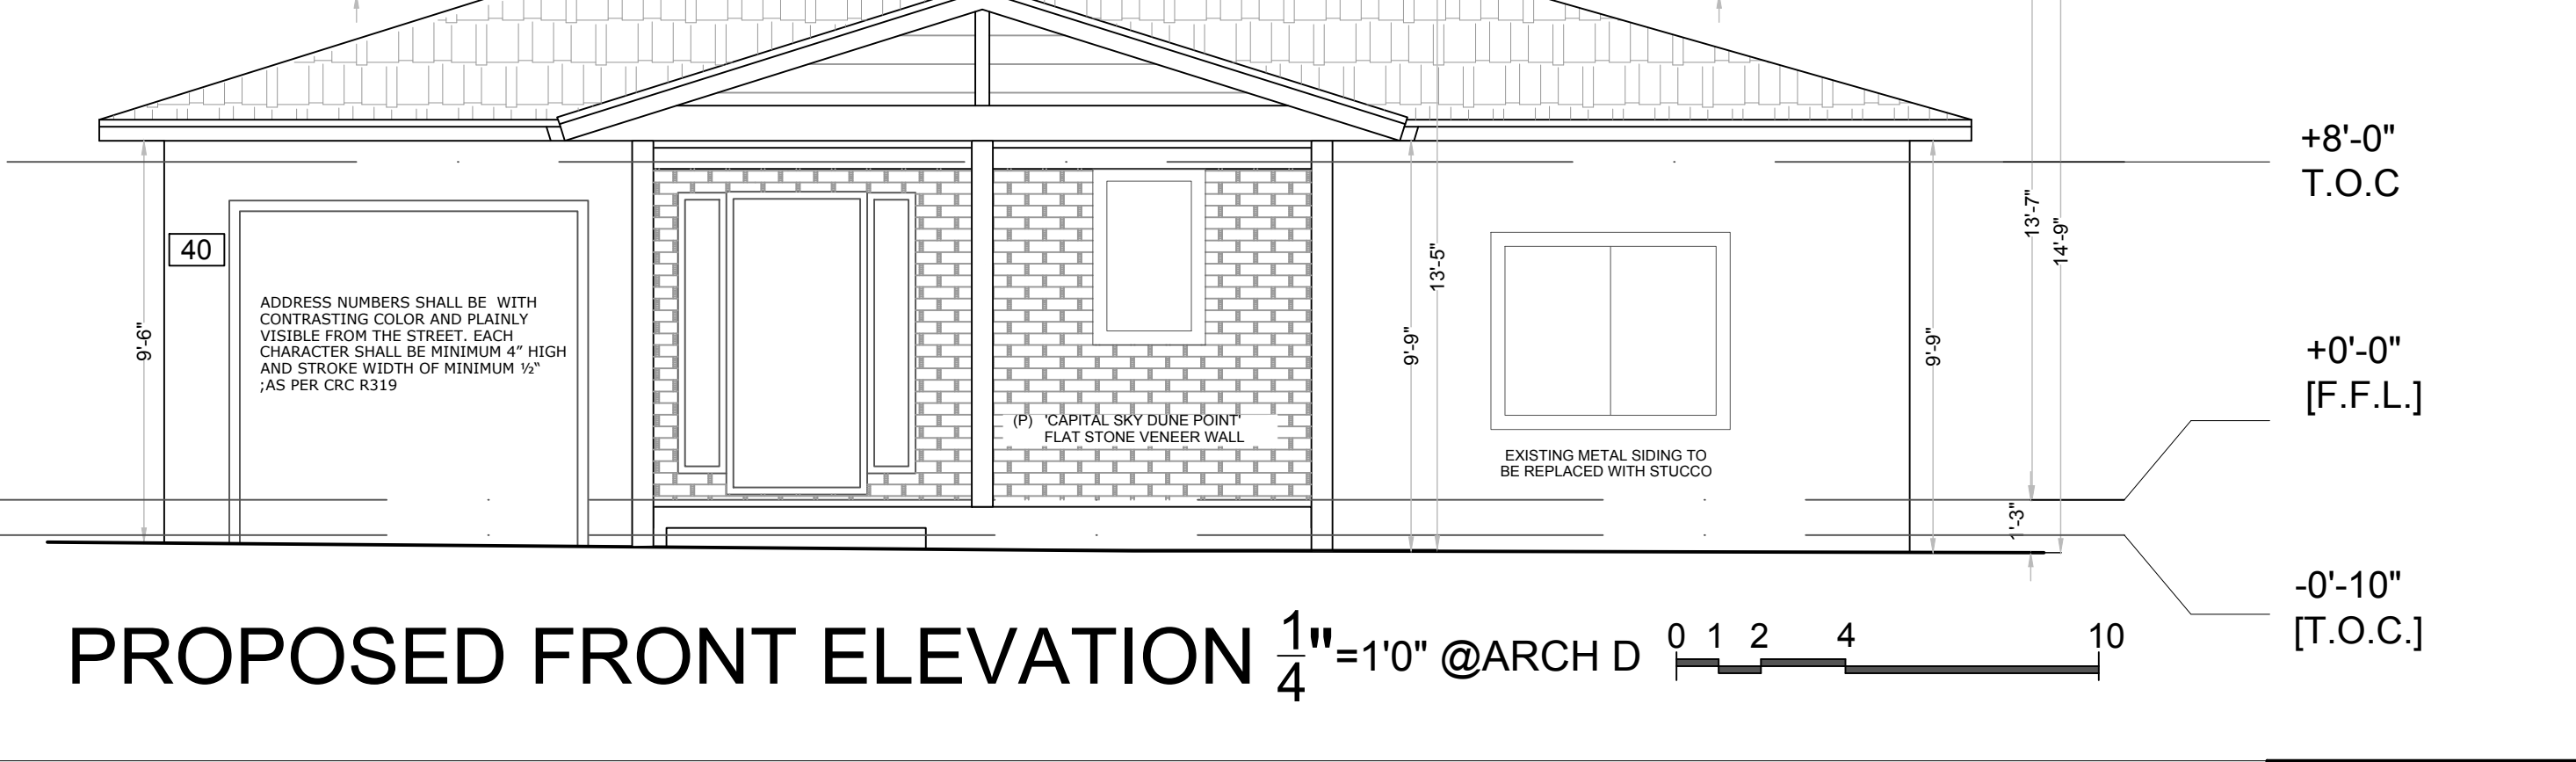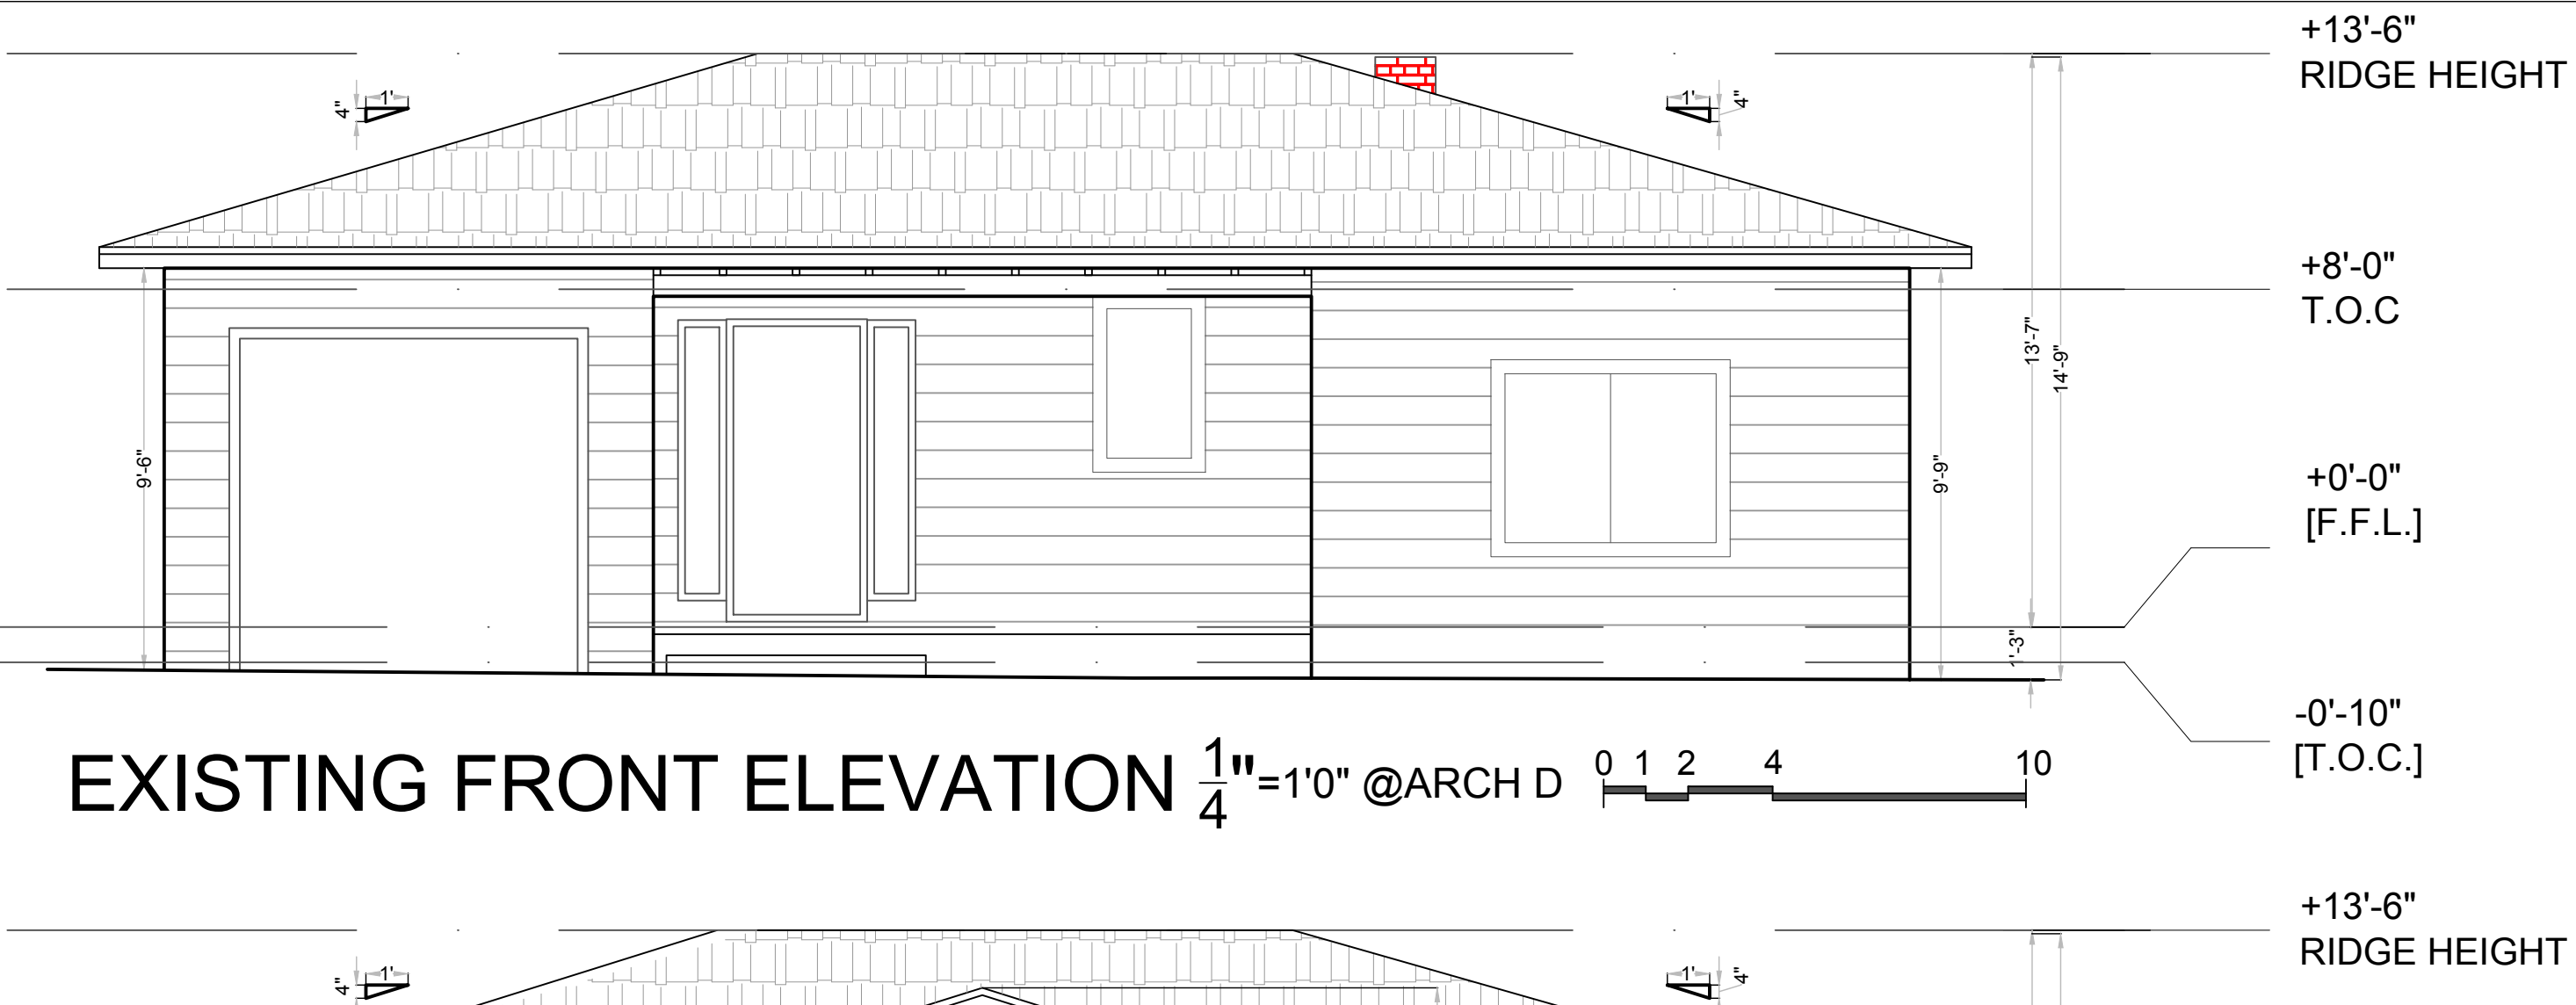

PROJECT NUMBER:
-


PROJECT ADDRESS:
40 W SUMMIT DR,
EMERALD HILLS, CA 94062

DRAWN FOR:
BOB JOHNSTON
40 W SUMMIT DR, EMERALD
HILLS, CA 94062

DRAWN BY:
SARRAH RESHAMWALA

XAR DESIGNS
2110 STANFORD AVE, MOUNTAIN VIEW CA 94040
sarah.reshamwala@gmail.com

FOR OFFICE USE ONLY:


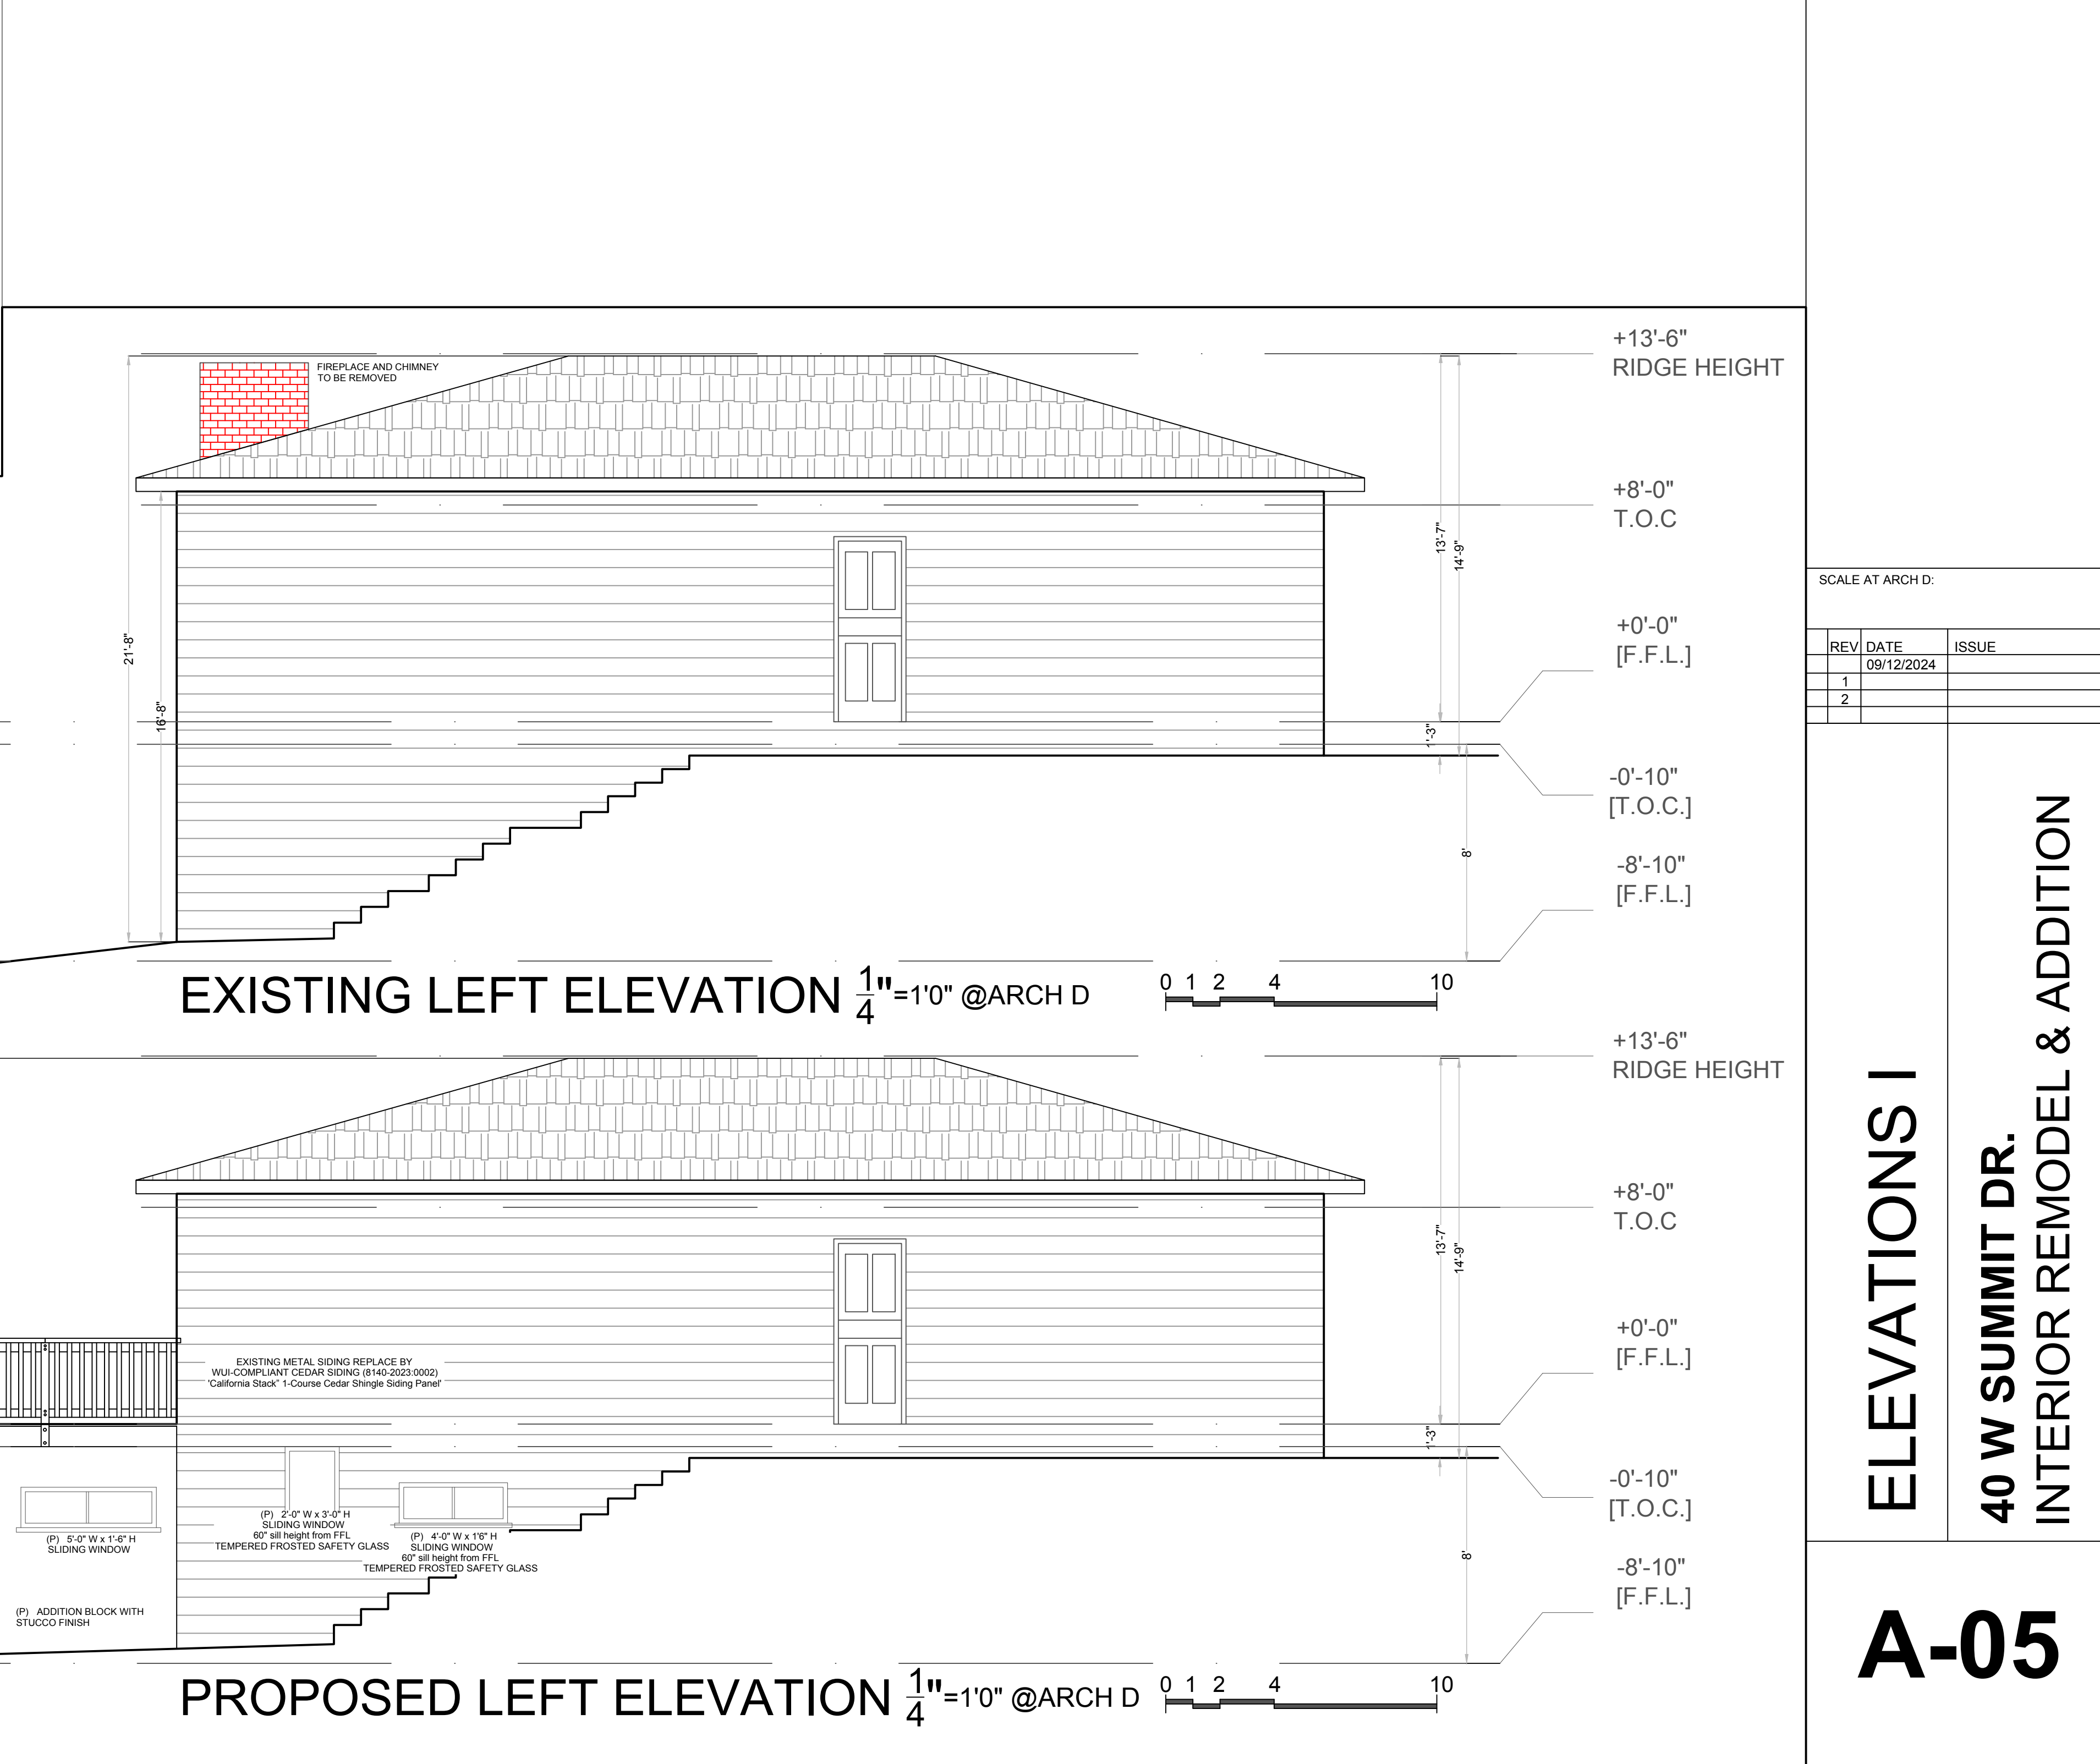


SCALE AT ARCH D:


REV	DATE	ISSUE
1	09/12/2024	
2		

ELEVATIONS I
40 W SUMMIT DR.
INTERIOR REMODEL & ADDITION


A-05

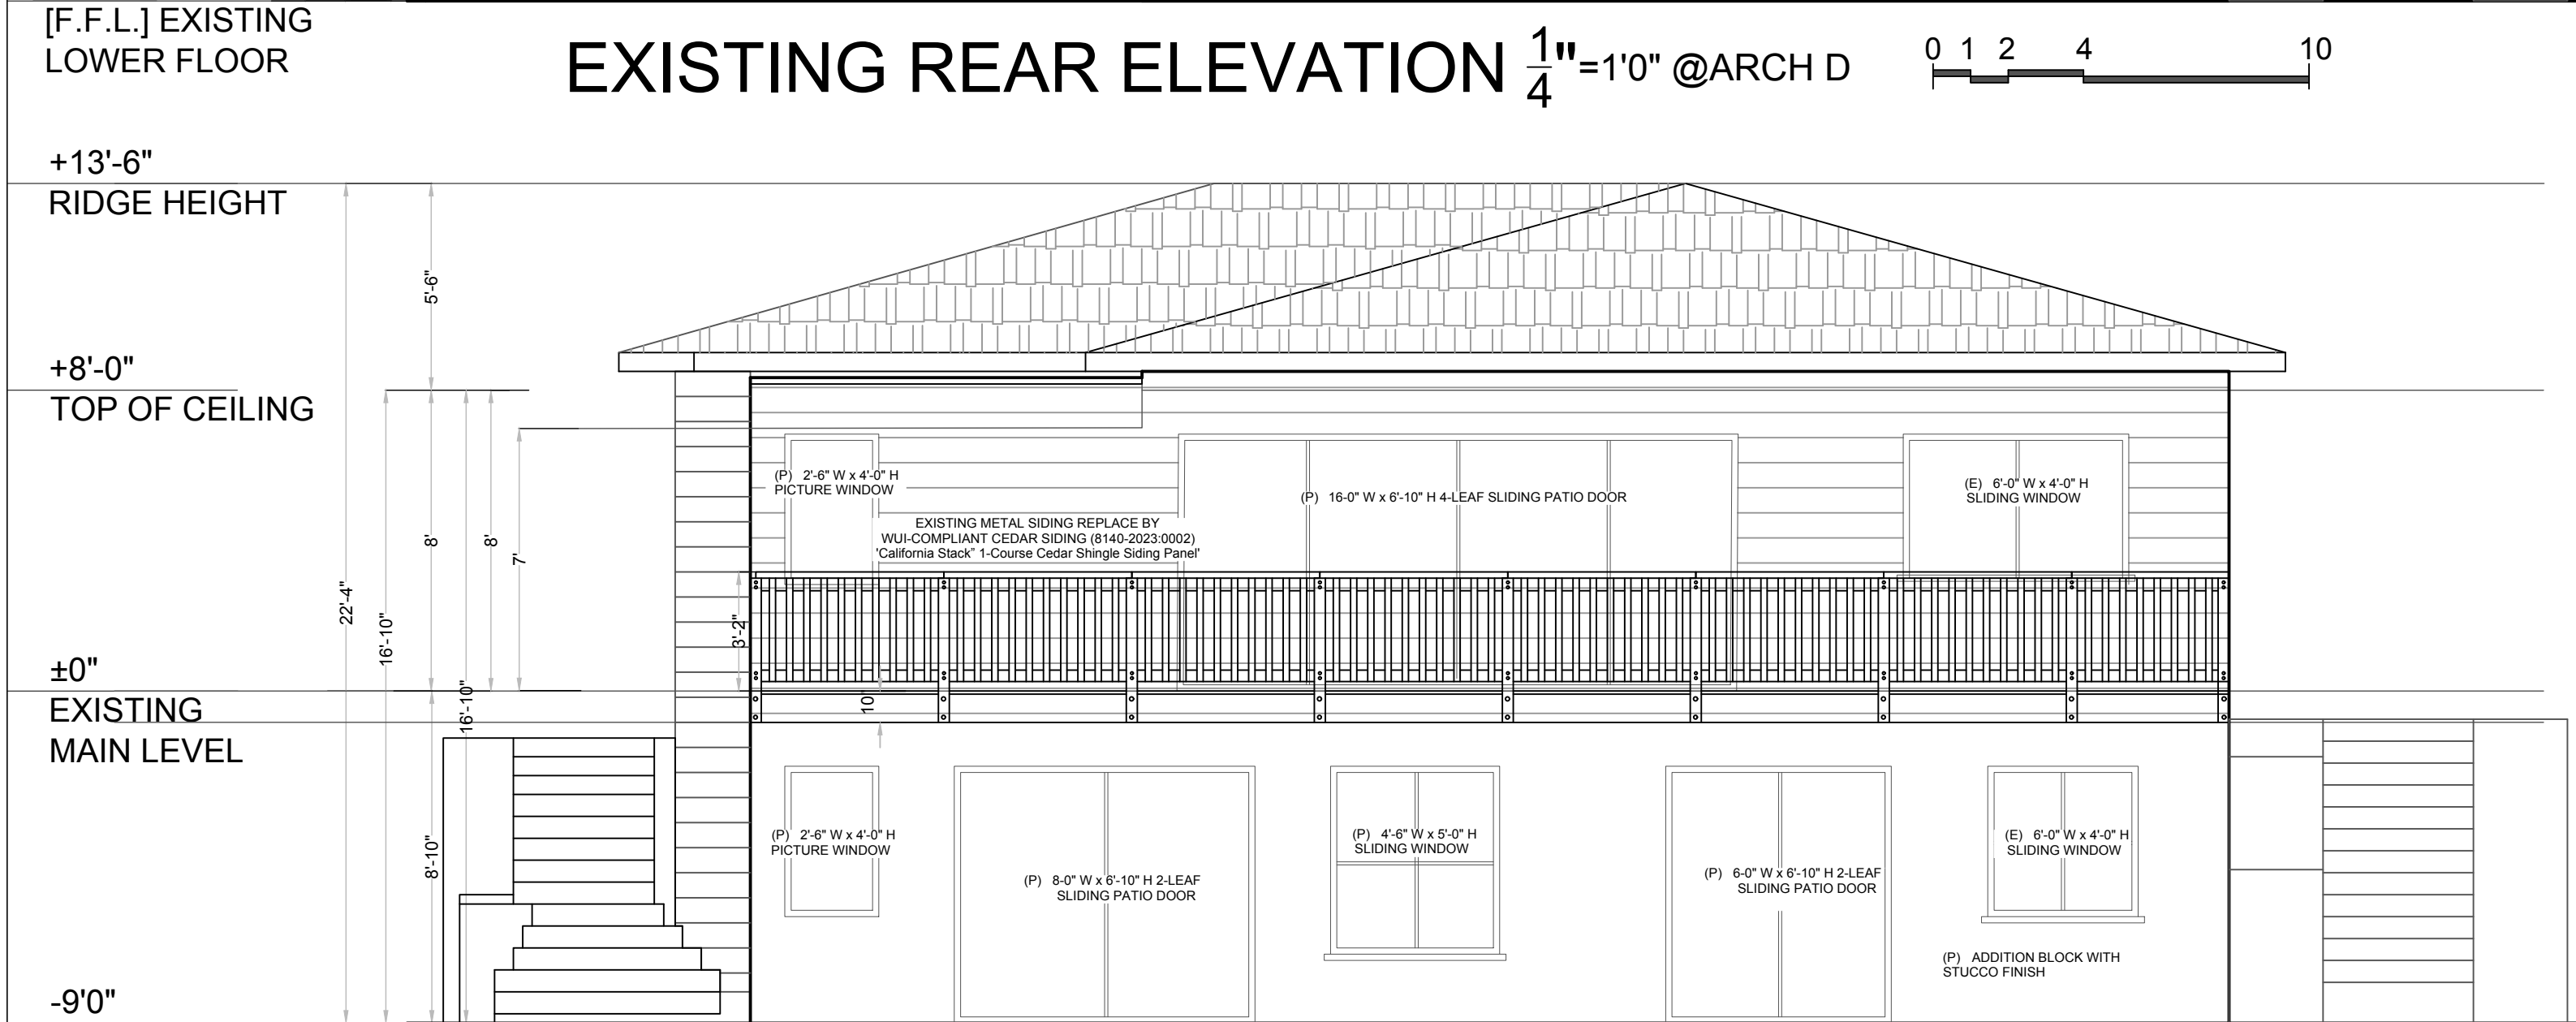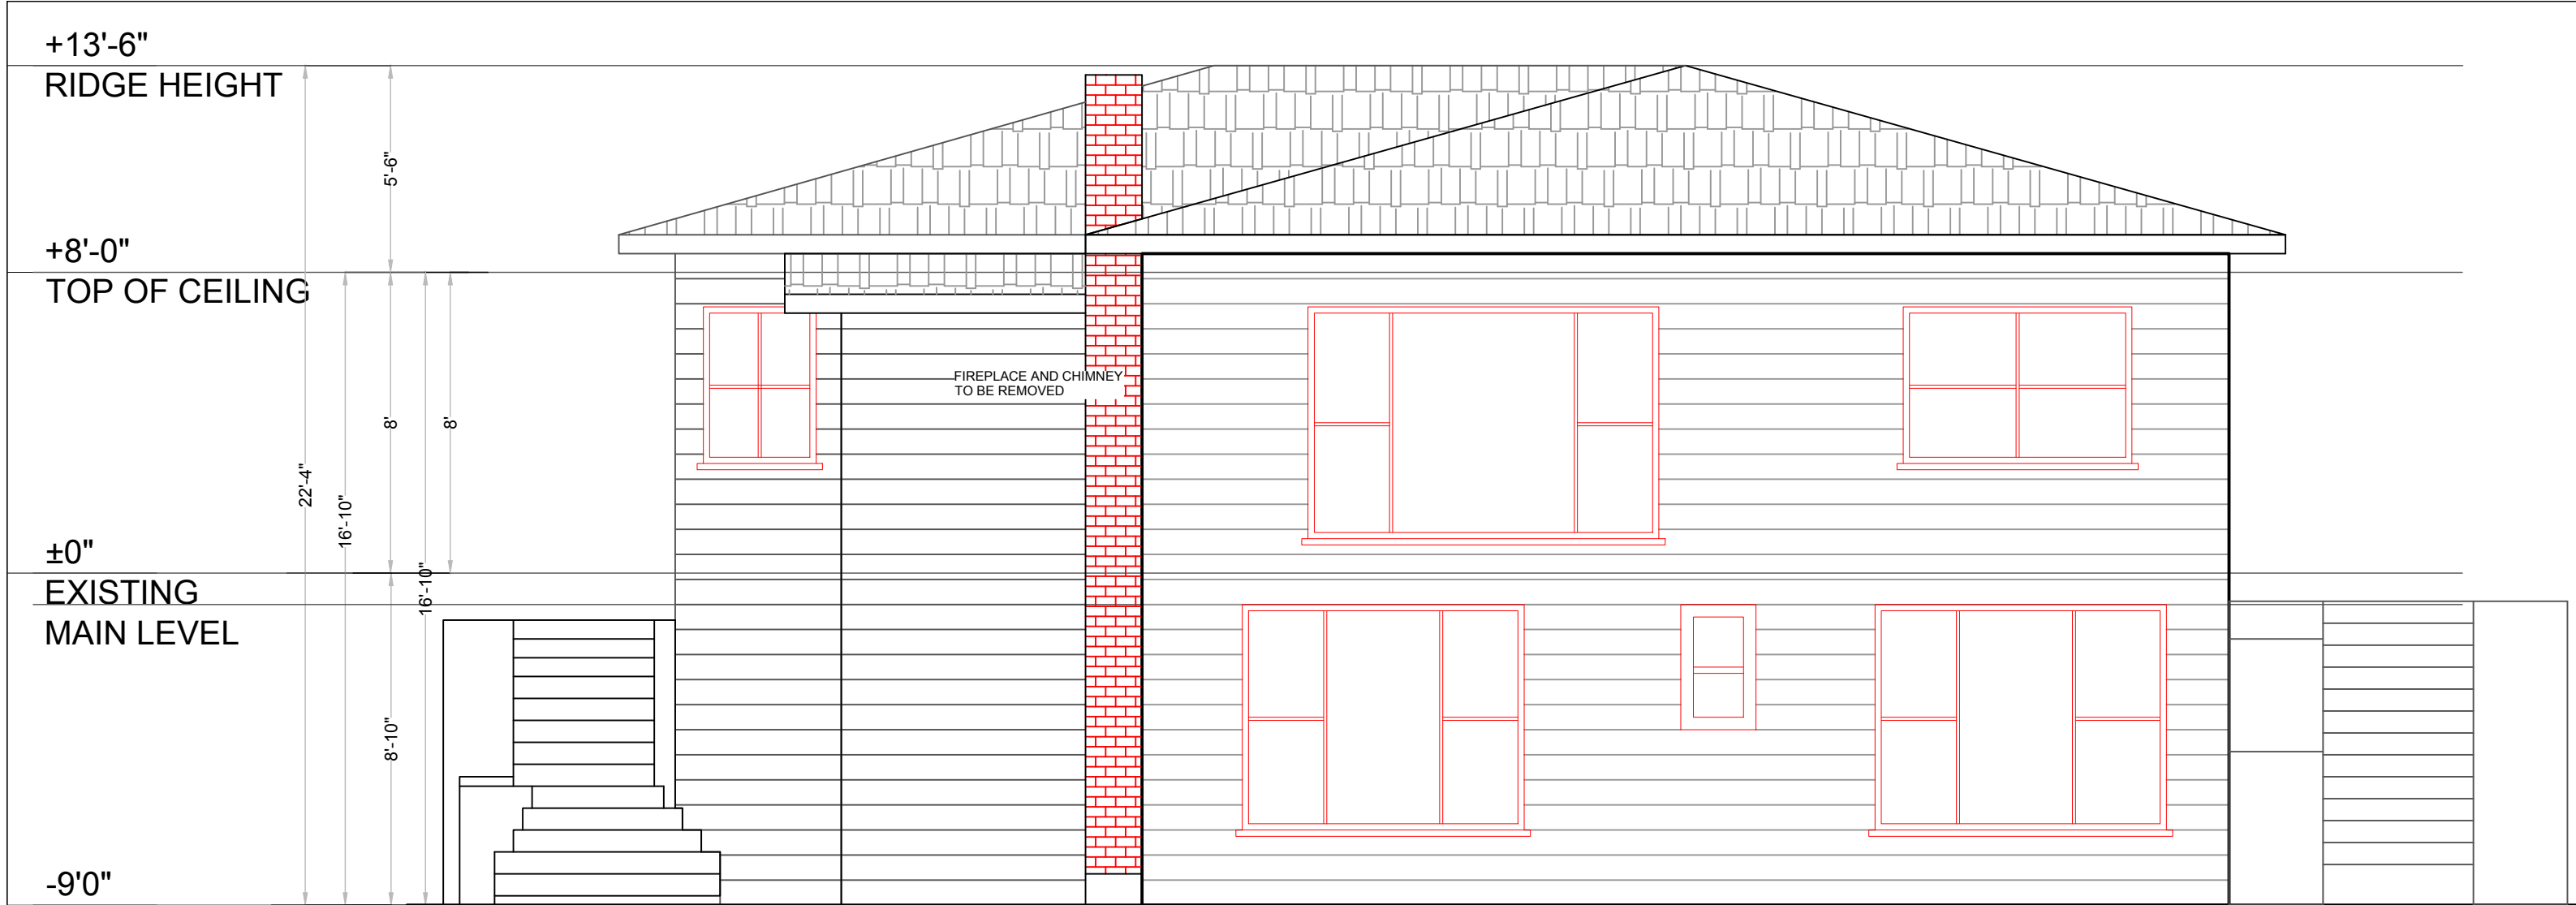


EXISTING REAR ELEVATION $\frac{1}{4}"=1'0"$ @ARCH D

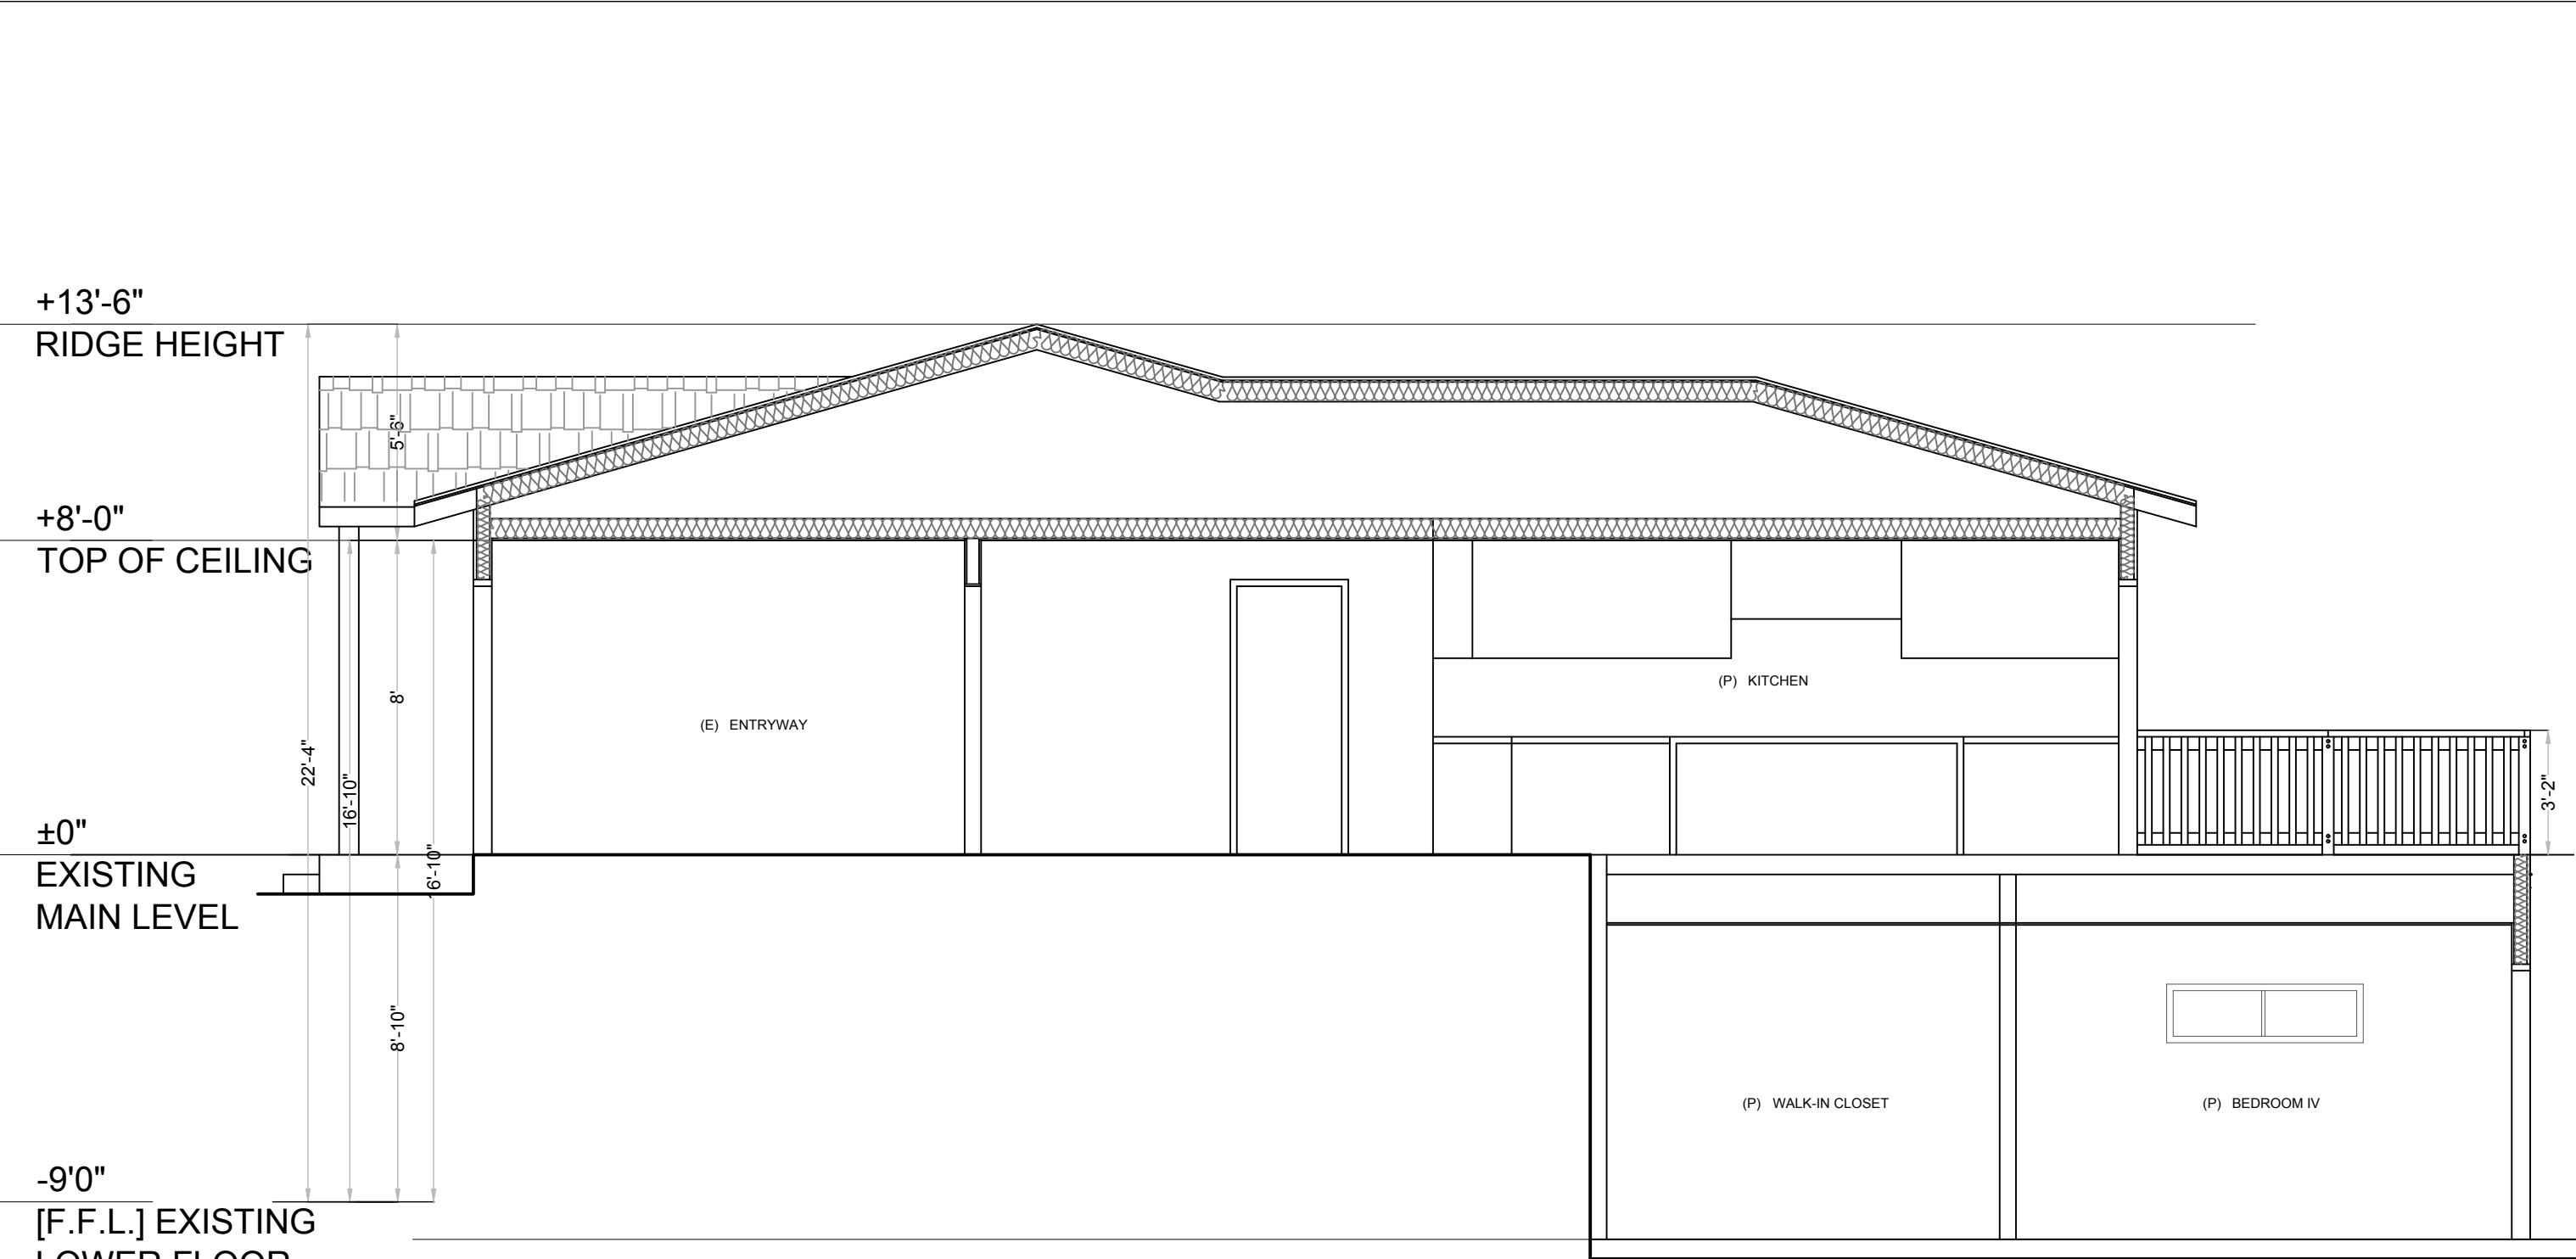

PROPOSED CROSS SECTION $\frac{1}{4}"=1'0"$ @ARCH D

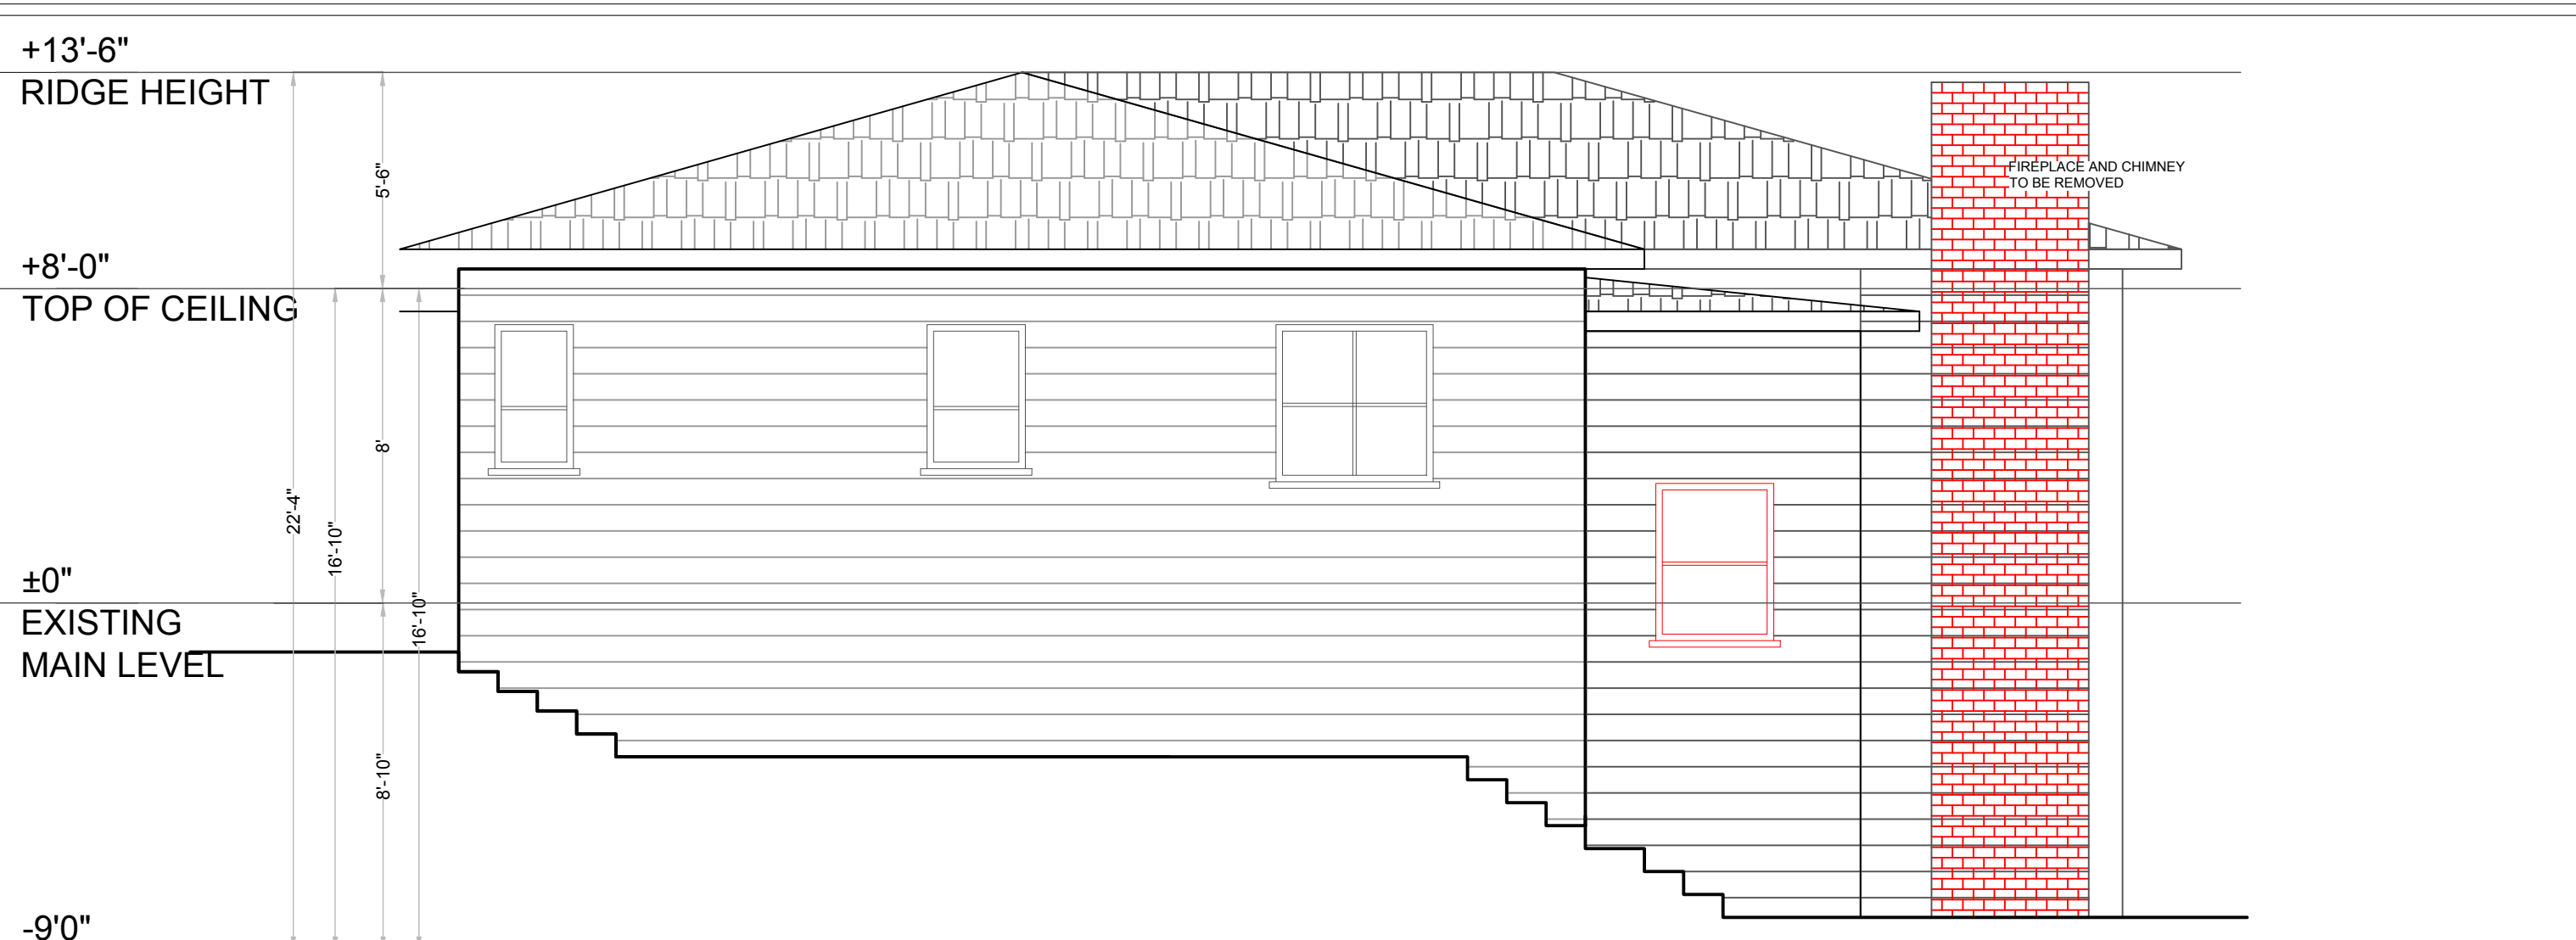

EXISTING RIGHT ELEVATION $\frac{1}{4}"=1'0"$ @ARCH D

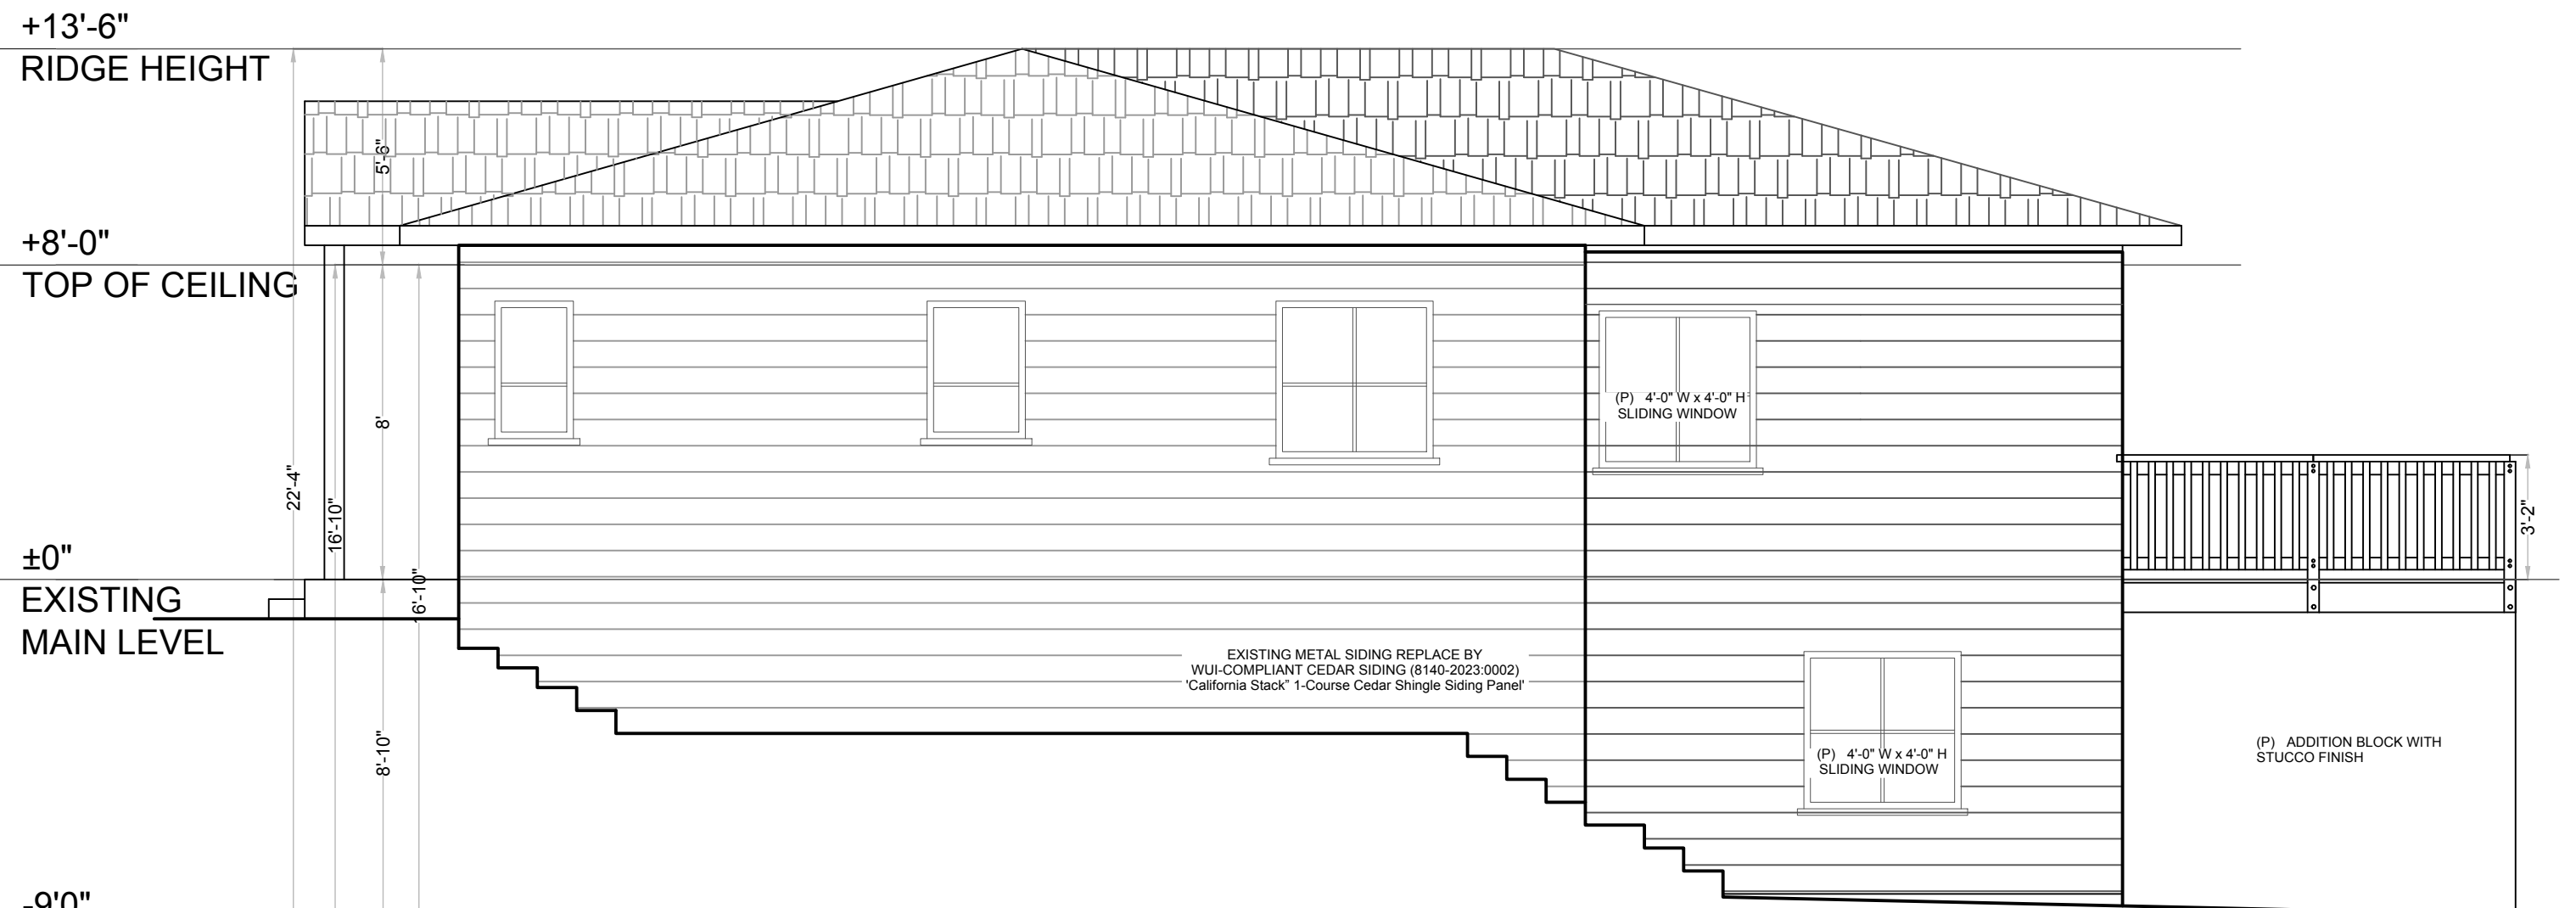

PROPOSED RIGHT ELEVATION $\frac{1}{4}"=1'0"$ @ARCH D

PROJECT NUMBER:
-

PROJECT ADDRESS:
40 W SUMMIT DR,
EMERALD HILLS, CA 94062

DRAWN FOR:
BOB JOHNSTON
40 W SUMMIT DR, EMERALD
HILLS, CA 94062

DRAWN BY:
SARRAH RESHAMWALA

XAR DESIGNS
2110 STANFORD AVE, MOUNTAIN VIEW CA 94040
sarrah.reshamwala@gmail.com

FOR OFFICE USE ONLY:


SCALE AT ARCH D:

REV	DATE	ISSUE
1	09/12/2024	
2		


ELEVATIONS II

40 W SUMMIT DR.
INTERIOR REMODEL & ADDITION

A-06

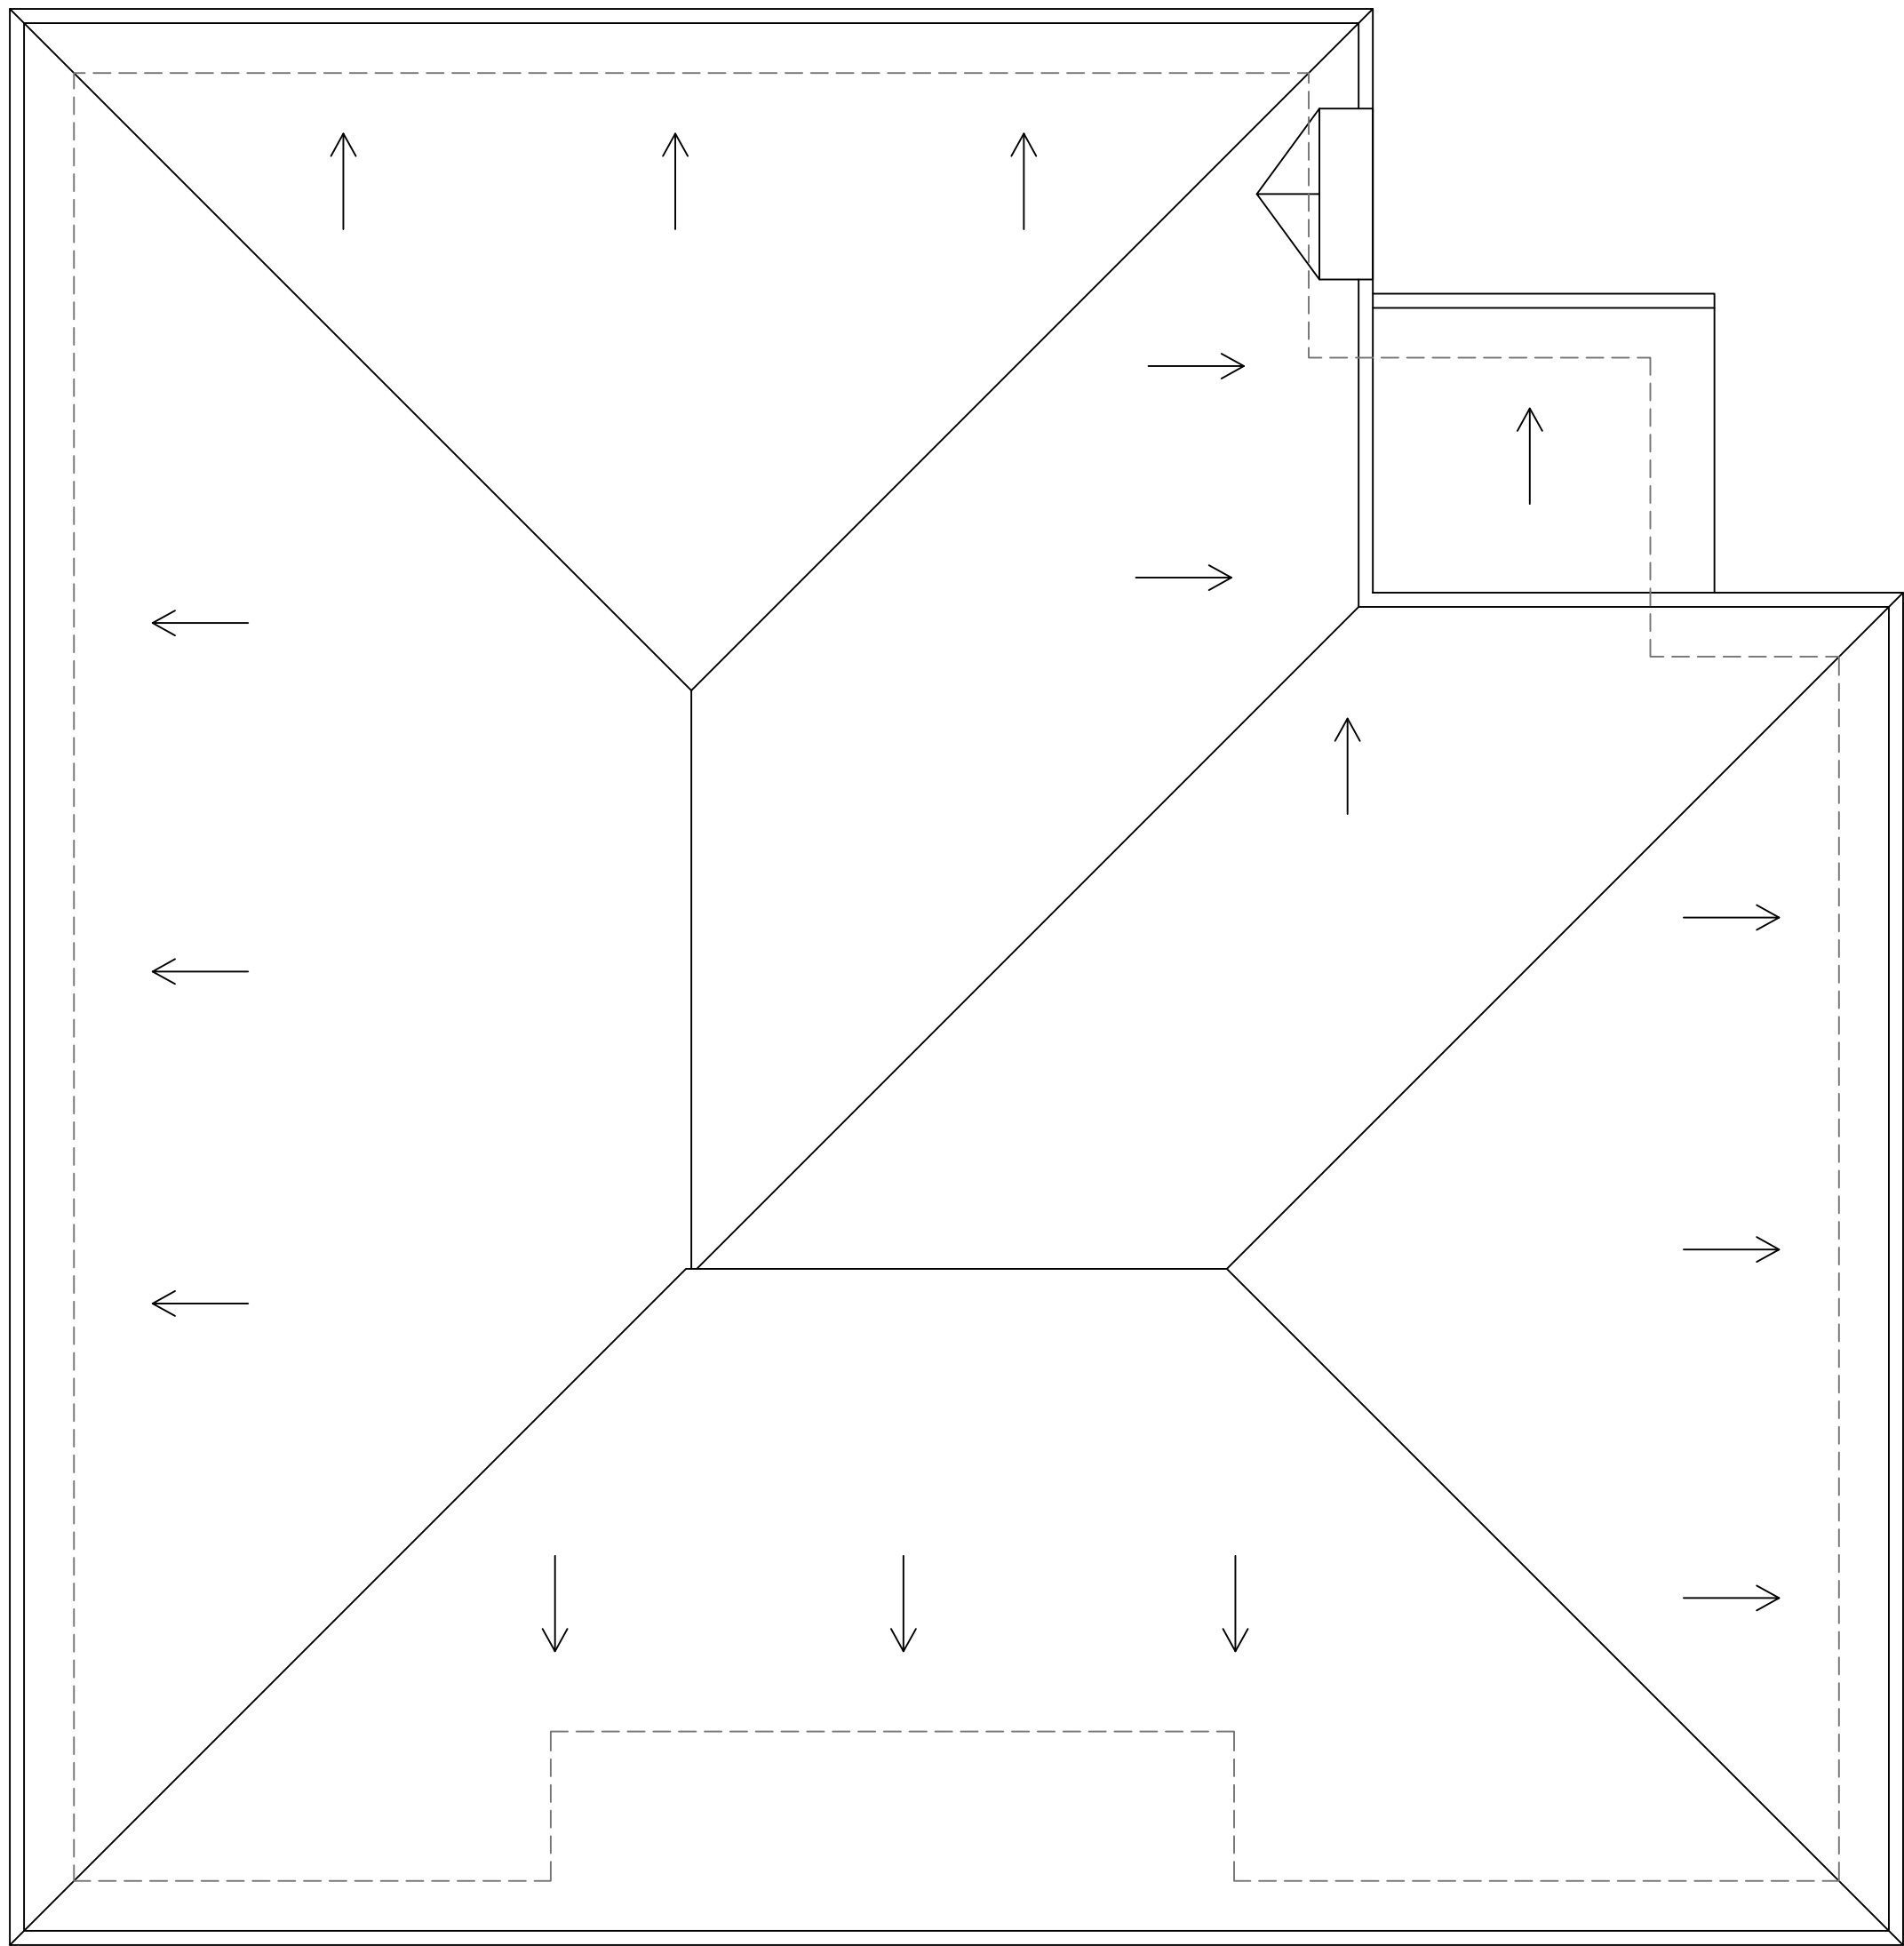

EXISTING ROOF PLAN 1/4" = 1'0"@ARCH B

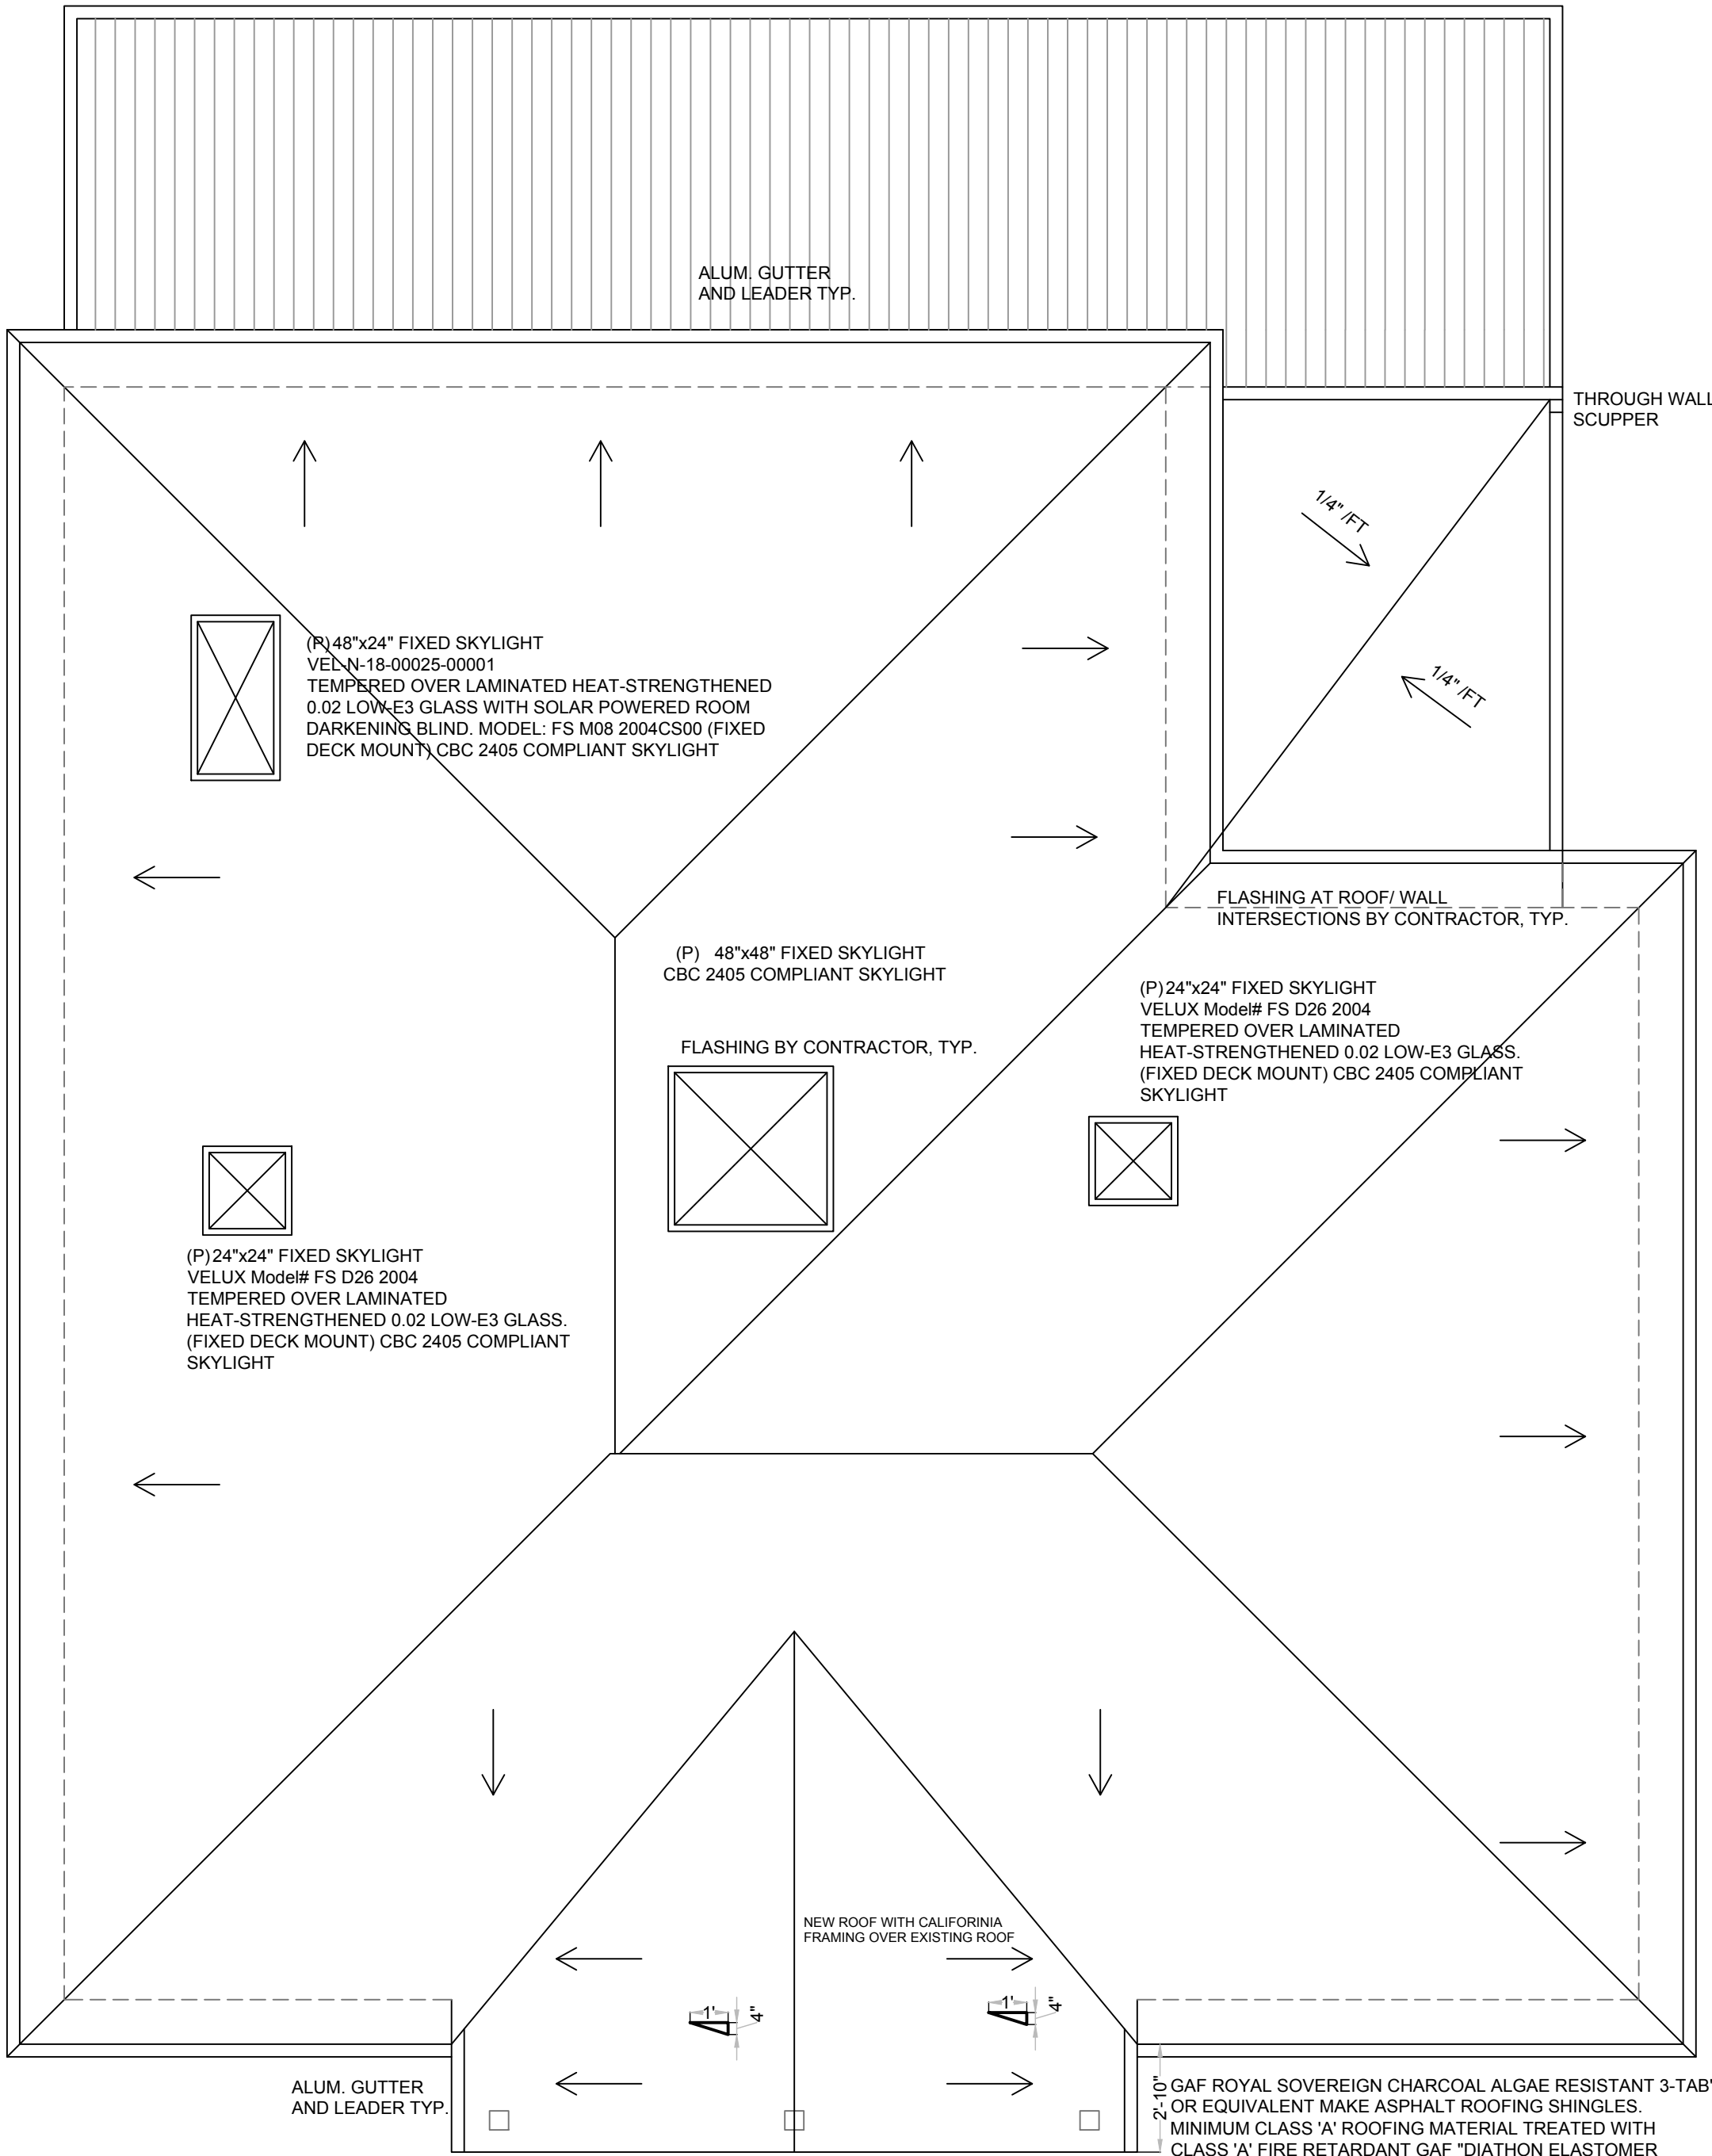

PROPOSED ROOF PLAN 1/4" = 1'0"@ARCH B

THE EXPOSED UNDERSIDE OF EXTERIOR PORCH CEILINGS SHALL BE PROTECTED BY ONE LAYER OF 5/8-INCH (16 MM) TYPE X GYPSUM SHEATHING APPLIED BEHIND THE EXTERIOR COVERING ON THE UNDERSIDE OF THE CEILING.

AS PER CRC R337.5.3, WHERE VALLEY FLASHING IS INSTALLED, THE FLASHING SHALL NOT BE LESS THAN NO. 26 GAUGE GALVANIZED SHEET CORROSION-RESISTANT METAL INSTALLED OVER NOT LESS THAN ON LAYER OF MINIMUM 72-POUND MINERAL-SURFACED NON-PERFORATED CAP SHEET, AT LEAST 36 INCH WIDE RUNNING THE FULL LENGTH OF THE VALLEY.

ROOF GUTTERS SHALL BE PROVIDED WITH THE MEANS TO PREVENT THE ACCUMULATION OF LEAVES AND DEBRIS IN THE GUTTER PER CRC R337.5.4. (REFER DETAIL 1.0 SHOWN ALONGSIDE)

GENERAL NOTES

ROOF NOTES

- CONTRACTOR SHALL VERIFY SIZES AND LOCATIONS OF ALL MECHANICAL EQUIPMENT, PLATFORMS, AND BASES, POWER, WATER AND DRAIN LOCATIONS, AND INSTALLATION REQUIREMENTS WITH EQUIPMENT MANUFACTURERS PRIOR TO PROCEEDING WITH WORK. CHANGES TO ACCOMMODATE FIELD CONDITIONS OR MATERIAL SUBSTITUTIONS SHALL BE MADE WITHOUT ADDITIONAL CHARGE TO OWNER.
- MECHANICAL AND PLUMBING EQUIPMENT DIMENSIONS SHALL BE A MINIMUM OF 8 INCHES ABOVE ADJACENT ROOF ELEVATION.
- VENTS THROUGH THE ROOF SHALL BE INSTALLED 10'-0" FROM AND TERMINATED 3'-0" ABOVE ANY FRESH AIR INTAKES.
- ORIENT SKYLIGHT/SMOKE HATCH HINGES TOWARD THE PREVAILING WIND.
- ALL ROOFING SHALL BE DESIGNED AND INSTALLED IN ACCORDANCE WITH LOCAL CITY AGENCY WIND DESIGN ORDINANCES.
- PROVIDE ROOF FLASHING AT ALL WALL AND ROOF INTERSECTIONS, GUTTERS, AND WHERE THERE IS A CHANGE IN THE ROOF SLOPE OR DIRECTION AROUND ROOF OPENINGS. FLASHING SHALL BE A MINIMUM 26 GAUGE CORROSION-RESISTANT GALVANIZED METAL. (CBC 1507 AND CRC R905.2.8 - R905.2.8.4)
- A CRICKET OR SADDLE SHALL BE INSTALLED ON THE RIDGES SIDE OF ANY CHIMNEY OR PENETRATION MORE THAN 30 INCHES WIDE AS MEASURED PERPENDICULAR TO THE SLOPE. CRICKET OR SADDLE COVERINGS SHALL BE SHEET METAL OR OF THE SAME MATERIAL AS THE ROOF COVERINGS. (CBC 1503.5 AND CRC R903.2.2)
- DROP EDGE: PROVIDE A DROP EDGE AT EAVES AND GABLES OF ASPHALT SHINGLE ROOFS. ADJACENT PIECES OF THE DROP EDGE SHALL BE OVERLAPPED A MINIMUM OF 2 INCHES. THE DROP EDGE SHALL EXTEND 1/4 INCH BELOW THE ROOF SHEATHING AND A MINIMUM OF 2 INCHES UP THE ROOF DECK. THE DROP EDGE SHALL BE MECHANICALLY FASTENED TO THE ROOF DECK AT A MAXIMUM OF 12 INCHES WITH APPROVED FASTENERS. THE UNDERLAYMENT SHALL BE INSTALLED OVER THE DROP EDGE ALONG THE EAVES, AND UNDER THE DROP EDGE AT GABLES (RAKE EDGES). SHINGLES CAN BE FLUSH WITH THE DROP EDGE IF ALLOWED BY THE MANUFACTURER. (CBC 1507.2.8.3 AND CRC R905.2.8.5)
- PROVIDE CROSS VENTILATION AT ALL ATTIC AND ENCLOSED RAFTER SPACES AS PER CBC 1202.2 AND CRC R806.2. THE NET FREE VENTILATION SHALL BE A MINIMUM RATIO OF 1:150 OF THE AREA OR SPACE VENTILATED.
- FOR ROOF SLOPES BETWEEN 2:12 AND 4:12, TWO LAYERS OF UNDERLAYMENT MATERIAL SHALL BE APPLIED. A MINIMUM OF 19 INCH WIDE STRIP OF UNDERLAYMENT FELT SHALL BE APPLIED PARALLEL WITH AND STARTING AT THE EAVES, FASTENED SUFFICIENTLY TO HOLD IN PLACE. STARTING AT THE EAVE, 36 INCH WIDE SHEETS OF UNDERLAYMENT SHALL BE APPLIED OVERLAPPING SUCCESSIVE SHEETS 19 INCHES, FASTENED SUFFICIENTLY TO HOLD IN PLACE.
- FASTENERS FOR THE ROOFING SHALL BE CORROSION RESISTANT AS PER CRC R905.2.5
- ALL ROOF FLASHINGS TO BE PRIMED AND PAINTED WITH RUST PROOF PAINT.
- OPERABLE SKYLIGHTS SHALL BE 10 FEET FROM ALL PLUMBING VENTS OR THE VENT SHALL TERMINATE 3 FEET ABOVE THE SKYLIGHT. OPERABLE SKYLIGHTS SHALL BE A MINIMUM OF 3 FEET FROM ANY ENVIRONMENTAL AIR VENT (I.E. STOVE HOOD, BATHROOM FAN, ETC.)

WUI COMPLIANCE:

- WHERE THE ROOF PROFILE ALLOWS A SPACE BETWEEN THE ROOF COVERING AND THE ROOF DECKING, THE SPACES SHALL BE CONSTRUCTED TO PREVENT THE INTRUSION OF FLAMES AND EMBERS.
- WHERE PROVIDED, VALLEY FLASHING MUST BE NOT LESS THAN 26 GAUGE GALVANIZED SHEET METAL OVER A 36-INCH WIDE NO. 72 ASTM CAP SHEET.
- ROOF GUTTERS SHALL BE PROVIDED WITH THE MEANS TO PREVENT THE ACCUMULATION OF LEAVES AND DEBRIS IN THE GUTTER PER CRC R337.5.4.
- THE EXPOSED UNDERSIDE OF EXTERIOR PORCH CEILINGS SHALL BE PROTECTED BY ONE LAYER OF 5/8-INCH (16 MM) TYPE X GYPSUM SHEATHING APPLIED BEHIND THE EXTERIOR COVERING ON THE UNDERSIDE OF THE CEILING.
- ALL NEW ROOFING MATERIAL AND ASSEMBLY SHALL BE NONCOMBUSTIBLE OR CLASS 'A' ROOFING ASSEMBLY.**

ROOF VENT CALCULATIONS: (ROOF OVER STAIRWELL ADDITION)

AS PER R806.2 THE MINIMUM NET FREE VENTILATING AREA SHALL BE 1/150 OF THE AREA OF THE VENTED SPACE.

ATTIC AREA UNDER PROPOSED NEW ROOF = 180 SQ.FT
REQUIRED VENT AREA = 180/150 = 1.2 SQ.FT = 172.8 SQ.INCH


86.4 SQ.INCH EXHAUST (RIDGE VENTS) AND 86.4 SQ.INCH INTAKE (ROOFTOP AIR INTAKE VENTS)

FOR EXHAUST: INSTALL 7 LINEAL FOOT OF GAF COBRA RIDGE VENT 3 WITH NET FREE VENTILATING AREA OF 12.5 SQ. INCHES/ LINEAL FOOT OR EQUIVALENT.
FOR INTAKE: INSTALL 2 PIECES OF GIBALTAR CORROSION RESISTANT ALUMINUM SOFFIT VENT 12 IN. X 4 IN. OR EQUIVALENT

PROJECT NUMBER:

PROJECT ADDRESS:
40 W SUMMIT DR,
EMERALD HILLS, CA 94062

DRAWN FOR:
BOB JOHNSTON
40 W SUMMIT DR, EMERALD
HILLS, CA 94062

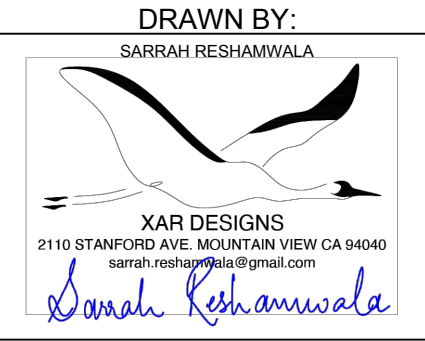

FOR OFFICE USE ONLY:


SCALE AT ARCH D:

REV	DATE	ISSUE
1	09/12/2024	
2		


ROOF PLAN

40 W SUMMIT DR.
INTERIOR REMODEL & ADDITION

A-07

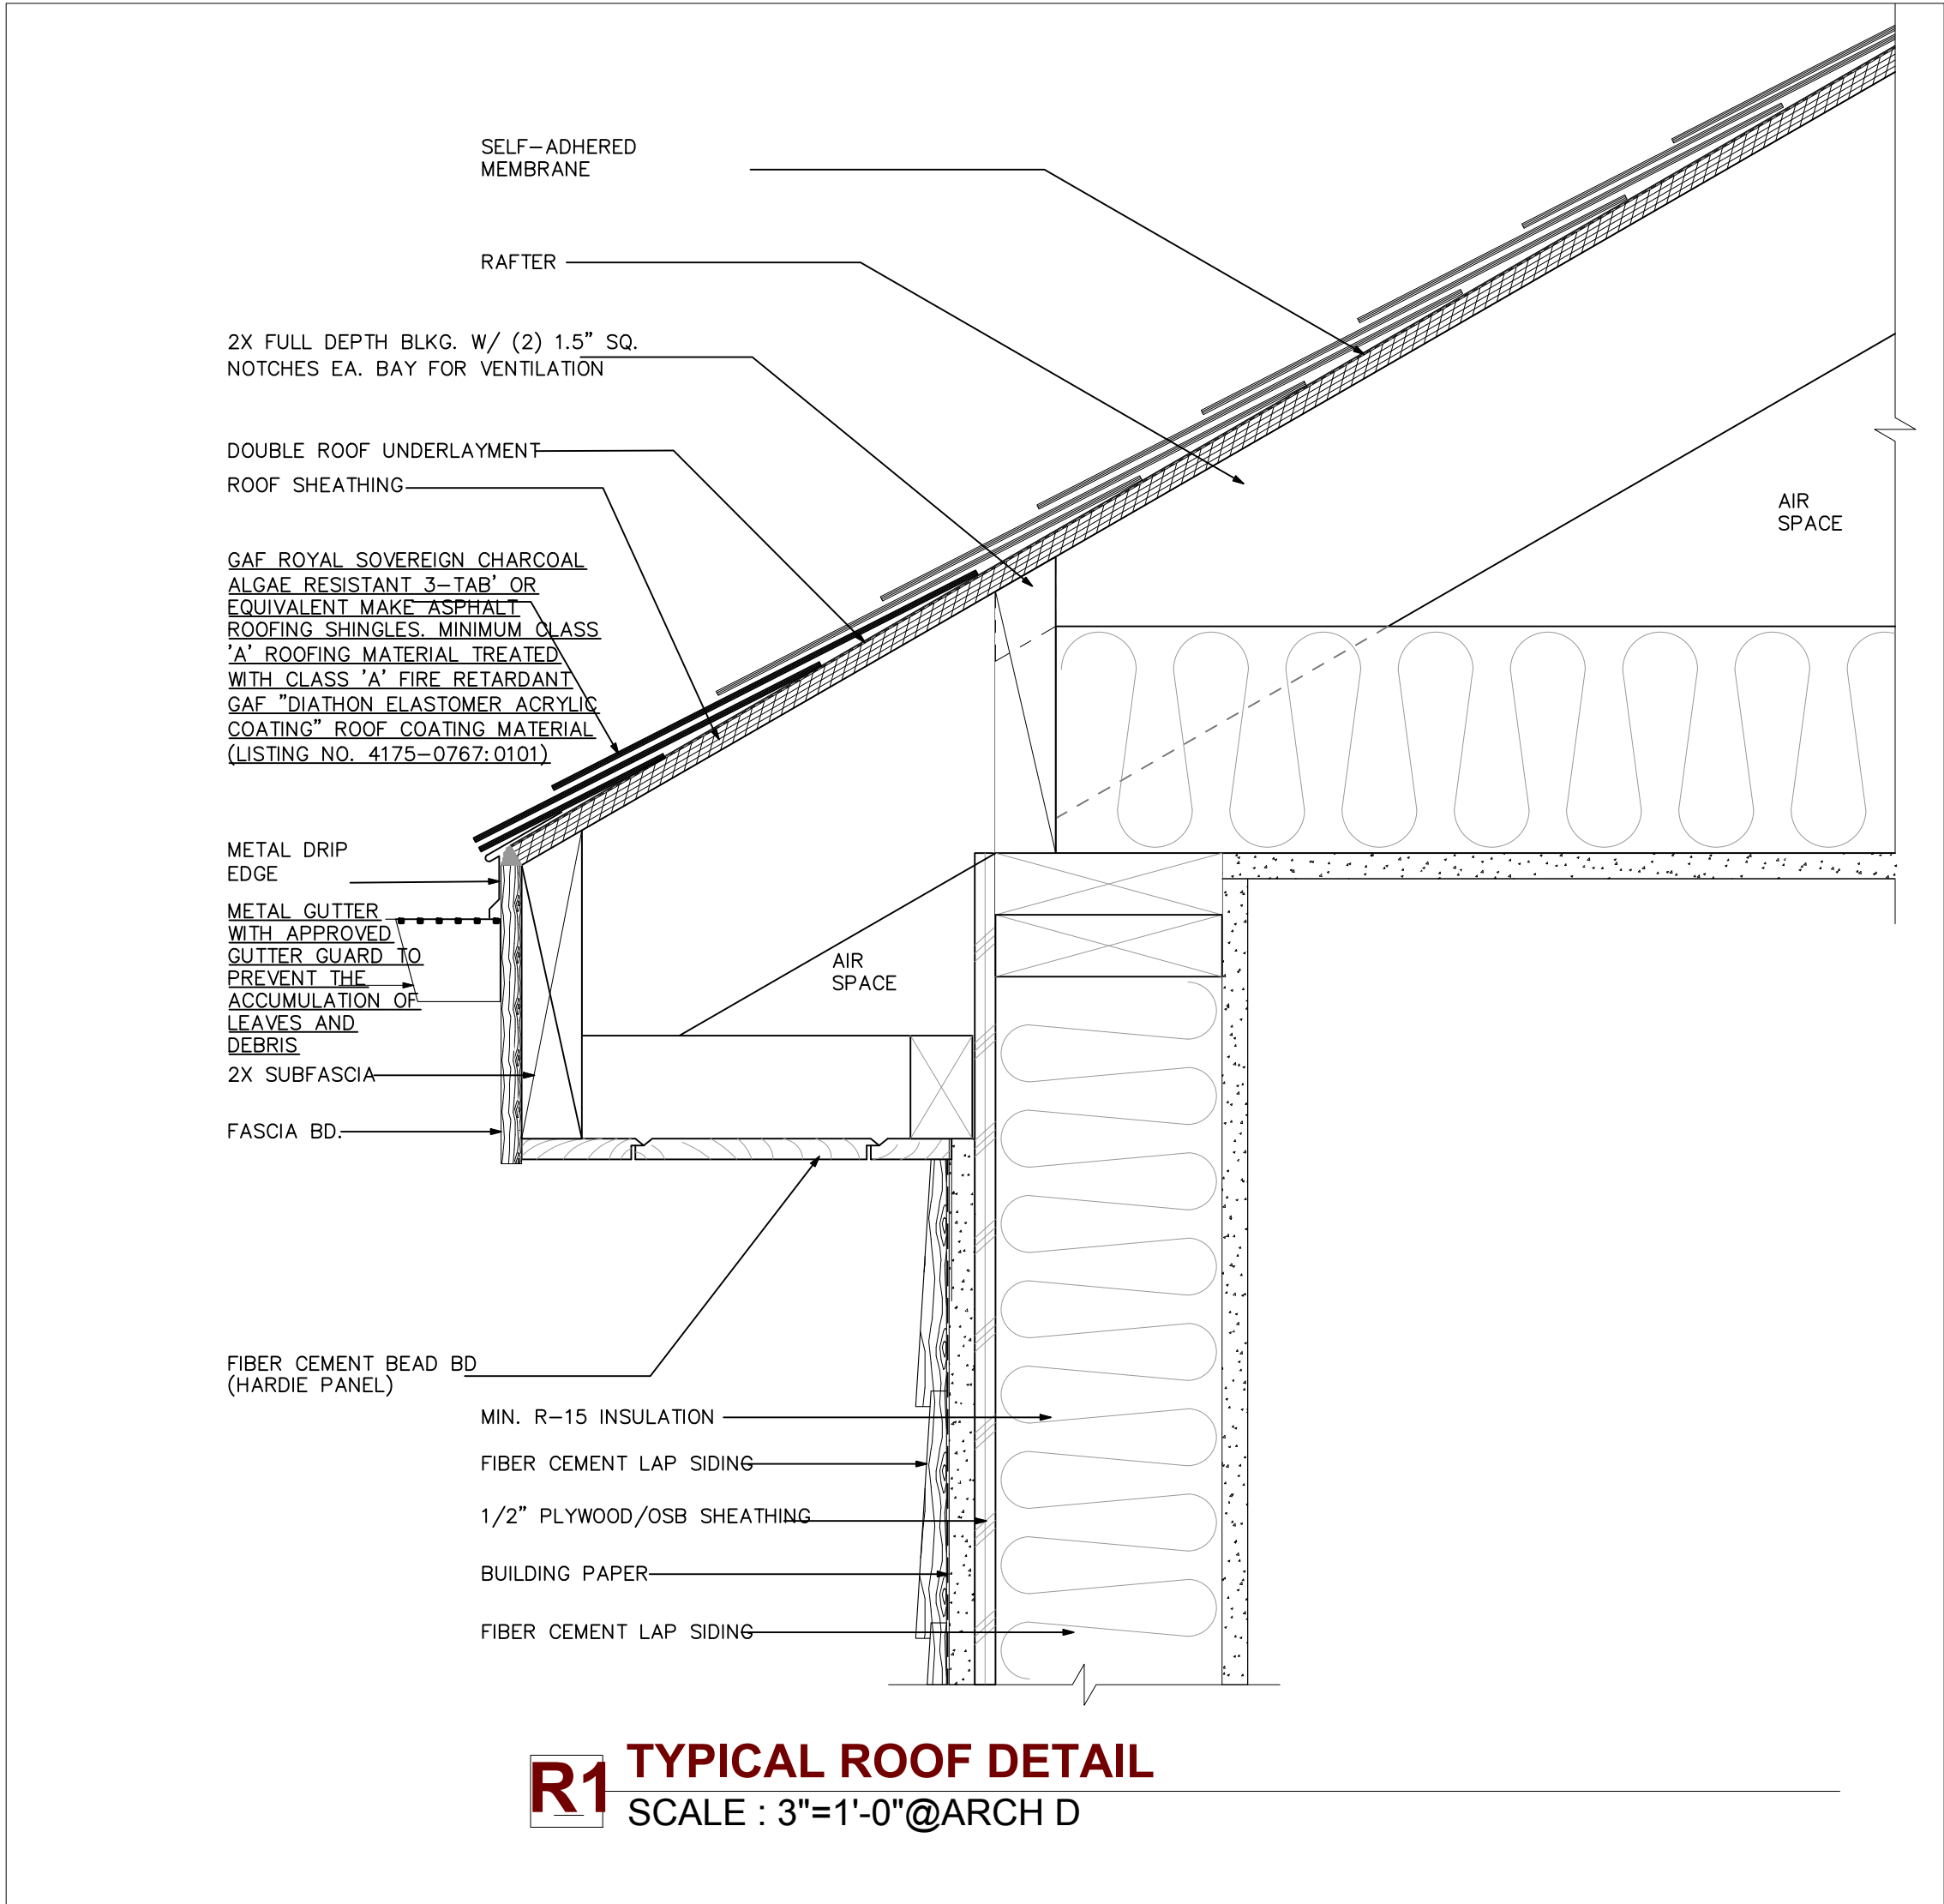


R1 TYPICAL ROOF DETAIL
SCALE : 3"=1'-0"@ARCH D

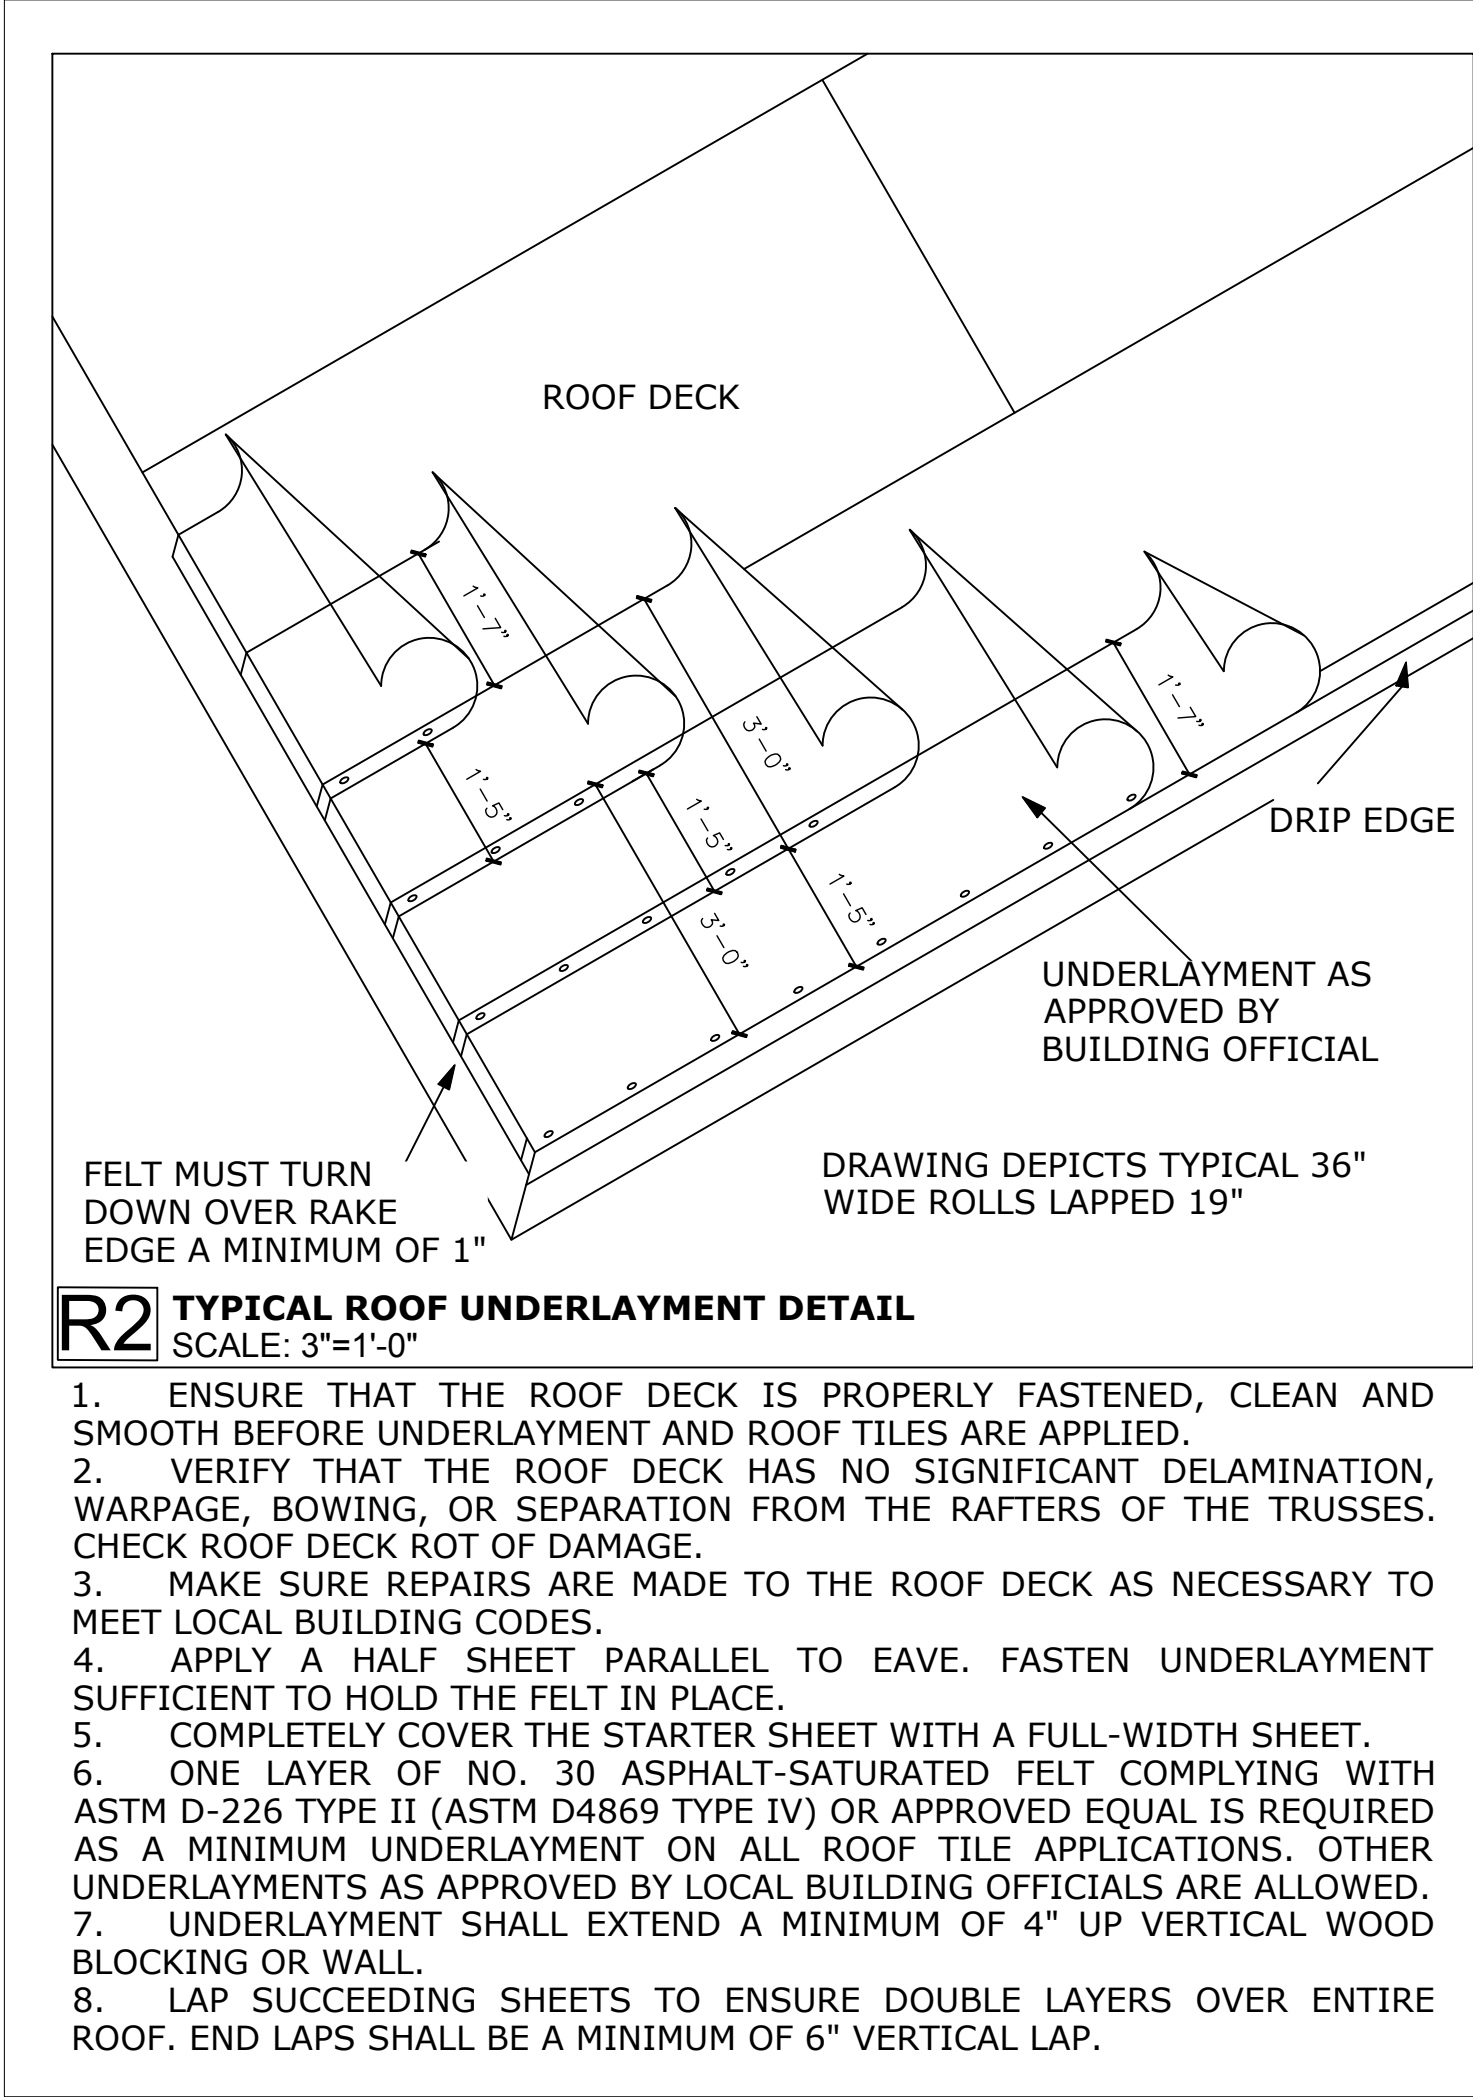


R2 TYPICAL ROOF UNDERLAYMENT DETAIL
SCALE: 3"=1'-0"


1. ENSURE THAT THE ROOF DECK IS PROPERLY FASTENED, CLEAN AND SMOOTH BEFORE UNDERLAYMENT AND ROOF TILES ARE APPLIED.
2. VERIFY THAT THE ROOF DECK HAS NO SIGNIFICANT DELAMINATION, WARPAGE, BOWING, OR SEPARATION FROM THE RAFTERS OF THE TRUSSES. CHECK ROOF DECK ROT OF DAMAGE.
3. MAKE SURE REPAIRS ARE MADE TO THE ROOF DECK AS NECESSARY TO MEET LOCAL BUILDING CODES.
4. APPLY A HALF SHEET PARALLEL TO EAVE. FASTEN UNDERLAYMENT SUFFICIENT TO HOLD THE FELT IN PLACE.
5. COMPLETELY COVER THE STARTER SHEET WITH A FULL-WIDTH SHEET.
6. ONE LAYER OF NO. 30 ASPHALT-SATURATED FELT COMPLYING WITH ASTM D-226 TYPE II (ASTM D4869 TYPE IV) OR APPROVED EQUAL IS REQUIRED AS A MINIMUM UNDERLAYMENT ON ALL ROOF TILE APPLICATIONS. OTHER UNDERLAYMENTS AS APPROVED BY LOCAL BUILDING OFFICIALS ARE ALLOWED.
7. UNDERLAYMENT SHALL EXTEND A MINIMUM OF 4" UP VERTICAL WOOD BLOCKING OR WALL.
8. LAP SUCCEEDING SHEETS TO ENSURE DOUBLE LAYERS OVER ENTIRE ROOF. END LAPS SHALL BE A MINIMUM OF 6" VERTICAL LAP.

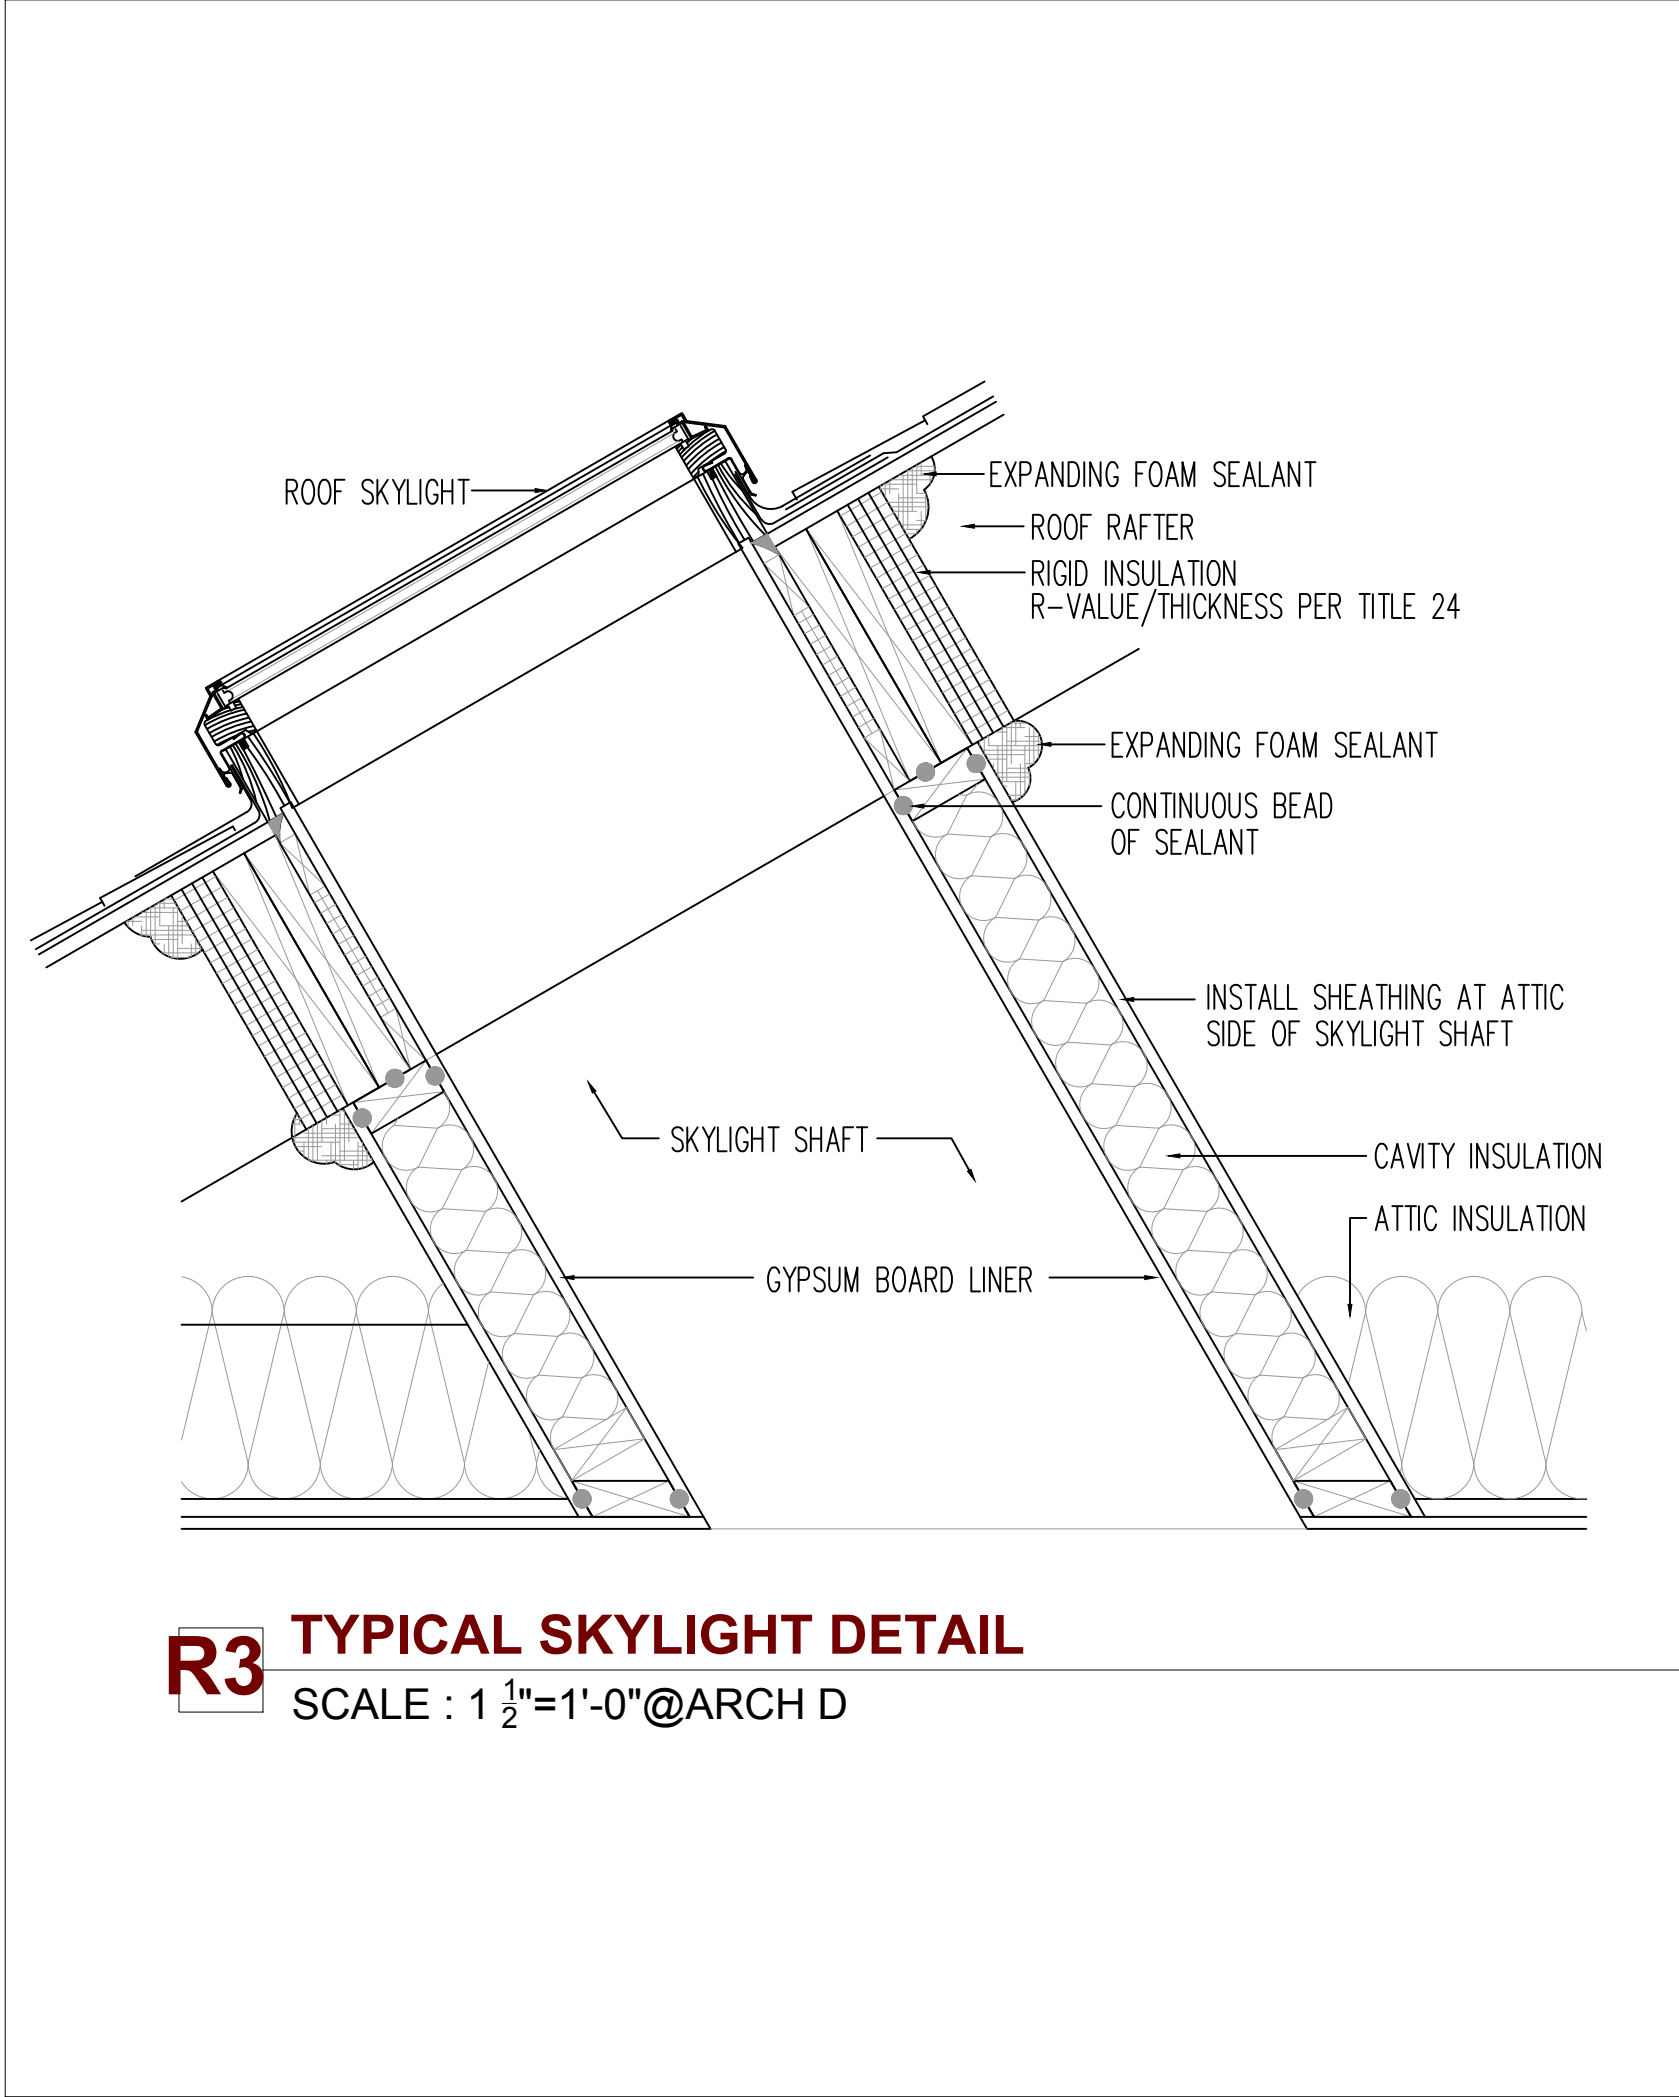


R3 TYPICAL SKYLIGHT DETAIL
SCALE : 1 1/2"=1'-0"@ARCH D

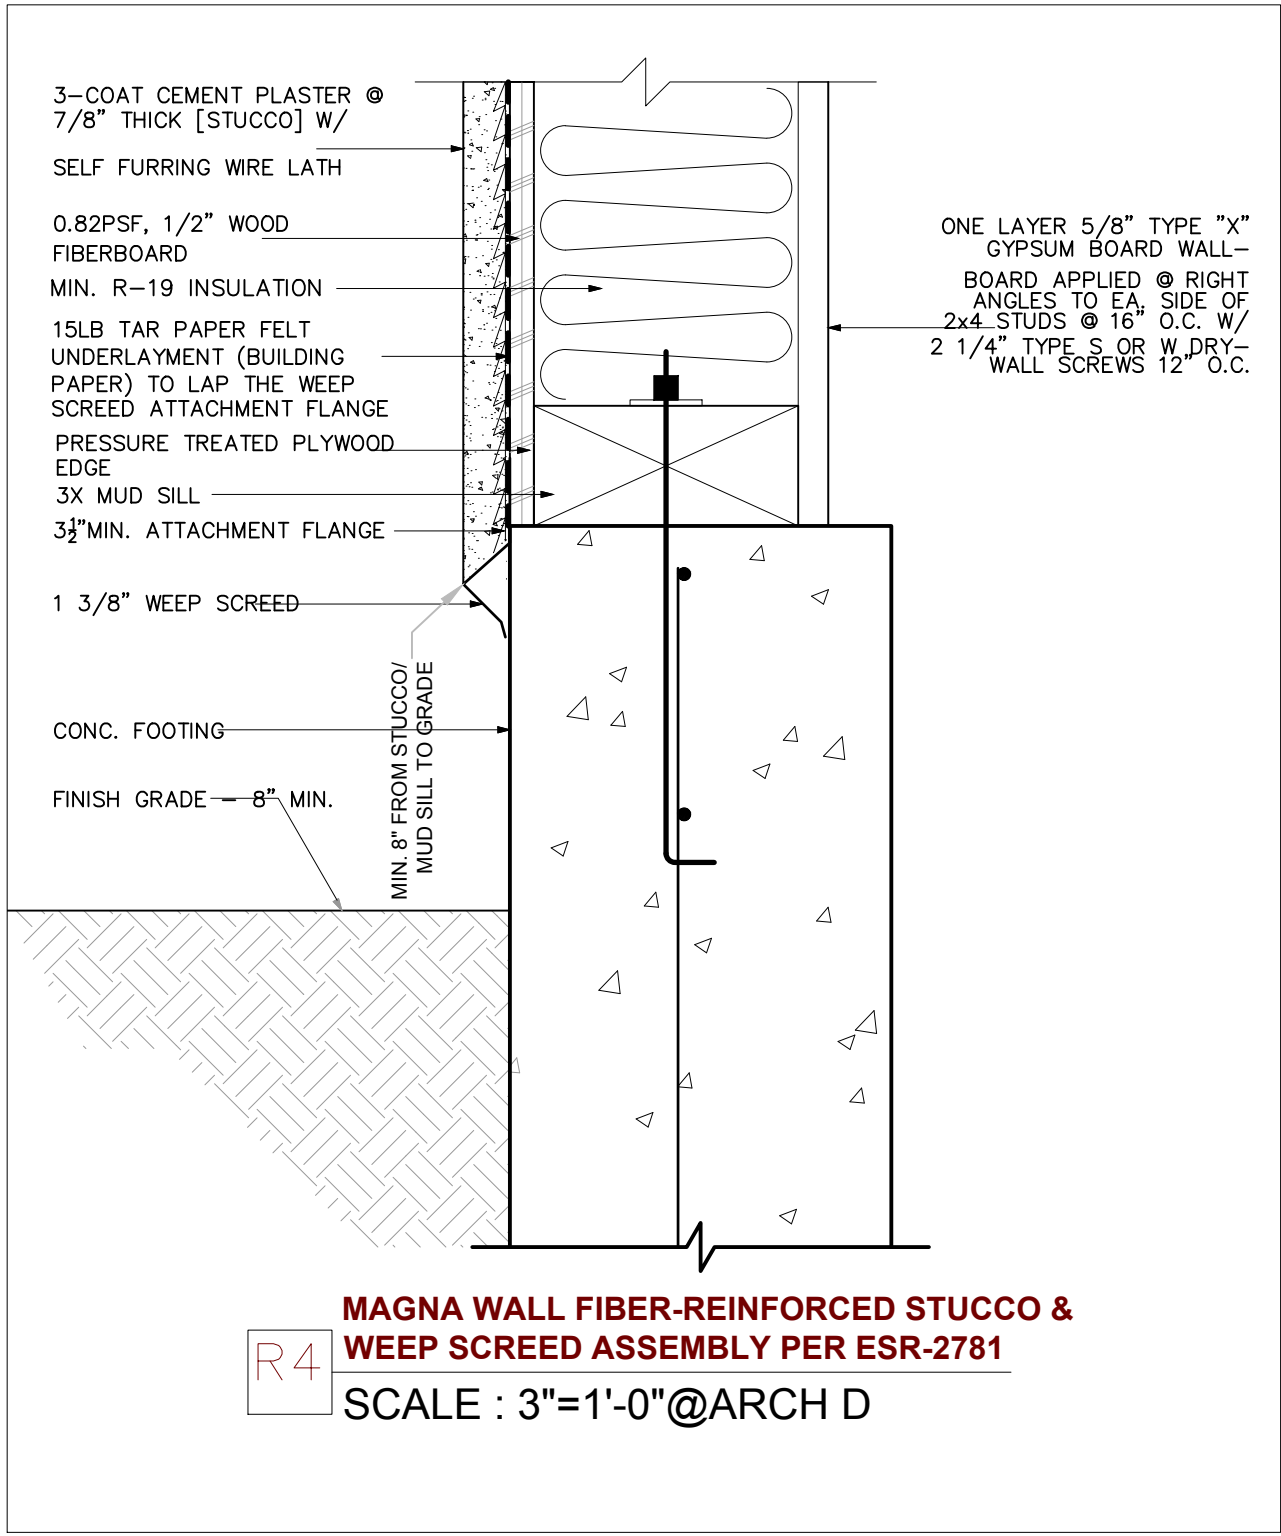


R4 MAGNA WALL FIBER-REINFORCED STUCCO & WEEP SCREED ASSEMBLY PER ESR-2781
SCALE : 3"=1'-0"@ARCH D

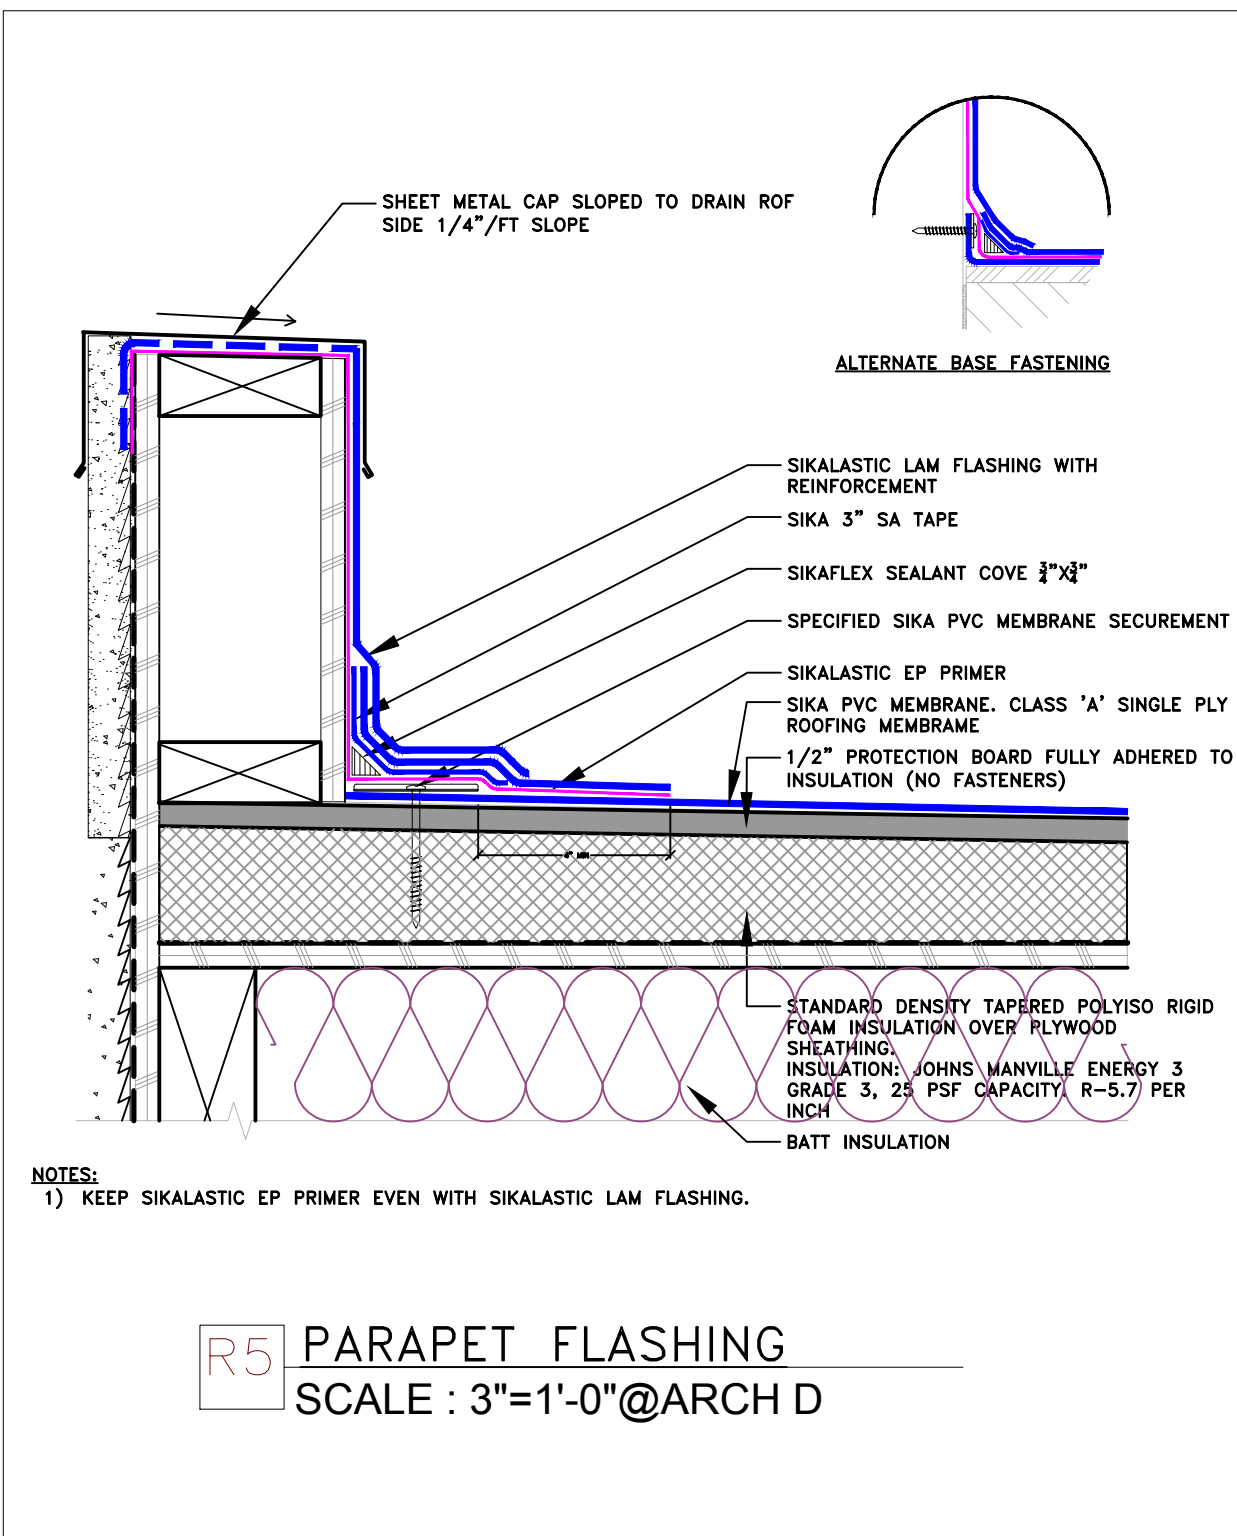


R5 PARAPET FLASHING
SCALE : 3"=1'-0"@ARCH D

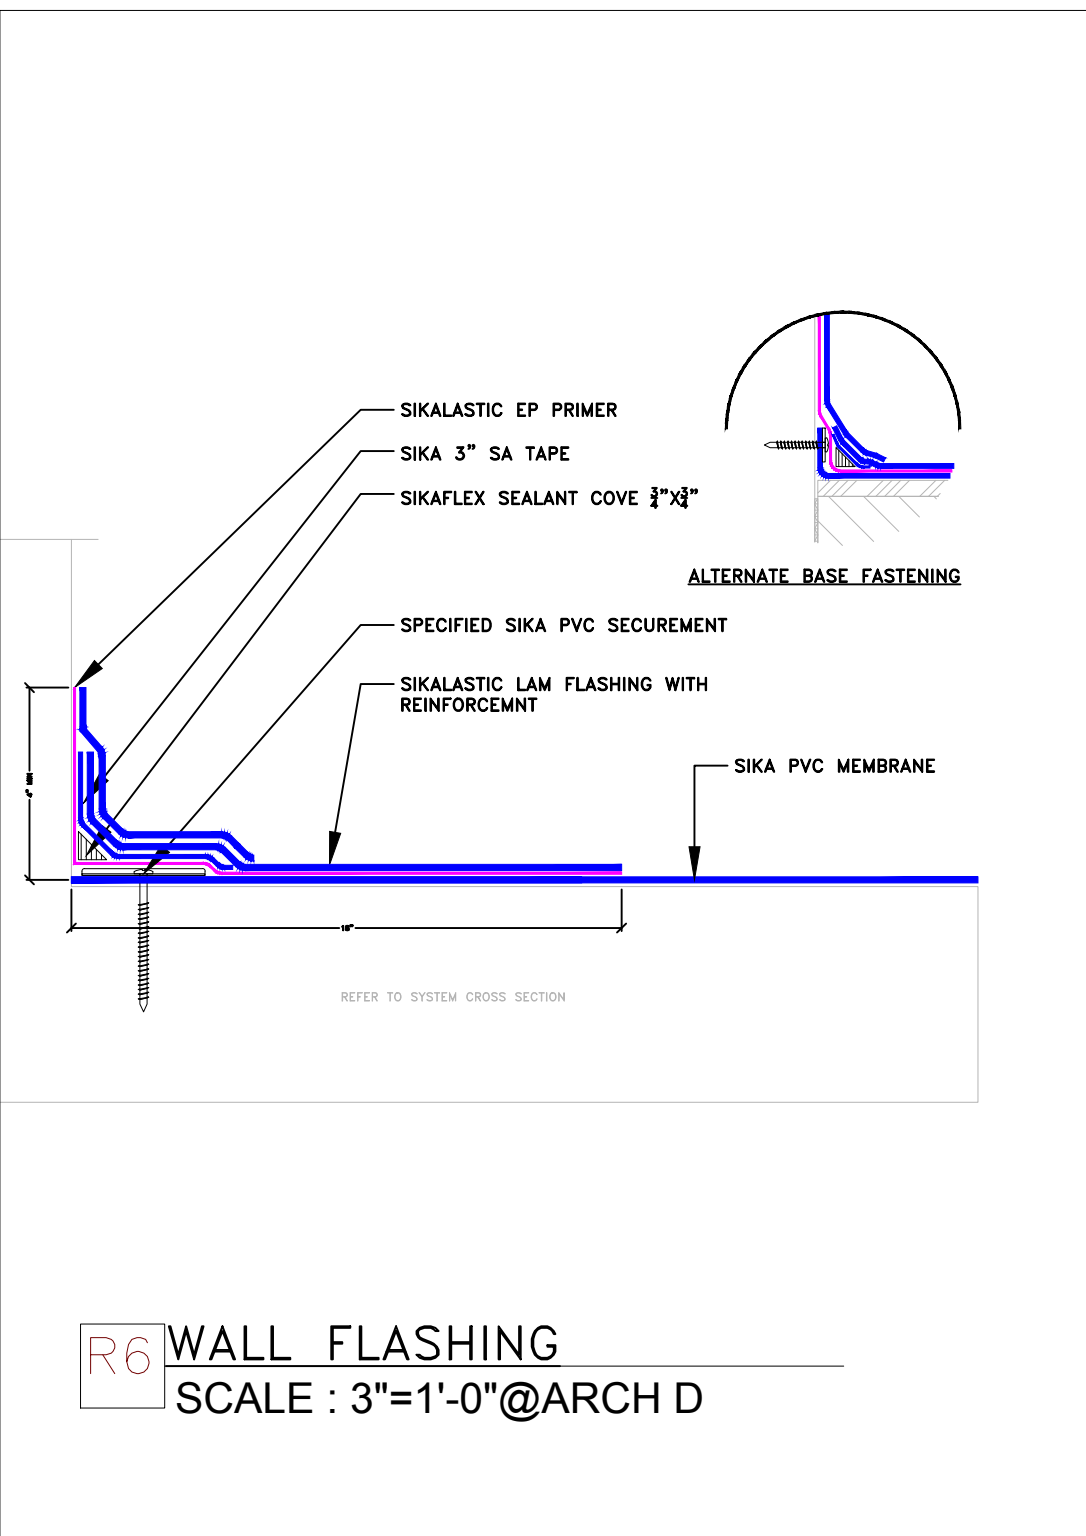

R6 WALL FLASHING
SCALE : 3"=1'-0"@ARCH D

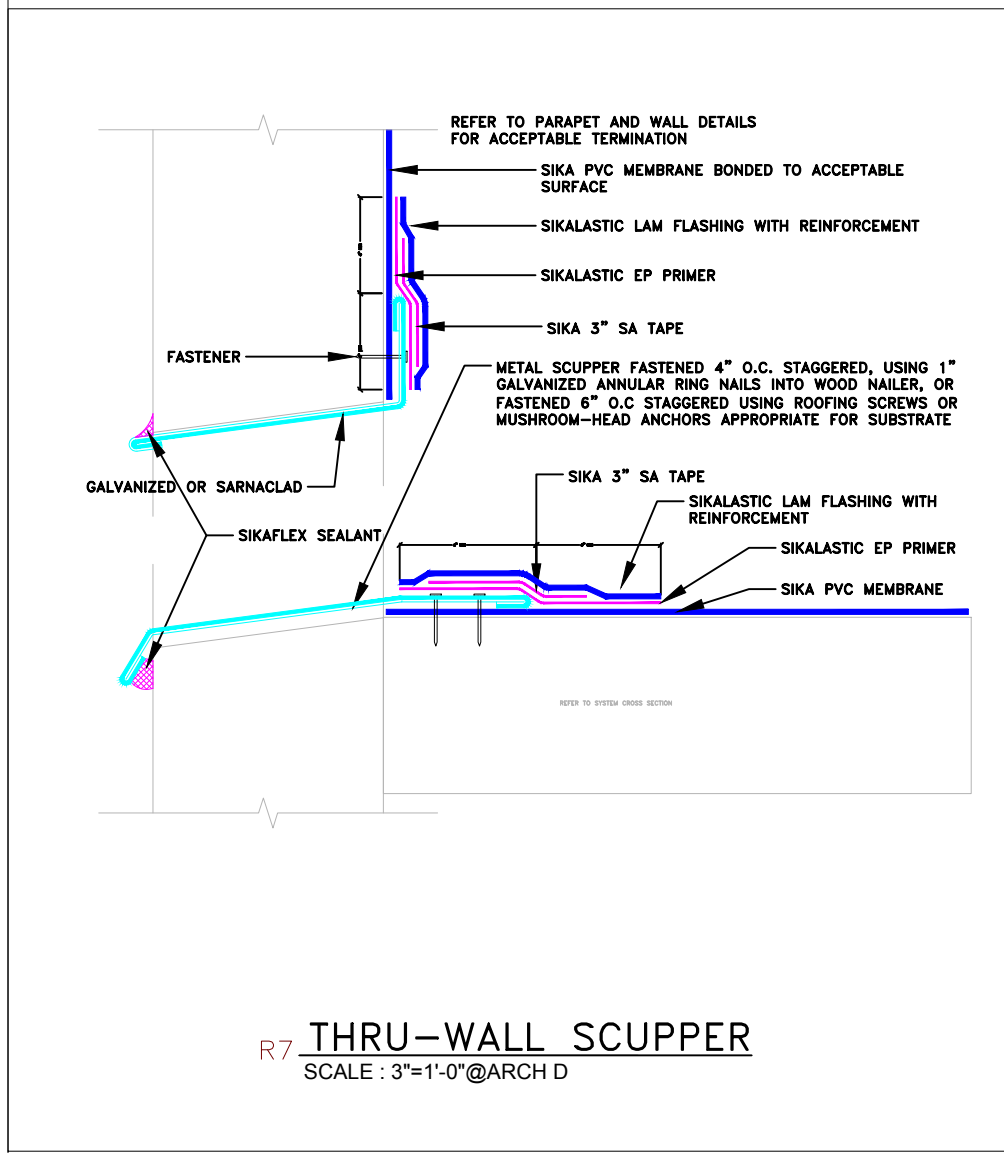

R7 THRU-WALL SCUPPER
SCALE : 3"=1'-0"@ARCH D

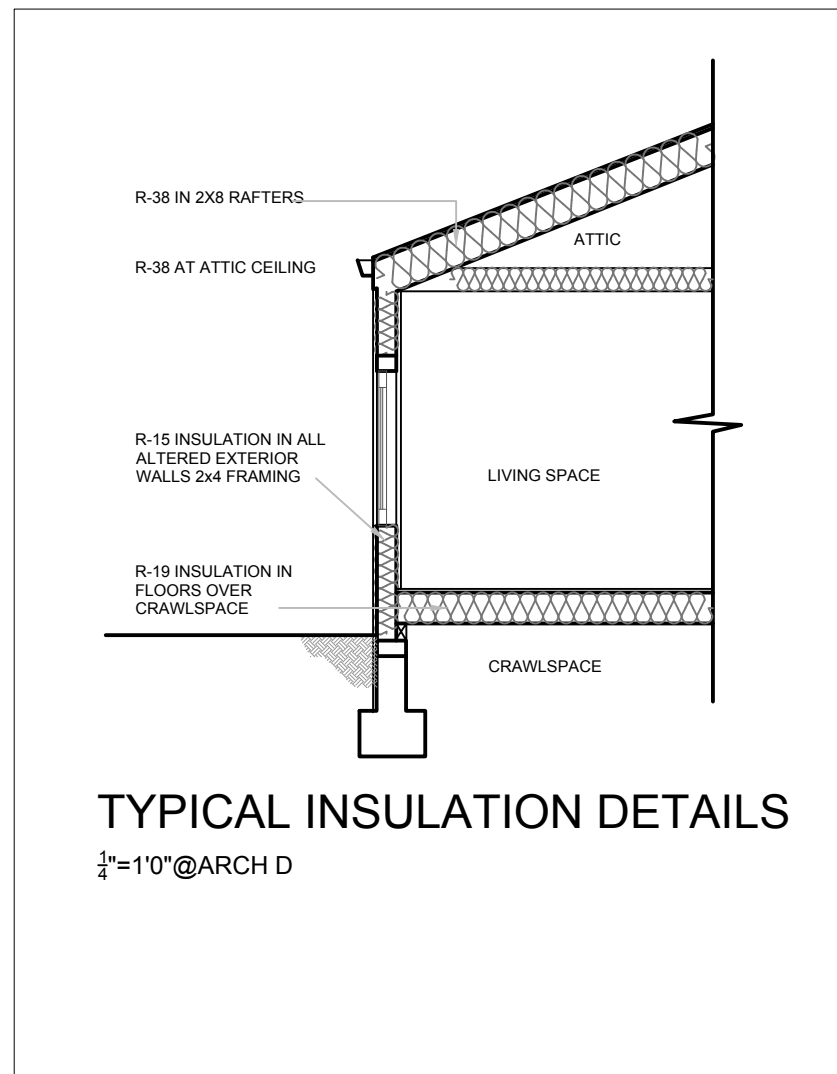

TYPICAL INSULATION DETAILS
3/4"=1'-0"@ARCH D

PROJECT NUMBER:
PROJECT ADDRESS: 40 W SUMMIT DR, EMERALD HILLS, CA 94062
DRAWN FOR: BOB JOHNSTON 40 W SUMMIT DR, EMERALD HILLS, CA 94062
DRAWN BY: SARRAH RESHAMWALA 


FOR OFFICE USE ONLY:

SCALE AT ARCH D:

REV	DATE	ISSUE
1	09/12/2024	
2		

DETAILS
40 W SUMMIT DR.
INTERIOR REMODEL & ADDITION

A-08

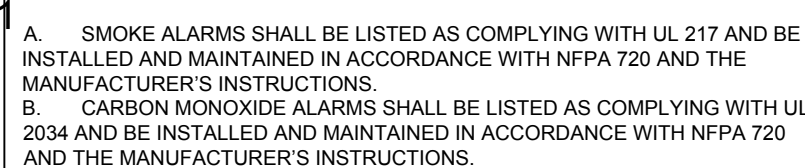

FOR OFFICE USE ONLY:

	REV	DATE	ISSUE
		09/12/2024	
	1		
	2		

ELECTRICAL PLAN

40 W SUMMIT DR.
ANTERIOR REMODEL & ADDITION

E-01

PROJECT NUMBER: -
PROJECT ADDRESS: 40 W SUMMIT DR, EMERALD HILLS, CA 94062
DRAWN FOR: BOB JOHNSTON 40 W SUMMIT DR, EMERALD HILLS, CA 94062

DRAWN BY:
SARRAH RESHAMWALA



XAR DESIGNS
2110 STANFORD AVE. MOUNTAIN VIEW CA 94040
sarrahr.reshamwala@gmail.com

Sarah Reshamwala

FOR OFFICE USE ONLY:

SCALE AT ARCH D:

	REV	DATE	ISSUE
		09/12/2024	
	1		
	2		

CALGREEN CHECKLIST

40 W SUMMIT DR.

INTERIOR REMODEL & ADDITION

[illegible][illegible]

	Y	NA	RESPON- PARTY
DIVISION 4.4 MATERIAL CONSERVATION AND RESOURCE EFFICIENCY			
4.406 ENHANCED DURABILITY AND REDUCED MAINTENANCE			
4.406.1 RODENT PROOFING. Annual spaces around pipes, electric cables, conduits or other openings in sole/bottom plates at exterior walls shall be protected against the passage of rodents by closing such openings with cement mortar, concrete masonry or a similar method acceptable to the enforcing agency.			
4.408 CONSTRUCTION WASTE REDUCTION, DISPOSAL AND RECYCLING			
4.408.1 CONSTRUCTION WASTE MANAGEMENT. Recycle and/or salvage for reuse a minimum of 65 percent of the non-hazardous construction and demolition waste in accordance with either Section 4.408.2, 4.408.3 or 4.408.4, or meet a more stringent local construction and demolition waste management ordinance.			
Exceptions:			
1. Excavated soil and land-clearing debris.			
2. Alternate waste reduction methods developed by working with local agencies if diversion of recycle facilities capable of compliance with this item do not exist or are not located reasonably close to the jobsite.			
3. The enforcing agency may make exceptions to the requirements of this section when isolated jobsites are located in areas beyond the haul boundaries of the diversion facility.			
4.408.2 CONSTRUCTION WASTE MANAGEMENT PLAN. Submit a construction waste management plan in conformance with Items 1 through 5. The construction waste management plan shall be updated as necessary and shall be available during construction for examination by the enforcing agency.			
1. Identify the construction and demolition waste materials to be diverted from disposal by recycling, reuse on the project or salvage for future use or sa			
2. Specify if construction and demolition waste materials will be sorted on-site (source separated) or bulk mixed (single stream).			
3. Identify diversion facilities where the construction and demolition waste material collected will be taken.			
4. Identify construction methods employed to reduce the amount of construction and demolition waste generated.			
5. Specify that the amount of construction and demolition waste materials diverted shall be calculated by weight or volume, but not by both.			
4.408.2 All demolition and construction debris is tracked through a Green Halo account.			
4.408.3 WASTE MANAGEMENT COMPANY. Utilize a waste management company, approved by the enforcing agency, which can provide verifiable documentation that the percentage of construction and demolition waste material diverted from the landfill complies with Section 4.408.1.			
Note: The owner or contractor may make the determination if the construction and demolition waste materials will be diverted by a waste management company.			
4.408.4 WASTE STREAM REDUCTION ALTERNATIVE [LR]. Projects that generate a total combined weight of construction and demolition waste disposed of in landfills, which do not exceed 3.4 lbs./sq.ft. of the building area shall meet the minimum 65% construction waste reduction requirement in Section 4.408.1			
4.408.4.1 WASTE STREAM REDUCTION ALTERNATIVE. Projects that generate a total combined weight of construction and demolition waste disposed of in landfills, which do not exceed 2 pounds per square foot of the building area, shall meet the minimum 65% construction waste reduction requirement in Section 4.408.1			
4.408.5 DOCUMENTATION. Documentation shall be provided to the enforcing agency which demonstrates compliance with Section 4.408.2, Items 1 through 5, Section 4.408.3 or Section 4.408.4.			
Notes:			
1. Sample forms found in "A Guide to the California Green Building Standards Code (Residential)" located at www.hcd.ca.gov/CALGreen.html may be used to assist in documenting compliance with this section.			
2. Mixed construction and demolition debris (C & D) processors can be located at the California Department of Resources Recycling and Recovery (CalRecycle).			
4.410 BUILDING MAINTENANCE AND OPERATION			
4.410.1 OPERATION AND MAINTENANCE MANUAL. At the time of final inspection, a manual, compact disc, web-based reference or other media acceptable to the enforcing agency which includes all of the following shall be placed in the building:			
1. Directions to the owner or occupant that the manual shall remain with the building throughout the life cycle of the structure.			
2. Operation and maintenance instructions for the following:			
a. Equipment and appliances, including water-saving devices and systems, HVAC systems, photovoltaic systems, electric vehicle chargers, water-heating systems and other major appliances and equipment.			
b. Roof and yard drainage, including gutters and downspouts.			
c. Space conditioning systems, including condensers and air filters.			
d. Landscape irrigation systems.			
e. Water reuse systems.			
3. Information from local utility, water and waste recovery providers on methods to further reduce resource consumption, including recycle programs and locations.			
4. Public transportation and/or carpool options available in the area.			
5. Information about state solar energy and incentive programs available.			
6. Information about water-conserving landscape and irrigation design and controllers which conserve water.			
7. Instructions for maintaining gutters and downspouts and the importance of diverting water at least 5 feet away from the foundation.			
8. Information on required routine maintenance measures, including, but not limited to, caulking, painting, grading around the building, etc.			
9. Information about state solar energy and incentive programs available.			
10. A copy of all special inspections verifications required by the enforcing agency or this code.			
4.410.2 RECYCLING BY OCCUPANTS. Where 5 or more multifamily dwelling units are constructed on a building site, provide readily accessible area(s) that serves all buildings on the site and are identified for the depositing, storage and collection of non-hazardous materials for recycling, including (at a minimum) paper, corrugated cardboard, glass, plastics, organic waste, and metals, or meet a lawfully enacted local recycling ordinance, if more restrictive.			
Exception: Rural jurisdictions that meet and apply for the exemption in Public Resources Code Section 42649.82 (a)(2)(A) et seq. are noted required to comply with the organic waste portion of this section.			
DIVISION 4.5 ENVIRONMENTAL QUALITY			
SECTION 4.501 GENERAL			
4.501.1 Scope			
The provisions of this chapter shall outline means of reducing the quality of air contaminants that are odorous, irritating and/or harmful to the comfort and well being of a building's installers, occupants and neighbors.			
SECTION 4.502 DEFINITIONS			
5.102.1 DEFINITIONS			
The following terms are defined in Chapter 2 (and are included here for reference)			
AGRIFIBER PRODUCTS. Agrifiber products include wheatboard, strawboard, panel			

SECTION 4.501 GENERAL

4.501.1 Scope

The provisions of this chapter shall outline means of reducing the quality of air contaminants that are odorous, irritating and/or harmful to the comfort and well being of a building's installers, occupants and neighbors.

SECTION 4.502 DEFINITIONS

5.102.1 DEFINITIONS

The following terms are defined in Chapter 2 (and are included here for reference)

AGRIFIBER PRODUCTS. Agrifiber products include wheatboard, strawboard, panel substrates and door cores, not including furniture, fixtures and equipment (FF&E) not considered base building elements.

COMPOSITE WOOD PRODUCTS. Composite wood products include hardwood plywood, particleboard and medium density fiberboard. "Composite wood products" does not include hardboard, structural plywood, structural panels, structural composite lumber, oriented strand board, glued laminated timber, prefabricated wood I-joists or finger-jointed lumber, all as specified in California Code of regulations (CCR), title 17, Section 93120.1.

DIRECT-VENT APPLIANCE. A fuel-burning appliance with a sealed combustion system that draws all air for combustion from the outside atmosphere and discharges all flue gases to the outside atmosphere.

A4.403.2 Tier 2 = 25%. Materials used to reduce cement are: fly ash, slag, silica fume, rice hull ash.

A4.404.1 Beams, headers, and trimmers are sized and installed as specified in CRC Tables R502.5(1) and R502.5(2).

A4.404.2 Building are designed to minimize waste by one or more of the following: 1) Building design dimensions in 2 ft increments are used (stud 24" OC?). 2) Windows and doors are located at regular 16" or 24" stud positions.

A4.404.3 Use premanufactured building systems whenever possible. One or more of the following: 1) Composite floor joist or premanufactured floor framing system. 2) Composite roof rafters or premanufactured roof framing system. 3) Panelized framing - SIPs, ICF, etc.

A4.404.4 Materials lists are included in the plans that specify the material quantity and provide direction for on-site cuts to be made from the material provided. Material lists and direction shall be provided for the following systems: 1) Floor framing. 2) Wall framing. 3) Ceiling and roof framing. 4) Structural panels and roof sheathing.

A4.405.1 Use prefinished building materials that do not require additional painting or staining when possible. Use one or more of the following: 1) Exterior trim not requiring paint or stain. 2) Windows not requiring paint or stain. 3) Siding or exterior wall coverings that do not require paint or stain.

A4.405.2 Concrete floors that do not require additional coverings are used including but not limited to stained, natural, or stamped concrete floors.

A4.405.4 Use one or more of the following materials manufactured from rapidly renewable sources: 1) Insulation. 2) Bamboo or cork. 3) Engineered products. 4) Agricultural based products.

A4.407.1 Install foundation and landscape drains that discharge to a dry well, sump, bioswale, etc.

A4.407.2 Install gutter and downspout systems to route water at least 5' away from the foundation or connect to landscape drains that discharge to a dry well, sump, bioswale, rainwater capture system, etc.

A4.407.3 Provide flashing details on the building plans that comply with accepted industry standards. Location to be shown on plans are: 1) Around windows and doors. 2) Roof valleys. 3) Deck connections to the structure. 4) Roof-to-wall intersections. 5) Chimney to roof intersection. 6) Drip caps above windows and doors with architectural projections.

A4.407.4 Protect building materials delivered to the construction site from rain and other sources of moisture.

A4.407.6 Exterior doors are covered to prevent water intrusion by one or more of the following: 1) An awning at least 4' in depth. 2) The door is protected by a roof overhang at least 4' in depth. 3) The door is recessed at least 4'.

A4.407.7 A permanent awning or overhang at least 2' in depth at all exterior walls.


ES ALL RESPONSIBILITY ASSOCIATED WITH THE USE OF THIS DOCUMENT, INCLUDING VERIFICATION WITH THE FULL CODE.

DISCLAIMER: THIS DOCUMENT IS PROVIDED AND INTENDED TO BE USED AS A MEANS TO INDICATE AREAS OF COMPLIANCE WITH THE 2016 CALIFORNIA GREEN BUILDING STANDARDS (CALGREEN) CODE. DUE TO THE VARIABLES BETWEEN BUILDING DEPARTMENT JURISDICTIONS, THIS CHECKLIST IS TO BE USED ON AN INDIVIDUAL PROJECT BASIS AND MAY BE MODIFIED BY THE END USER TO MEET THOSE INDIVIDUAL NEEDS. THE END USER ASSUMES ALL RESPONSIBILITY ASSOCIATED WITH THE USE OF THIS DOCUMENT, INCLUDING VERIFICATION WITH THE FULL CODE.

Construction Best Management Practices (BMPs)

Construction projects are required to implement the stormwater best management practices (BMP) on this page, as they apply to your project, all year long.

Materials & Waste Management

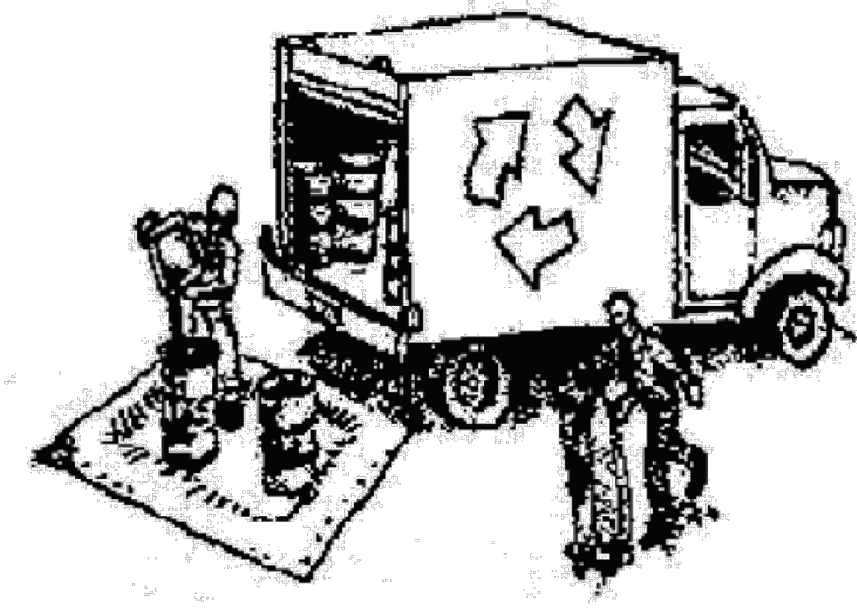

Non-Hazardous Materials

- ❑ Berm and cover stockpiles of sand, dirt or other construction material with tarps when rain is forecast or if not actively being used within 14 days.
- ❑ Use (but don't overuse) reclaimed water for dust control.

Hazardous Materials

- ❑ Label all hazardous materials and hazardous wastes (such as pesticides, paints, thinners, solvents, fuel, oil, and antifreeze) in accordance with city, county, state and federal regulations.
- ❑ Store hazardous materials and wastes in water tight containers, store in appropriate secondary containment, and cover them at the end of every work day or during wet weather or when rain is forecast.
- ❑ Follow manufacturer's application instructions for hazardous materials and be careful not to use more than necessary. Do not apply chemicals outdoors when rain is forecast within 24 hours.
- ❑ Arrange for appropriate disposal of all hazardous wastes.

Waste Management

- ❑ Cover waste disposal containers securely with tarps at the end of every work day and during wet weather.
- ❑ Check waste disposal containers frequently for leaks and to make sure they are not overfilled. Never hose down a dumpster on the construction site.
- ❑ Clean or replace portable toilets, and inspect them frequently for leaks and spills.
- ❑ Dispose of all wastes and debris properly. Recycle materials and wastes that can be recycled (such as asphalt, concrete, aggregate base materials, wood, gyp board, pipe, etc.)
- ❑ Dispose of liquid residues from paints, thinners, solvents, glues, and cleaning fluids as hazardous waste.

Construction Entrances and Perimeter

- ❑ Establish and maintain effective perimeter controls and stabilize all construction entrances and exits to sufficiently control erosion and sediment discharges from site and tracking off site.
- ❑ Sweep or vacuum any street tracking immediately and secure sediment source to prevent further tracking. Never hose down streets to clean up tracking.

Equipment Management & Spill Control




Maintenance and Parking

- ❑ Designate an area, fitted with appropriate BMPs, for vehicle and equipment parking and storage.
- ❑ Perform major maintenance, repair jobs, and vehicle and equipment washing off site.
- ❑ If refueling or vehicle maintenance must be done onsite, work in a bermed area away from storm drains and over a drip pan or drop cloths big enough to collect fluids. Recycle or dispose of fluids as hazardous waste.
- ❑ If vehicle or equipment cleaning must be done onsite, clean with water only in a bermed area that will not allow rinse water to run into gutters, streets, storm drains, or surface waters.
- ❑ Do not clean vehicle or equipment onsite using soaps, solvents, degreasers, or steam cleaning equipment.

Spill Prevention and Control

- ❑ Keep spill cleanup materials (e.g., rags, absorbents and cat litter) available at the construction site at all times.
- ❑ Inspect vehicles and equipment frequently for and repair leaks promptly. Use drip pans to catch leaks until repairs are made.
- ❑ Clean up spills or leaks immediately and dispose of cleanup materials properly.
- ❑ Do not hose down surfaces where fluids have spilled. Use dry cleanup methods (absorbent materials, cat litter, and/or rags).
- ❑ Sweep up spilled dry materials immediately. Do not try to wash them away with water, or bury them.
- ❑ Clean up spills on dirt areas by digging up and properly disposing of contaminated soil.
- ❑ Report significant spills immediately. You are required by law to report all significant releases of hazardous materials, including oil. To report a spill: 1) Dial 911 or your local emergency response number, 2) Call the Governor's Office of Emergency Services Warning Center, (800) 852-7550 (24 hours).

Earthmoving

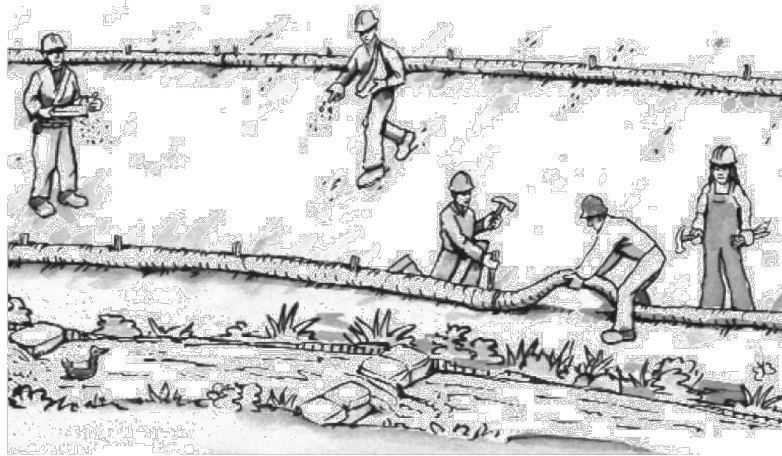


- ❑ Schedule grading and excavation work during dry weather.
- ❑ Stabilize all denuded areas, install and maintain temporary erosion controls (such as erosion control fabric or bonded fiber matrix) until vegetation is established.
- ❑ Remove existing vegetation only when absolutely necessary, and seed or plant vegetation for erosion control on slopes or where construction is not immediately planned.
- ❑ Prevent sediment from migrating offsite and protect storm drain inlets, gutters, ditches, and drainage courses by installing and maintaining appropriate BMPs, such as fiber rolls, silt fences, sediment basins, gravel bags, berms, etc.
- ❑ Keep excavated soil on site and transfer it to dump trucks on site, not in the streets.

Contaminated Soils

- ❑ If any of the following conditions are observed, test for contamination and contact the Regional Water Quality Control Board:
 - Unusual soil conditions, discoloration, or odor.
 - Abandoned underground tanks.
 - Abandoned wells
 - Buried barrels, debris, or trash.

Paving/Asphalt Work

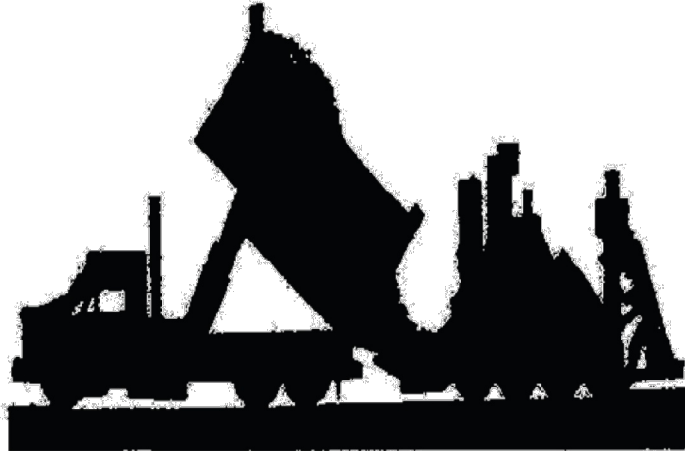


- ❑ Avoid paving and seal coating in wet weather or when rain is forecast, to prevent materials that have not cured from contacting stormwater runoff.
- ❑ Cover storm drain inlets and manholes when applying seal coat, tack coat, slurry seal, fog seal, etc.
- ❑ Collect and recycle or appropriately dispose of excess abrasive gravel or sand. Do NOT sweep or wash it into gutters.
- ❑ Do not use water to wash down fresh asphalt concrete pavement.

Sawcutting & Asphalt/Concrete Removal

- ❑ Protect nearby storm drain inlets when saw cutting. Use filter fabric, catch basin inlet filters, or gravel bags to keep slurry out of the storm drain system.
- ❑ Shovel, absorb, or vacuum saw-cut slurry and dispose of all waste as soon as you are finished in one location or at the end of each work day (whichever is sooner!).
- ❑ If sawcut slurry enters a catch basin, clean it up immediately.

Concrete, Grout & Mortar Application

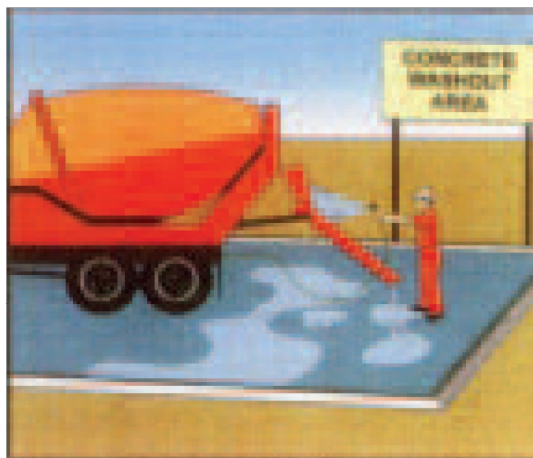


- ❑ Store concrete, grout, and mortar away from storm drains or waterways, and on pallets under cover to protect them from rain, runoff, and wind.
- ❑ Wash out concrete equipment/trucks offsite or in a designated washout area, where the water will flow into a temporary waste pit, and in a manner that will prevent leaching into the underlying soil or onto surrounding areas. Let concrete harden and dispose of as garbage.
- ❑ When washing exposed aggregate, prevent washwater from entering storm drains. Block any inlets and vacuum gutters, hose washwater onto dirt areas, or drain onto a bermed surface to be pumped and disposed of properly.

Landscaping



- ❑ Protect stockpiled landscaping materials from wind and rain by storing them under tarps all year-round.
- ❑ Stack bagged material on pallets and under cover.
- ❑ Discontinue application of any erodible landscape material within 2 days before a forecast rain event or during wet weather.


Painting & Paint Removal

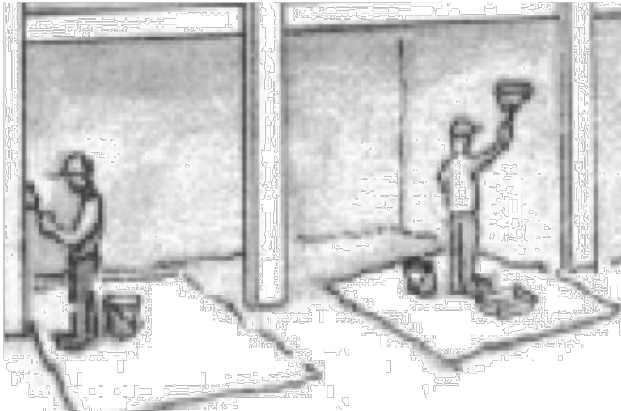

Painting Cleanup and Removal

- ❑ Never clean brushes or rinse paint containers into a street, gutter, storm drain, or stream.
- ❑ For water-based paints, paint out brushes to the extent possible, and rinse into a drain that goes to the sanitary sewer. Never pour paint down a storm drain.
- ❑ For oil-based paints, paint out brushes to the extent possible and clean with thinner or solvent in a proper container. Filter and reuse thinners and solvents. Dispose of excess liquids as hazardous waste.
- ❑ Paint chips and dust from non-hazardous dry stripping and sand blasting may be swept up or collected in plastic drop cloths and disposed of as trash.
- ❑ Chemical paint stripping residue and chips and dust from marine paints or paints containing lead, mercury, or tributyltin must be disposed of as hazardous waste. Lead based paint removal requires a state-certified contractor.

Dewatering

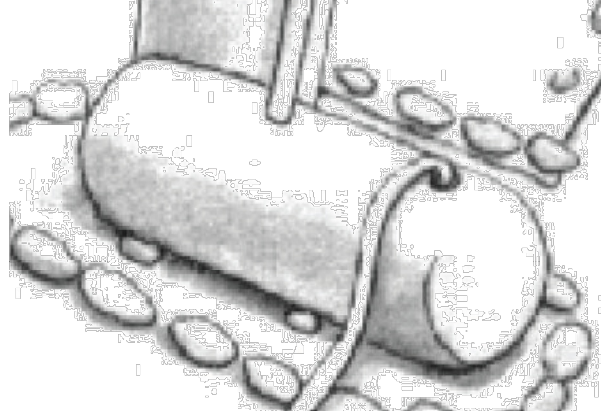

- ❑ Discharges of groundwater or captured runoff from dewatering operations must be properly managed and disposed. When possible send dewatering discharge to landscaped area or sanitary sewer. If discharging to the sanitary sewer call your local wastewater treatment plant.
- ❑ Divert run-on water from offsite away from all disturbed areas.
- ❑ When dewatering, notify and obtain approval from the local municipality before discharging water to a street gutter or storm drain. Filtration or diversion through a basin, tank, or sediment trap may be required.
- ❑ In areas of known or suspected contamination, call your local agency to determine whether the ground water must be tested. Pumped groundwater may need to be collected and hauled off-site for treatment and proper disposal.

PROJECT NUMBER:

PROJECT ADDRESS:
40 W SUMMIT DR,
EMERALD HILLS, CA 94062

DRAWN FOR:
BOB JOHNSTON
40 W SUMMIT DR, EMERALD
HILLS, CA 94062

DRAWN BY:
SARRAH RESHAMWALA

XARI DESIGNS
2110 STANFORD AVE, MOUNTAIN VIEW CA 94040
sarah.reshamwala@gmail.com

FOR OFFICE USE ONLY:

SCALE AT ARCH D:


REV	DATE	ISSUE
1	09/12/2024	
2		

BMP's
40 W SUMMIT DR.
INTERIOR REMODEL & ADDITION

B-03

Storm drain polluters may be liable for fines of up to \$10,000 per day!

PROJECT NUMBER:
-
PROJECT ADDRESS:
40 W SUMMIT DR,
EMERALD HILLS, CA 94062
DRAWN FOR:
BOB JOHNSTON
40 W SUMMIT DR, EMERALD
HILLS, CA 94062

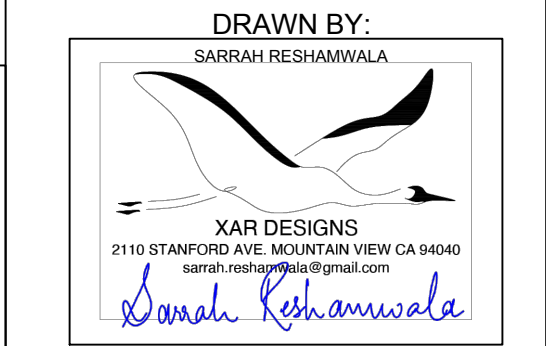

FOR OFFICE USE ONLY:

SCALE AT ARCH D:

REV	DATE	ISSUE
1	09/12/2024	
2		

TITLE 24 COMPLIANCE
40 W SUMMIT DR.
INTERIOR REMODEL & ADDITION

T-02

CERTIFICATE OF COMPLIANCE - RESIDENTIAL PERFORMANCE COMPLIANCE METHOD

Project Name: New Addition
Calculation Date/Time: 2024-09-15T20:11:20-07:00
Calculation Description: Title 24 Analysis
Input File Name: Title 24 - 40W Summit Dr.ribd22x

CF1R-PRF-01-E
(Page 5 of 15)

OPAQUE SURFACES										
01	02	03	04	05	06	07	08	09	10	11
Name	Zone	Construction	Azimuth	Orientation	Gross Area (ft ²)	Window and Door Area (ft2)	Tilt (deg)	Wall Exceptions	Status	Verified Existing Condition
New West Wall	(A) Lower Floor	New R-15 Wall	270	Left	90	0	90	Extension	New	n/a
New Interior Surface	(A) Upper Floor>>(E) Upper Floor	New Interior Wall	n/a	n/a	100	0	n/a		New	n/a
New Interior Surface 2	(A) Upper Floor>>(E) Upper Floor	New Interior Wall	n/a	n/a	50	0	n/a		New	n/a
New Interior Surface 3	(A) Lower Floor>>(E) Lower Floor	New Interior Wall	n/a	n/a	150	0	n/a		New	n/a
(E) Roof 2	(E) Upper Floor	Default Roof 1978 to Pres	n/a	n/a	1552	n/a	n/a		Existing	No
New R38 Roof 2	(A) Upper Floor	New R-38 Attic	n/a	n/a	89	n/a	n/a		New	n/a
(E) Raised Floor	(E) Upper Floor	Default Floor Crawlspace	n/a	n/a	1130	n/a	n/a		Existing	No
(E) Raised Floor 2	(E) Lower Floor	Default Floor Crawlspace	n/a	n/a	450	n/a	n/a		Existing	No
New Raised Floor	(A) Lower Floor	R-19 Floor Crawlspace	n/a	n/a	474	n/a	n/a		New	n/a
Underground Wall	(E) Lower Floor	Existing UG Wall	n/a	n/a	312	n/a	n/a		Existing	No
(E) Interior Surface	(E) Upper Floor	Existing Interior Floor	n/a	n/a	450	n/a	n/a		Existing	No
New Interior Surface 4	(A) Upper Floor	New Interior Floor	n/a	n/a	89	n/a	n/a		New	n/a

Registration Number: 424-P010213300A-000-000-0000000-0000
NOTICE: This document has been generated by California Home Energy Efficiency Rating Services (CHEERS) using information uploaded by third parties not affiliated with or related to CHEERS. Therefore, CHEERS is not responsible for, and cannot guarantee, the accuracy or completeness of the information contained in this document.
CA Building Energy Efficiency Standards - 2022 Residential Compliance
Registration Date/Time: 09/15/2024 20:17
Report Version: 2022.0.000
Schema Version: rev 20220901
HERS Provider: CHEERS
Report Generated: 2024-09-15 20:12:23

CERTIFICATE OF COMPLIANCE - RESIDENTIAL PERFORMANCE COMPLIANCE METHOD

Project Name: New Addition
Calculation Date/Time: 2024-09-15T20:11:20-07:00
Calculation Description: Title 24 Analysis
Input File Name: Title 24 - 40W Summit Dr.ribd22x

CF1R-PRF-01-E
(Page 6 of 15)

OPAQUE SURFACES - CATHEDRAL CEILINGS													
01	02	03	04	05	06	07	08	09	10	11	12	13	14
Name	Zone	Construction	Azimuth	Orientation	Area (ft ²)	Skylight Area (ft ²)	Roof Rise (x in 12)	Roof Reflectance	Roof Emittance	Cool Roof	Status	Verified Existing Condition	Existing Construction
(E) Roof	(E) Upper Floor	Default Roof 1978 to Pres1	0	Back	28.1	28	4	0.1	0.85	No	Existing	No	
New R38 Roof	(A) Lower Floor	New R-38 Roof No Attic	0	Back	385	0	0	0.1	0.85	No	New	n/a	

ATTIC									
01	02				03	04	05	06	07
Name	Construction				Type	Roof Rise (x in 12)	Roof Reflectance	Roof Emittance	Radiant Barrier
Attic (E) Upper Floor	Attic Roof(E) Upper Floor				Ventilated	4	0.1	0.85	No
Attic (A) Upper Floor	Attic Roof(A) Upper Floor				Ventilated	4	0.1	0.85	No

FENESTRATION / GLAZING															
01	02	03	04	05	06	07	08	09	10	11	12	13	14	15	16
Name	Type	Surface	Orientation	Azimuth	Width (ft)	Height (ft)	Mult.	Area (ft ²)	U-factor	U-factor Source	SHGC	SHGC Source	Exterior Shading	Status	Verified Existing Condition
(E) Window	Window	(E) North Wall	Back	0			1	24	0.71	Table 110.6-A	0.73	Table 110.6-B	Bug Screen	Existing	No
(A) Glass Door part-A	Window	(A) North Wall	Back	0			1	66	0.3	NFRC	0.45	NFRC	Bug Screen	New	NA
(N) Glass Door part-B	Window	(A) North Wall	Back	0			1	43.33	0.3	NFRC	0.45	NFRC	Bug Screen	New	NA
(E) Window 2	Window	(E) East Wall	Right	90			1	16	0.71	Table 110.6-A	0.73	Table 110.6-B	Bug Screen	Existing	No

Registration Number: 424-P010213300A-000-000-0000000-0000
NOTICE: This document has been generated by California Home Energy Efficiency Rating Services (CHEERS) using information uploaded by third parties not affiliated with or related to CHEERS. Therefore, CHEERS is not responsible for, and cannot guarantee, the accuracy or completeness of the information contained in this document.
CA Building Energy Efficiency Standards - 2022 Residential Compliance
Registration Date/Time: 09/15/2024 20:17
Report Version: 2022.0.000
Schema Version: rev 20220901
HERS Provider: CHEERS
Report Generated: 2024-09-15 20:12:23

CERTIFICATE OF COMPLIANCE - RESIDENTIAL PERFORMANCE COMPLIANCE METHOD

Project Name: New Addition
Calculation Date/Time: 2024-09-15T20:11:20-07:00
Calculation Description: Title 24 Analysis
Input File Name: Title 24 - 40W Summit Dr.ribd22x

CF1R-PRF-01-E
(Page 7 of 15)

FENESTRATION / GLAZING															
01	02	03	04	05	06	07	08	09	10	11	12	13	14	15	16
Name	Type	Surface	Orientation	Azimuth	Width (ft)	Height (ft)	Mult.	Area (ft ²)	U-factor	U-factor Source	SHGC	SHGC Source	Exterior Shading	Status	Verified Existing Condition
(E) Window 3	Window	(E) East Wall	Right	90			1	7	0.71	Table 110.6-A	0.73	Table 110.6-B	Bug Screen	Existing	No
(E) Window 4	Window	(E) East Wall	Right	90			1	7	0.71	Table 110.6-A	0.73	Table 110.6-B	Bug Screen	Existing	No
(E) Window 5	Window	(E) South Wall	Front	180			1	20	0.71	Table 110.6-A	0.73	Table 110.6-B	Bug Screen	Existing	No
(E) Window 6	Window	(E) South Wall	Front	180			1	6	0.71	Table 110.6-A	0.73	Table 110.6-B	Bug Screen	Existing	No
(E) Sidelight Window	Window	(E) South Wall	Front	180			1	6	0.71	Table 110.6-A	0.73	Table 110.6-B	Bug Screen	Existing	No
(E) Sidelight Window 2	Window	(E) South Wall	Front	180			1	6	0.71	Table 110.6-A	0.73	Table 110.6-B	Bug Screen	Existing	No
(N) Window	Window	New North Wall	Back	0			1	10	0.3	NFRC	0.45	NFRC	Bug Screen	New	NA
(N) Window 2	Window	New East Wall	Right	90			1	16	0.3	NFRC	0.45	NFRC	Bug Screen	New	NA
(N) Window 3	Window	(A) East Wall	Right	90			1	16	0.3	NFRC	0.45	NFRC	Bug Screen	New	NA
(N) Window 4	Window	(E) West Wall 2	Left	270			1	6	0.3	NFRC	0.45	NFRC	Bug Screen	New	NA
(N) Window 5	Window	(E) West Wall 2	Left	270			1	6	0.3	NFRC	0.45	NFRC	Bug Screen	New	NA
(N) Window 6	Window	New North Wall 2	Back	0			1	16	0.3	NFRC	0.45	NFRC	Bug Screen	New	NA

Registration Number: 424-P010213300A-000-000-0000000-0000
NOTICE: This document has been generated by California Home Energy Efficiency Rating Services (CHEERS) using information uploaded by third parties not affiliated with or related to CHEERS. Therefore, CHEERS is not responsible for, and cannot guarantee, the accuracy or completeness of the information contained in this document.
CA Building Energy Efficiency Standards - 2022 Residential Compliance
Registration Date/Time: 09/15/2024 20:17
Report Version: 2022.0.000
Schema Version: rev 20220901
HERS Provider: CHEERS
Report Generated: 2024-09-15 20:12:23

CERTIFICATE OF COMPLIANCE - RESIDENTIAL PERFORMANCE COMPLIANCE METHOD

Project Name: New Addition
Calculation Date/Time: 2024-09-15T20:11:20-07:00
Calculation Description: Title 24 Analysis
Input File Name: Title 24 - 40W Summit Dr.ribd22x

CF1R-PRF-01-E
(Page 8 of 15)

FENESTRATION / GLAZING															
01	02	03	04	05	06	07	08	09	10	11	12	13	14	15	16
Name	Type	Surface	Orientation	Azimuth	Width (ft)	Height (ft)	Mult.	Area (ft ²)	U-factor	U-factor Source	SHGC	SHGC Source	Exterior Shading	Status	Verified Existing Condition
(N) Glass Door	Window	New North Wall 2	Back	0			1	41	0.3	NFRC	0.45	NFRC	Bug Screen	New	NA
(N) Window 7	Window	New North Wall 2	Back	0			1	22.5	0.3	NFRC	0.45	NFRC	Bug Screen	New	NA
(N) Glass Door 2	Window	New North Wall 2	Back	0			1	54.64	0.3	NFRC	0.45	NFRC	Bug Screen	New	NA
(N) Window 8	Window	New North Wall 2	Back	0			1	10	0.3	NFRC	0.45	NFRC	Bug Screen	New	NA
New Skylight S1	Skylight	(E) Roof	Back	0			1	4	0.44	NFRC	0.25	NFRC		New	NA
New Skylight S2	Skylight	(E) Roof	Back	0			1	16	0.44	NFRC	0.25	NFRC		New	NA
New Skylight S3	Skylight	(E) Roof	Back	0			1	8	0.44	NFRC	0.25	NFRC		New	NA

OPAQUE DOORS					
01	02	03	04	05	06
Name	Side of Building	Area (ft ²)	U-factor	Status	Verified Existing Condition
Entry Door D1	(E) South Wall	28	0.5	New	n/a

Registration Number: 424-P010213300A-000-000-0000000-0000
NOTICE: This document has been generated by California Home Energy Efficiency Rating Services (CHEERS) using information uploaded by third parties not affiliated with or related to CHEERS. Therefore, CHEERS is not responsible for, and cannot guarantee, the accuracy or completeness of the information contained in this document.
CA Building Energy Efficiency Standards - 2022 Residential Compliance
Registration Date/Time: 09/15/2024 20:17
Report Version: 2022.0.000
Schema Version: rev 20220901
HERS Provider: CHEERS
Report Generated: 2024-09-15 20:12:23

CERTIFICATE OF COMPLIANCE - RESIDENTIAL PERFORMANCE COMPLIANCE METHOD

Project Name: New Addition
Calculation Date/Time: 2024-09-15T20:11:20-07:00
Calculation Description: Title 24 Analysis
Input File Name: Title 24 - 40W Summit Dr.ribd22x

CF1R-PRF-01-E
(Page 9 of 15)

OPAQUE SURFACE CONSTRUCTIONS							
01	02	03	04	05	06	07	08
Construction Name	Surface Type	Construction Type	Framing	Total Cavity R-value	Interior / Exterior Continuous R-value	U-factor	Assembly Layers
Default Wall Prior to 197	Exterior Walls	Wood Framed Wall	2x4 @ 16 in. O. C.	R-0	None / None	0.361	Inside Finish: Gypsum Board Cavity / Frame: no insul. / 2x4 Exterior Finish: 3 Coat Stucco
New R-15 Wall	Exterior Walls	Wood Framed Wall	2x4 @ 16 in. O. C.	R-15	None / None	0.095	Inside Finish: Gypsum Board Cavity / Frame: R-15 / 2x4 Exterior Finish: 3 Coat Stucco
Default Roof 1978 to Pres1	Cathedral Ceilings	Wood Framed Ceiling	2x4 @ 16 in. O. C.	R-19	None / None	0.061	Roofing: Light Roof (Asphalt Shingle) Roof Deck: Wood Siding/sheathing/decking Cavity / Frame: R-19 / 2x4 Inside Finish: Gypsum Board
New R-38 Roof No Attic	Cathedral Ceilings	Wood Framed Ceiling	2x12 @ 16 in. O. C.	R-38	None / None	0.03	Roofing: Light Roof (Asphalt Shingle) Roof Deck: Wood Siding/sheathing/decking Cavity / Frame: R-38 / 2x12 Inside Finish: Gypsum Board
New Interior Wall	Interior Walls	Wood Framed Wall	2x4 @ 16 in. O. C.	R-0	None / None	0.277	Inside Finish: Gypsum Board Cavity / Frame: no insul. / 2x4 Other Side Finish: Gypsum Board
Attic Roof(E) Upper Floor	Attic Roofs	Wood Framed Ceiling	2x4 @ 24 in. O. C.	R-0	None / 0	0.644	Roofing: Light Roof (Asphalt Shingle) Roof Deck: Wood Siding/sheathing/decking Cavity / Frame: no insul. / 2x4
Attic Roof(A) Upper Floor	Attic Roofs	Wood Framed Ceiling	2x4 @ 24 in. O. C.	R-0	None / 0	0.644	Roofing: Light Roof (Asphalt Shingle) Roof Deck: Wood Siding/sheathing/decking Cavity / Frame: no insul. / 2x4

Registration Number: 424-P010213300A-000-000-0000000-0000
NOTICE: This document has been generated by California Home Energy Efficiency Rating Services (CHEERS) using information uploaded by third parties not affiliated with or related to CHEERS. Therefore, CHEERS is not responsible for, and cannot guarantee, the accuracy or completeness of the information contained in this document.
CA Building Energy Efficiency Standards - 2022 Residential Compliance
Registration Date/Time: 09/15/2024 20:17
Report Version: 2022.0.000
Schema Version: rev 20220901
HERS Provider: CHEERS
Report Generated: 2024-09-15 20:12:23

CERTIFICATE OF COMPLIANCE - RESIDENTIAL PERFORMANCE COMPLIANCE METHOD

Project Name: New Addition
Calculation Date/Time: 2024-09-15T20:11:20-07:00
Calculation Description: Title 24 Analysis
Input File Name: Title 24 - 40W Summit Dr.ribd22x

CF1R-PRF-01-E
(Page 10 of 15)

OPAQUE SURFACE CONSTRUCTIONS							
01	02	03	04	05	06	07	08
Construction Name	Surface Type	Construction Type	Framing	Total Cavity R-value	Interior / Exterior Continuous R-value	U-factor	Assembly Layers
Default Floor Crawlspace	Floors Over Crawlspace	Wood Framed Floor	2x12 @ 16 in. O. C.	R-0	None / None	0.216	Floor Surface: Carpeted Floor Deck: Wood Siding/sheathing/decking Cavity / Frame: no insul. / 2x12
R-19 Floor Crawlspace	Floors Over Crawlspace	Wood Framed Floor	2x10 @ 16 in. O. C.	R-19	None / None	0.046	Floor Surface: Carpeted Floor Deck: Wood Siding/sheathing/decking Cavity / Frame: R-19 / 2x10
Default Roof 1978 to Pres	Ceilings (below attic)	Wood Framed Ceiling	2x4 @ 16 in. O. C.	R-19	None / None	0.049	Over Ceiling Joists: R-9.9 insul. Cavity / Frame: R-9.1 / 2x4 Inside Finish: Gypsum Board
New R-38 Attic	Ceilings (below attic)	Wood Framed Ceiling	2x4 @ 24 in. O. C.	R-38	None / None	0.025	Over Ceiling Joists: R-28.9 insul. Cavity / Frame: R-9.1 / 2x4 Inside Finish: Gypsum Board
Existing Interior Floor	Interior Floors	Wood Framed Floor	2x12 @ 16 in. O. C.	R-0	None / None	0.196	Floor Surface: Carpeted Floor Deck: Wood Siding/sheathing/decking Cavity / Frame: no insul. / 2x12 Ceiling Below Finish: Gypsum Board
New Interior Floor	Interior Floors	Wood Framed Floor	2x12 @ 16 in. O. C.	R-0	None / None	0.196	Floor Surface: Carpeted Floor Deck: Wood Siding/sheathing/decking Cavity / Frame: no insul. / 2x12 Ceiling Below Finish: Gypsum Board
Existing UG Wall	Underground Walls	Concrete / ICF / Brick	None	n/a	None / None	0.892	Inside Finish: Gypsum Board Mass Layer: 8 in. Concrete

Registration Number: 424-P010213300A-000-000-0000000-0000
NOTICE: This document has been generated by California Home Energy Efficiency Rating Services (CHEERS) using information uploaded by third parties not affiliated with or related to CHEERS. Therefore, CHEERS is not responsible for, and cannot guarantee, the accuracy or completeness of the information contained in this document.
CA Building Energy Efficiency Standards - 2022 Residential Compliance
Registration Date/Time: 09/15/2024 20:17
Report Version: 2022.0.000
Schema Version: rev 20220901
HERS Provider: CHEERS
Report Generated: 2024-09-15 20:12:23

CERTIFICATE OF COMPLIANCE - RESIDENTIAL PERFORMANCE COMPLIANCE METHOD

Project Name: New Addition
Calculation Date/Time: 2024-09-15T20:11:20-07:00
Calculation Description: Title 24 Analysis

CF1R-PRF-01-E
(Page 11 of 15)

BUILDING ENVELOPE - HERS VERIFICATION											
01		02		03		04		05			
Quality Insulation Installation (QII)		High R-value Spray Foam Insulation		Building Envelope Air Leakage		CFM50		CFM50			
Not Required		Not Required		N/A		n/a		n/a			

WATER HEATING SYSTEMS											
01	02	03	04	05	06	07	08	09	10	11	12
Name	System Type	Distribution Type	Water Heater Name	Number of Units	Solar Heating System	Compact Distribution	HERS Verification	Water Heater Name (#)	Status	Verified Existing Condition	Existing Water Heating System
DHW Sys 1	Domestic Hot Water (DHW)	Standard	DHW Heater 1	1	n/a	None	n/a	DHW Heater 1 (1)	Altered	Yes	

WATER HEATERS														
01	02	03	04	05	06	07	08	09	10	11	12	13	14	15
Name	Heating Element Type	Tank Type	# of Units	Tank Vol. (gal)	Heating Efficiency Type	Efficiency	Rated Input Type	Input Rating or Pilot	Tank Insulation R-value (int/ext)	Standby Loss or Recovery Eff	1st Hr. Rating or Flow Rate	Tank Location	Status	Verified Existing Condition
DHW Heater 1	Gas	Consumer Instantaneous	1	0	UEF	0.95	Btu/Hr	200000	0	n/a	n/a		Altered	Yes

WATER HEATING - HERS VERIFICATION						
01	02	03	04	05	06	07
Name	Pipe Insulation	Parallel Piping	Compact Distribution	Compact Distribution Type	Recirculation Control	Shower Drain Water Heat Recovery
DHW Sys 1 - 1/1	Not Required	Not Required	Not Required	None	Not Required	Not Required

Registration Number: 424-P010213300A-000-000-0000000-0000
NOTICE: This document has been generated by California Home Energy Efficiency Rating Services (CHEERS) using information uploaded by third parties not affiliated with or related to CHEERS. Therefore, CHEERS is not responsible for, and cannot guarantee, the accuracy or completeness of the information contained in this document.
CA Building Energy Efficiency Standards - 2022 Residential Compliance

Registration Date/Time: 09/15/2024 20:17
Report Version: 2022.0.000
Schema Version: rev 20220901

HERS Provider: CHEERS
NOTICE: This document has been generated by California Home Energy Efficiency Rating Services (CHEERS) using information uploaded by third parties not affiliated with or related to CHEERS. Therefore, CHEERS is not responsible for, and cannot guarantee, the accuracy or completeness of the information contained in this document.
Report Generated: 2024-09-15 20:12:23

CERTIFICATE OF COMPLIANCE - RESIDENTIAL PERFORMANCE COMPLIANCE METHOD

Project Name: New Addition
Calculation Date/Time: 2024-09-15T20:11:20-07:00
Calculation Description: Title 24 Analysis

CF1R-PRF-01-E
(Page 12 of 15)

SPACE CONDITIONING SYSTEMS											
01	02	03	04	05	06	07	08	09	10	11	12
Name	System Type	Heating Unit Name	Heating Equipment Count	Cooling Unit Name	Cooling Equipment Count	Fan Name	Distribution Name	Required Thermostat Type	Status	Verified Existing Condition	Existing HVAC System
(E) HVAC1	Heating and cooling system other	Heating Component 1	1	Cooling Component 1	1	HVAC Fan 1	Air Distribution System 1	n/a	Existing	No	

HVAC - HEATING UNIT TYPES				
01	02	03	04	05
Name	System Type	Number of Units	Heating Efficiency	Heating Unit Brand
Heating Component 1	Central gas furnace	1	AFUE - 80	n/a

HVAC - COOLING UNIT TYPES								
01	02	03	04	05	06	07	08	09
Name	System Type	Number of Units	Efficiency Metric	Efficiency EER/EER2/CEER	Efficiency SEER/SEER2	Zonally Controlled	Mult-speed Compressor	HERS Verification
Cooling Component 1	Central split AC	1	EER/SEER	11.7	14	Not Zonal	Single Speed	Cooling Component 1-hers-cool

Registration Number: 424-P010213300A-000-000-0000000-0000
NOTICE: This document has been generated by California Home Energy Efficiency Rating Services (CHEERS) using information uploaded by third parties not affiliated with or related to CHEERS. Therefore, CHEERS is not responsible for, and cannot guarantee, the accuracy or completeness of the information contained in this document.
CA Building Energy Efficiency Standards - 2022 Residential Compliance

Registration Date/Time: 09/15/2024 20:17
Report Version: 2022.0.000
Schema Version: rev 20220901

HERS Provider: CHEERS
NOTICE: This document has been generated by California Home Energy Efficiency Rating Services (CHEERS) using information uploaded by third parties not affiliated with or related to CHEERS. Therefore, CHEERS is not responsible for, and cannot guarantee, the accuracy or completeness of the information contained in this document.
Report Generated: 2024-09-15 20:12:23

CERTIFICATE OF COMPLIANCE - RESIDENTIAL PERFORMANCE COMPLIANCE METHOD

Project Name: New Addition
Calculation Date/Time: 2024-09-15T20:11:20-07:00
Calculation Description: Title 24 Analysis

CF1R-PRF-01-E
(Page 13 of 15)

HVAC - DISTRIBUTION SYSTEMS															
01	02	03	04	05	06	07	08	09	10	11	12	13	14	15	16
Name	Type	Design Type	Duct Ins. R-value Supply Return	Duct Location Supply Return	Surface Area Supply Return	Bypass Duct	Duct Leakage	HERS Verification	Status	Verified Existing Condition	Existing Distribution system	New Ducts >= 25 ft			
Air Distribution System 1	Unconditioned attic	Non-Verified	R-6 R-6	Attic Attic	n/a n/a	No Bypass Duct	Sealed and Tested	Air Distribution System 1-hers-dist	Alteration	No		n/a			

HVAC DISTRIBUTION - HERS VERIFICATION								
01	02	03	04	05	06	07	08	09
Name	Duct Leakage Verification	Duct Leakage Target (%)	Verified Duct Location	Verified Duct Design	Buried Ducts	Deeply Buried Ducts	Low-leakage Air Handler	Low Leakage Ducts Entirely in Conditioned Space
Air Distribution System 1-hers-dist	Yes	10.0	Not Required	Not Required	Not Required	Credit not taken	Not Required	No

HVAC - FAN SYSTEMS			
01	02	03	04
Name	Type	Fan Power (Watts/CFM)	Name
HVAC Fan 1	HVAC Fan	0.58	HVAC Fan 1-hers-fan

HVAC FAN SYSTEMS - HERS VERIFICATION		
01	02	03
Name	Verified Fan Watt Draw	Required Fan Efficacy (Watts/CFM)
HVAC Fan 1-hers-fan	Required	0.58

Registration Number: 424-P010213300A-000-000-0000000-0000
NOTICE: This document has been generated by California Home Energy Efficiency Rating Services (CHEERS) using information uploaded by third parties not affiliated with or related to CHEERS. Therefore, CHEERS is not responsible for, and cannot guarantee, the accuracy or completeness of the information contained in this document.
CA Building Energy Efficiency Standards - 2022 Residential Compliance

Registration Date/Time: 09/15/2024 20:17
Report Version: 2022.0.000
Schema Version: rev 20220901

HERS Provider: CHEERS
NOTICE: This document has been generated by California Home Energy Efficiency Rating Services (CHEERS) using information uploaded by third parties not affiliated with or related to CHEERS. Therefore, CHEERS is not responsible for, and cannot guarantee, the accuracy or completeness of the information contained in this document.
Report Generated: 2024-09-15 20:12:23

CERTIFICATE OF COMPLIANCE - RESIDENTIAL PERFORMANCE COMPLIANCE METHOD

Project Name: New Addition
Calculation Date/Time: 2024-09-15T20:11:20-07:00
Calculation Description: Title 24 Analysis

CF1R-PRF-01-E
(Page 14 of 15)

HERS RATER VERIFICATION OF EXISTING CONDITIONS						
01	02	03	04	05	06	07
Name	Name	Number of Heaters	Distribution Type			

	REV	DATE	ISSUE
		09/12/2024	
	1		
	2		

NOTE: Single-family residential buildings subject to the Energy Codes must comply with all applicable mandatory measures, regardless of the compliance approach used. Review the respective section for more information.
(04/2022)

Building Envelope:

§ 110.6(a)1:	Air Leakage. Manufactured fenestration, exterior doors, and exterior pet doors must limit air leakage to 0.3 CFM per square foot or less when tested per NFRC-400, ASTM F283, or AAMA/WDMA/CSA 1011 S 2/A440-2011. *
---------------------	--

§ 110.6(a)1:

\$ 10.0(a)(1)	Air Leakage. Minimum fenestration, exterior doors, and exterior door petal shall limit air leakage to 0.3 CFM per square foot or less when tested per NFRC-400, ASTM E283, or AIAA/VDMCA/SCA 1011 S.24441-2011. *
\$ 10.0(a)(6)	Labeling. Fenestration products and exterior doors must have a label meeting the requirements of § 10-111(a).
\$ 10.0(b)(6)	Field fabricated exterior doors and fenestration products must use U-factors and solar heat gain coefficient (SHGC) values from Tables 10-8.4, 10-8.5, or J44.3 for exterior doors. They must be caulked and/or weatherstripped.
\$ 11.0(7)	Air Leakage. All joints, penetrations, and other openings in the building envelope that are potential sources of air leakage must be caulked, gasketed, or weather striped.
\$ 10.0(a)(8)	Insulation Certification by Manufacturers. Insulation must be certified by the Department of Consumer Affairs, Bureau of Household Goods and Services (BHGS).
\$ 10.0(a)(9)	Insulation Requirements for Heated Slab Floors. Heated slab floors must be insulated per the requirements of § 110.8(g).
\$ 10.0(a)(9)	Roofing Products Solar Reflectance and Thermal Emittance. The thermal emittance and aged solar reflectance values of the roofing material must meet the requirements of § 110.8(e) and be labeled per 101-113 when the installation of a cool roof is specified on the CFIR.
\$ 10.0(a)(8)	Radiant Barrier. When required, radiant barriers must have an emittance of 0.05 or less and be certified to the Department of Consumer Affairs.
\$ 10.0(a)(10)	Roof Deck, Ceiling and Rafter Roof Insulation. Roof decks in newly constructed attic in climate zones 4 and 8-16 are a-weighted average U-factor not exceeding 0.10. Ceiling and rafter roofs minimum R-22 insulation in wood-frame ceiling, or area-weighted average U-factor must not exceed 0.043. Rafter roof alterations minimum R-19 or area-weighted average U-factor of 0.054 or less. Attic access doors must be permanently attached insulation using adhesive or mechanical fasteners. The attic access must be gasketed to prevent air leakage. Insulation must be in direct contact with a roof or ceiling which is labeled for linear infiltration and sealing as specified in § 11.0(7), including but not limited to placement of insulation above or below the roof or ceiling on top of any drywall ceiling.
\$ 10.0(a)(10)	Loose-fill Insulation. Loose fill insulation must meet the manufacturer's required density for the labeled R-value.
\$ 10.0(a)(10)	Wall Insulation. Minimum R-13 insulation in 2x4 inch wood framing wall or have a U-factor of 0.102 or less, or R-20 in 2x6 inch wood framing or have a U-factor of 0.071 or less. Oppaque non-framed assemblies must have an overall assembly U-factor not exceeding 0.102. Masonry walls must meet Tables 150.1-4 or B. *
\$ 10.0(a)(10)	Raised-floor Insulation. Minimum R-19 insulation in raised wood framed floor or 0.037 maximum U-factor. *
\$ 10.0(a)(10)	Slab Edge Insulation. Slab edge insulation must meet all of the following: have a water absorption rate, for the insulation material alone without facings, no greater than 0.3 percent, have a water vapor permeance no greater than 20 perm per inch, be protected from physical damage by a vapor retarder; and, when installed as part of a heated slab floor, meet the requirements of § 110.8(g).
\$ 10.0(a)(10)	Vapor Retarder. In climate zones 4 through 16, the earth floor of unvented crawls space must be covered with the Class I or Class II vapor retarder. This requirement also applies to conditioned ventilation crawl space for buildings complying with the exception to § 150.0(d).
\$ 10.0(a)(10)	Vapor Retarder. In climate zones 14 and 16, a Class I or Class II vapor retarder must be installed on the conditioned space side of all insulation in all exterior walls, vented attic, and unvented attic with air-permeable insulation.
\$ 10.0(a)(10)	Fenestration Products. Fenestration, including skylights, separating conditioned space from unconditioned space or outdoors must have a maximum U-factor of 0.45, or area-weighted average U-factor of all fenestration must not exceed 0.45. *

Fireplaces, Decorative Gas Appliances, and Gas Log

\$ 110.5(e)	Pilot Light. Continuously burning pilot lights are not allowed for indoor and outdoor fireplaces.
\$ 150.0(e)(1)	Closable Doors. Masonry or factory-built fireplaces must have a closable metal or glass door covering the entire opening of the firebox.
\$ 150.0(e)(2)	Combustion Intake. Masonry or factory-built fireplaces must have a combustion outside air intake, which is at least six square inches in area and is equipped with a readily accessible, operable, and tight-fitting damper or combustion-air control device.
\$ 150.0(e)(3)	Flue Damper. Masonry or factory-built fireplaces must have a flue damper with a readily accessible control. *

Space Conditioning, Water Heating, and Plumbing Systems:

§ 110.04	§ 110.03	Certification. Heating, ventilation, and air conditioning (HVAC) equipment, water heaters, showers, faucets, and all other related appliances must be certified by the manufacturer to the California Energy Commission. HVAC Efficiency Equipment. HVAC equipment must be certified to the applicable efficiency standards through Table 110.2-N. Controls for Heat Pumps with Supplementary Electric Resistance Heaters. Heat pumps with supplementary electric resistance heaters must have controls that prevent supplementary heater operation when the heating load can be met by the heat pump alone, and in which the cut-on temperature for compression heating is higher than the cut-on temperature for supplementary heating, and the cut-off temperature for compression heating is higher than the cut-off temperature for supplementary heating. Thermostats. All heating or cooling systems not controlled by a central energy management control system (EMCS) must have a setback thermostat. Insulation. Unfired service water heater storage tanks and solar water-heating backup tanks must have adequate insulation, or tank surface heat loss rating. Isolation Valves. Instantaneous water heaters with an input rating greater than 6.8 kBtu per hour (2kW) must have isolation valves with globe bobs or other fittings on both cold and hot water lines to allow for flushing the water heater when the valves are closed.
§ 110.2(a)		
§ 110.2(b)		
§ 110.2(c)		
§ 110.2(d)		
§ 110.3(a)		
§ 110.3(b)		
§ 110.3(c)		

5/6/22

(Page 3 of 3)

H. Water Heating				
01	02	03	04	05
Name	Distribution Type	Number of Heaters	Solar Fraction	Verification
DHW Sys 2	Standard Distribution System	1	n/a	Pass

M. Determination of HERS Verification Compliance

All applicable sections of this document shall indicate compliance with the specified verification protocol requirements in order for this Certificate of Verification as a whole to be determined to be in compliance.

01	Complies: All specified verification protocol requirements on this document are met.
----	--

Registration Number: 424-P010213300A-000-001-X20000A-000A

Registration Date/Time: 2024-09-15 20:18:40

HERS Provider: CHEERS

NOTICE: This document has been generated by California Home Energy Efficiency Rating Services (CHERS) and cannot guarantee the accuracy or completeness of the information contained in this document.

CA Building Energy Efficiency Standards - 2022 Residential Compliance

using information uploaded by the

CHEERS. Therefore, CHEERS is not responsible for,

Report Version: 2022.0.000

2022 Single-Family Residential Mandatory Requirements Summary

\$ 105.0:	Pilot Lights. Continuously burning pilot lights are prohibited for natural gas: fan-type central furnaces; household cooking appliances (except appliances without an electrical supply voltage connection with pilot lights that consume less than 150 Btu per hour); and pool and spa heaters.
\$ 150.0(n)(1):	Building Cooling and Heating Loads. Heating and/or cooling loads are calculated in accordance with the ASHRAE Handbook, Equipment Volume, and Applications Volume, and Fundamentals Volume, the SMACNA Residential Comfort System Installation Standards Manual, or the ACCA Manual J using design conditions specified in § 150.0(n)(2).
\$ 150.0(n)(3A):	Clearances. Air conditioner and heat pump outdoor condensing units must have a clearance of at least five feet from the outlet of any dryer.
\$ 150.0(n)(3B):	Liquid Line Drier. Air conditioners and heat pump systems must be equipped with liquid line drier filters as required, as specified by the manufacturer's instructions.
\$ 150.0(n)(1):	Water Piping, Solar Water-Heating System Piping, and Space Conditioning System Line Insulation. All domestic hot water piping must be insulated as specified in § 609.11 of the California Plumbing Code.
\$ 150.0(n)(2):	Insulation Protection. Piping insulation must be protected from damage, including that due to sunlight, moisture, equipment maintenance, and wind as provided by §120.3(b). Insulation exposed to weather must be water resistant and protected from UV light (no adhesive tapes). Insulation covering chilled water piping and refrigerant suction piping located outside the conditioned space must include, or be protected by, a Class I or Class II vapor retarder. Pipe insulation buried below grade must be installed in a waterproof and non-crushable casing or sleeve.
\$ 150.0(n)(1):	Gas or Propane Water Heating Systems. Systems using gas or propane water heaters to serve individual dwelling units must designate a space at least 2.5 x 2.5 x 7' suitable for the future installation of a heat pump water heater, and meet electrical and plumbing requirements, based on the distance between this designated space and the water heater location, and a condensate drain no more than 2' higher than the base of the water heater.
\$ 150.0(n)(3):	Solar Water-Heating Systems. Solar water-heating systems and collectors must be certified and rated by the Solar Rating and Certification Corporation (SRCC), the International Association of Plumbing and Mechanical Officials, Research and Testing (IAPMO R&T), or by a listing agency that is approved by the executive director.

Products and Fans:

\$110.0(d):3	Ducts. Installation installed on an existing space-conditioning duct must comply with §60.4 of the California Mechanical Code (CMC). If a contractor installs the insulation, the contractor must certify to the customer, in writing, that the insulation meets this requirement. CMC Compliance. All air-distribution system ducts and plenums must comply with CMC §§ 60.1-60.605 and ANSIS/ACCA-006-2006 (HVAC) Ductwork Standards Manual and Flexible 3rd Edition. Portions of supply and return-air ducts and plenums must be insulated to R-4.0 or higher, ducts to R-6.0 or higher, and plenums to R-10.0 or higher, as confirmed by testing and approved test reports. The insulation must be installed in accordance with the manufacturer's instructions. No duct require insulation. Connections of metal ducts and inner core of flexible ducts must be mechanically fastened. Openings must be sealed with mastic, tape, or other duct-closure system that meets the applicable UL requirements, or aerosol sealant that meets UL 723. The combination of mastic and either mesh or tape must be used to seal openings greater than 1/4". If mastic or tape is used, the building cavities, air handler support structures, and plenums designed or constructed with materials other than sealed sheet metal, duct board or flexible duct must not be used to convey conditioned air. Building cavities and support platforms may contain ducts; ducts installed in these spaces must not be compressed.
\$150.0(m):1	Factory-Fabricated Duct Systems. Factory-fabricated duct systems must comply with applicable requirements for duct construction, connections, and closures, joints and seams of duct systems and their components must not be sealed with cold back rubber adhesive.
\$150.0(m):3	Field-Fabricated Duct Systems. Field-fabricated duct systems must comply with applicable requirements for: pressure-sensitive tapes, mastics, sealants, and other systems specified for duct construction.
\$150.0(m):7	Backdraft Damper. Fan systems that exchange air between the conditioned space and outdoors must have backdraft or automatic closing dampers.
\$150.0(m):8	Gravity Ventilation Dampers. Gravity ventilation systems serving conditioned space must have either automatic or readily accessible, manually operated dampers in all openings to the outside, except combustion inlet and outlet air openings and elevator shaft vents.
\$150.0(m):9	Protection of Insulation. Insulation must be protected from damage due to tools, equipment, equipment maintenance, and wind. Insulation exposed to weather must be suitable for outdoor service (e.g., protected by aluminum, sheet metal, painted canvas, or plastic).
\$150.0(m):10	Corrosion from Condensate. Condensate from air conditioning equipment must be drained to a water trap and then to a drain with a resistant gasket.
\$150.0(m):10	Porous Inner Core Flex Duct. Porous inner cores of flex ducts must have a non-porous layer or air barrier between the inner core and outer vapor barrier.
\$150.0(m):11	Duct System Sealing and Leakage Test. When space conditioning systems serve forced air duct systems to supply conditioned air to an occupied space, the duct system must be tested for air leakage testing, as confirmed through field verification and diagnostic testing, in accordance with Reference Standard Appendix RA3.1.
\$150.0(m):12	Air Filtration. Space conditioning systems with ducts exceeding 10 feet and the supply side of one duct system must have MERV 13 or equivalent filters. Filters for space conditioning systems must have a two inch depth or can be one inch if sized per Equation 150.0-A. Clear-filter pressure drop and labeling must meet the requirements in §150.0(m):12. Filters must be accessible for regular service. Filter rings or gaskets must use gaskets, sealing, or other means to close gaps around the inserted filters to prevent air from bypassing the filter.

Space Conditioning System Airflow Rate and Fan Efficacy. Space conditioning systems that use ducts to supply cooling must have a zone for the placement of a static pressure probe, or a permanently installed static pressure probe in the supply plenum. Airflow must be ≥ 350 CFM per ton of nominal cooling capacity, and an air-handling unit airflow efficiency ≥ 0.45 watts per CFM for gas furnace air handlers and ≥ 0.58 watts per CFM for all others. Small duct high velocity systems must provide an airflow ≥ 350 CFM per ton of nominal cooling capacity, and an air-handling unit fan efficacy ≥ 0.62 watts per CFM. Field verification testing is required in accordance with Reference Residential Appendix RA-3. *

Ventilation and Indoor Air Quality:

\$ 150.00)G:	Requirements for Ventilation and Indoor Air Quality. All dwelling units must meet the requirements of ASHRAE Standard 62.2, Ventilation and Acceptable Indoor Air Quality in Residential Buildings subject to the amendments specified in § 150.00)I. *
\$ 150.00)B:	Central Fan Integrated (CFI) Ventilation Systems. Continuous operation of CFI fan handlers is not allowed to provide the whole-house ventilation and acceptable indoor air quality, a motorized damper (D/C), a motorized damper (D/C), a motorized damper (D/C) that prevents all air through the space conditioning duct system when the damper(s) is closed and/or controlled per § 150.00)I(1)(b). CFI ventilation systems must also ensure that track outdoor air ventilation run in, and either open or close the motorized damper(s) for compliance with § 150.00)I(1)(C).
\$ 150.00)I(C):	Whole-Dwelling Unit Mechanical Ventilation for Single-Family Detached and Townhouses. Single-family detached dwelling units, and attached dwelling units not sharing ceilings or floors with other dwelling units, occupable spaces, public garages, or commercial spaces must have mechanical ventilation airflow specified in § 150.00)I(C)(1).
\$ 150.00)I(G):	Local Mechanical Exhaust. Kitchens and bathrooms must have local mechanical exhaust; nonenclosed kitchens must have demand-controlled exhaust system meeting requirements of § 150.00)I(G)(1) and enclosed kitchens and bathrooms can use demand-controlled or continuous exhaust meeting § 150.00)I(G)(1)(iv). Airflow must be measured by the installer per § 150.00)I(G), and rated for sound per § 150.00)I(G)(iv).
\$ 150.00)I(H)(8):	Airflow Measurement and Sound Ratings for Whole-Dwelling Unit Ventilation Systems. The airflow required per § 150.00)I(C) must be measured by using a flow hood, flow grid, or other airflow measuring device at the fan's inlet or outlet terminals/grilles per Reference Residential Appendix R3.7. Whole-dwelling unit ventilation systems must be rated for sound per ASHRAE 62.2 § 7.2 at no less than the minimum airflow rate required by § 150.00)I(C).
\$ 150.00)I:	Field Verification and Diagnostic Testing. Whole-Dwelling Unit ventilation airflow, vented range hood airflow and sound rating, and HVI and ERV fan efficiency shall be verified in accordance with Reference Residential Appendix R3.7. Vented range hood ratings must be verified per Reference Residential Appendix RA3.7.4.3 to confirm if it is rated by HVI or AHAM to comply with the airflow rates and sound requirements per § 150.00)I(G).

Pool and Spa Systems and Equipment


	Certification by Manufacturers. Any pool or spa heating system or equipment must be certified to have all of the following: compliance with the Appliance Efficiency Regulations and listing in MAECDS; an on-off switch mounted outside of the heater that allows shutting off the heater without adjusting the thermostat setting; a permanent waterproof pool or card with operating instructions; and must not use electric resistance heating."
* § 110.4(a):	
* § 110.4(b)1:	Piping. Any pool or spa heating system or equipment must be installed with at least 36 inches of pipe between the filter and the heater, or between the heater and the pump, or between the pump and the heater, or between the heater and the pool or spa heating system.
* § 110.4(b)2:	Covers. Outdoor pools or spas that have a heat pump or gas heater must have a cover.
* § 110.4(b)3:	Directional Intels and Time Switches for Pools. Pools must have directional intels that adequately mix the pool water, and a time switch that will allow all pumps to be set or programmed to run only during off-peak electric demand periods.
* § 110.5:	Pilot Light. Natural gas pool and spa heaters must not have a continuously burning pilot light.
* § 150.0(p):	Pool Systems and Equipment Installation. Residential pool systems or equipment must meet the specified requirements for pump sizing, flow rate, piping, filters, and valves.
Lighting:	
* § 110.9:	Lighting Controls and Components. All lighting control devices and systems, ballasts, and luminaires must meet the applicable requirements of § 110.9. "
* § 150.0(X)1A:	Luminaire Efficacy. All installed luminaires must meet the requirements in Table 150.0.4, excepting lighting integral to exhaust fans, kitchen range hoods, bath vanity mirrors, and garage door openers; navigation lighting less than 15.0 ft; and lighting integral to drawers, cabinets, and linen closets with an efficacy of at least 45 lumens per watt.
* § 150.0(X)1B:	Screw based luminaires. Screw based luminaires must contain lamps that comply with Reference Joint Appendix JA8."
* § 150.0(X)1C:	Recessed Downlight Luminaires in Ceilings. Luminaires recessed into ceilings must not contain screw based sockets, must be airtight, and must be sealed with a gasket or caulk. California Electrical Code § 410.116 may also not meet.
* § 150.0(X)1D:	Light Sources in Enclosed or Recessed Luminaires. Lamps and other separable light sources that are not compliant with the JAB elevated temperature requirements, including marking requirements, must not be installed in enclosed or recessed luminaires.
* § 150.0(X)1E:	Blank End Boxes. Blank end boxes must be no more than two feet above the finished floor and do not contain a luminaire or other device shall be no more than the number of bedrooms. These boxes must be served by a dimmer, vacancy sensor control, low voltage wiring, or fan speed control.
* § 150.0(X)1F:	Lighting Integral to Exhaust Fans. Lighting integral to exhaust fans (except when installed by the manufacturer in kitchen exhaust fans) must meet the applicable requirements of Table 150.0(X)4.

§ 150.010(I):G	Screw based luminaires. Screw based luminaires must comply with lamps that comply with Reference Joint Appendix A48. *
§ 150.010(I):H	Light Sources in Enclosed or Recessed Luminaires. Lamps and other separable light sources that are not compliant with the J48 elevated temperature requirements, including marking requirements, must not be installed in enclosed or recessed luminaires.
§ 150.010(I):I	Light Sources in Drawers, Cabinets, and Linen Closets. Light sources internal to drawers, cabinets or linen closets are not required to comply with Table 150.0.A or be controlled by vacancy sensors provided that they are rated to consume no more than 5 watts of power, emit no more than 150 lumens, and are equipped with controls that automatically turn the lighting off when the drawer, cabinet or linen closet is closed.
§ 150.010(2A)	Interior Switches and Controls. All forward phase out dimmers used with LED light sources must comply with NEMA SSL 7A.
§ 150.010(2B)	Interior Switches and Controls. Exhaust fans must be controlled separately from lighting systems. *
§ 150.010(2A):2	Accessible Controls. Lighting must have readily accessible wall-mounted controls that allow the lighting to be manually turned on and off.
§ 150.010(2B):2	Multiple Controls. Controls must not bypass a dimmer, occupant sensor, or vacancy sensor function if the dimmer or sensor is installed to comply with § 150.0(K).
§ 150.010(2C)	Mandatory Requirements. Lighting controls must comply with the applicable requirements of § 110.9.
§ 150.010(2A):2A	Energy Management Control Systems. An energy management control system (EMCS) may be used to comply with dimming, occupancy, and control requirements if it provides the functionality of the specified control per § 110.9 and the physical controls specified in § 150.010(2A).
§ 150.010(2E)	Automatic Shutoff Controls. In bathrooms, garages, laundry rooms, utility rooms and walk-in closets, at least one installed luminaire must be controlled by an occupancy or vacancy sensor providing automatic-off functionality. Lighting inside drawers and cabinets with opaque fronts or doors must have controls that turn the light off when the drawer or door is closed.
§ 150.010(2F)	Dimmers. Lighting in habitable spaces (e.g., living rooms, dining rooms, kitchens, and bedrooms) must have readily accessible wall-mounted dimming controls that allow the lighting to be manually adjusted up and down. Forward phase out dimmers controlling LED light sources in these spaces must comply with NEMA SSL 7A.
§ 150.010(2K):2	Independent controls. Integrated lighting of exhaust fans shall be controlled independently from the fans. Lighting under cabinets or shelves, lighting in display cabinets, and switched outlets must be controlled separately from ceiling-installed lighting.
§ 150.010(3A):4	Residential Outdoor Lighting. For single-family residential buildings, outdoor lighting permanently mounted to a building facade, or other buildings on the same lot, must have a manual local switch and either a photocell and motion sensor or an automatic time switch control or an astronomical time clock. An energy management control system that provides the specified control functionality and meets applicable requirements may be used to meet these requirements.
§ 150.010(4)	Internally illuminated address signs. Internally illuminated address signs must either comply with § 140.8 or consume no more than 5 watts of power.
§ 150.010(5)	Residential garages for Eight or More Vehicles. Lighting for residential parking garages for eight or more vehicles must comply with the applicable requirements for nonresidential garages in §§ 110.9, 130.0, 130.1, 130.4, 140.6, and 141.0.

Solar Readiness:


§ 110.10(a)	Single-Family Residences. Single-family residences located in subdivisions with 10 or more single-family residences and where the application for a tentative subdivision map for the residences has been deemed complete and approved by the enforcement agency, shall not have a photovoltaic system installed on the roof of the residence.
	Minimum Solar Zone Area. The solar zone must have a minimum total area as described below. The solar zone must comply with access, pathway, smoke ventilation, and spacing requirements as specified in Table 24, Part 9 of Article 24 of Title 14 or in any requirements adopted by a local jurisdiction. The solar zone total area must be comprised of areas that have no dimension less than 6 feet and are not less than 80 square feet each for buildings with roof areas less than or equal to 10,000 square feet or no less than 160 square feet each for buildings with roof areas greater than 10,000 square feet. For buildings with roof areas greater than 10,000 square feet, the solar zone must be located on the roof or overhanging of the building and have a total area no less than 250 square feet.
§ 110.10(b)	Azimuth. All sections of the solar zone located on steep-sloped roofs must have an azimuth between 90-300° of true north.
§ 110.10(c)	Shading. The solar zone must not contain any obstructions, including but not limited to: vents, chimneys, architectural features, and roof-mounted equipment.
§ 110.10(d)	Shading. Any obstruction located on the roof or any other part of the building that projects above a solar zone must be located at least twice the horizontal distance of the height difference between the highest point of the obstruction and the horizontal projection of the nearest point of the solar zone, measured in feet.
§ 110.10(e)	Structural Design Loads on Construction Documents. For areas of the roof designated as a solar zone, the structural design loads for dead load and roof live load must be clearly indicated on the construction documents.
§ 110.10(f)	Interconnection Pathways. The construction documents must indicate a location reserved for inverters and metering equipment and a pathway for routing of conductors from the solar zone to the point of interconnection to the electrical service; and for single-family residences and central water-heating systems, a pathway reserved for routing plumbing from the solar zone to the water-heating system.
§ 110.10(g)	Documentation. A copy of the construction documents or a comparable document indicating the information from § 110.10(d)-(c) must be provided to the enforcement agency.
§ 110.10(h)	Main Electrical Service Panel. The main electrical service panel must have a minimum busbar rating of 200 amps.
§ 110.10(i)	Main Electrical Service Panel. The main electrical service panel must have a reserved space to allow for the installation of a double pole circuit breaker for a future solar electric installation. The reserved space must be permanently marked as "For Future Solar Electric."
§ 110.10(j)	

Electric and Energy Storage Ready:

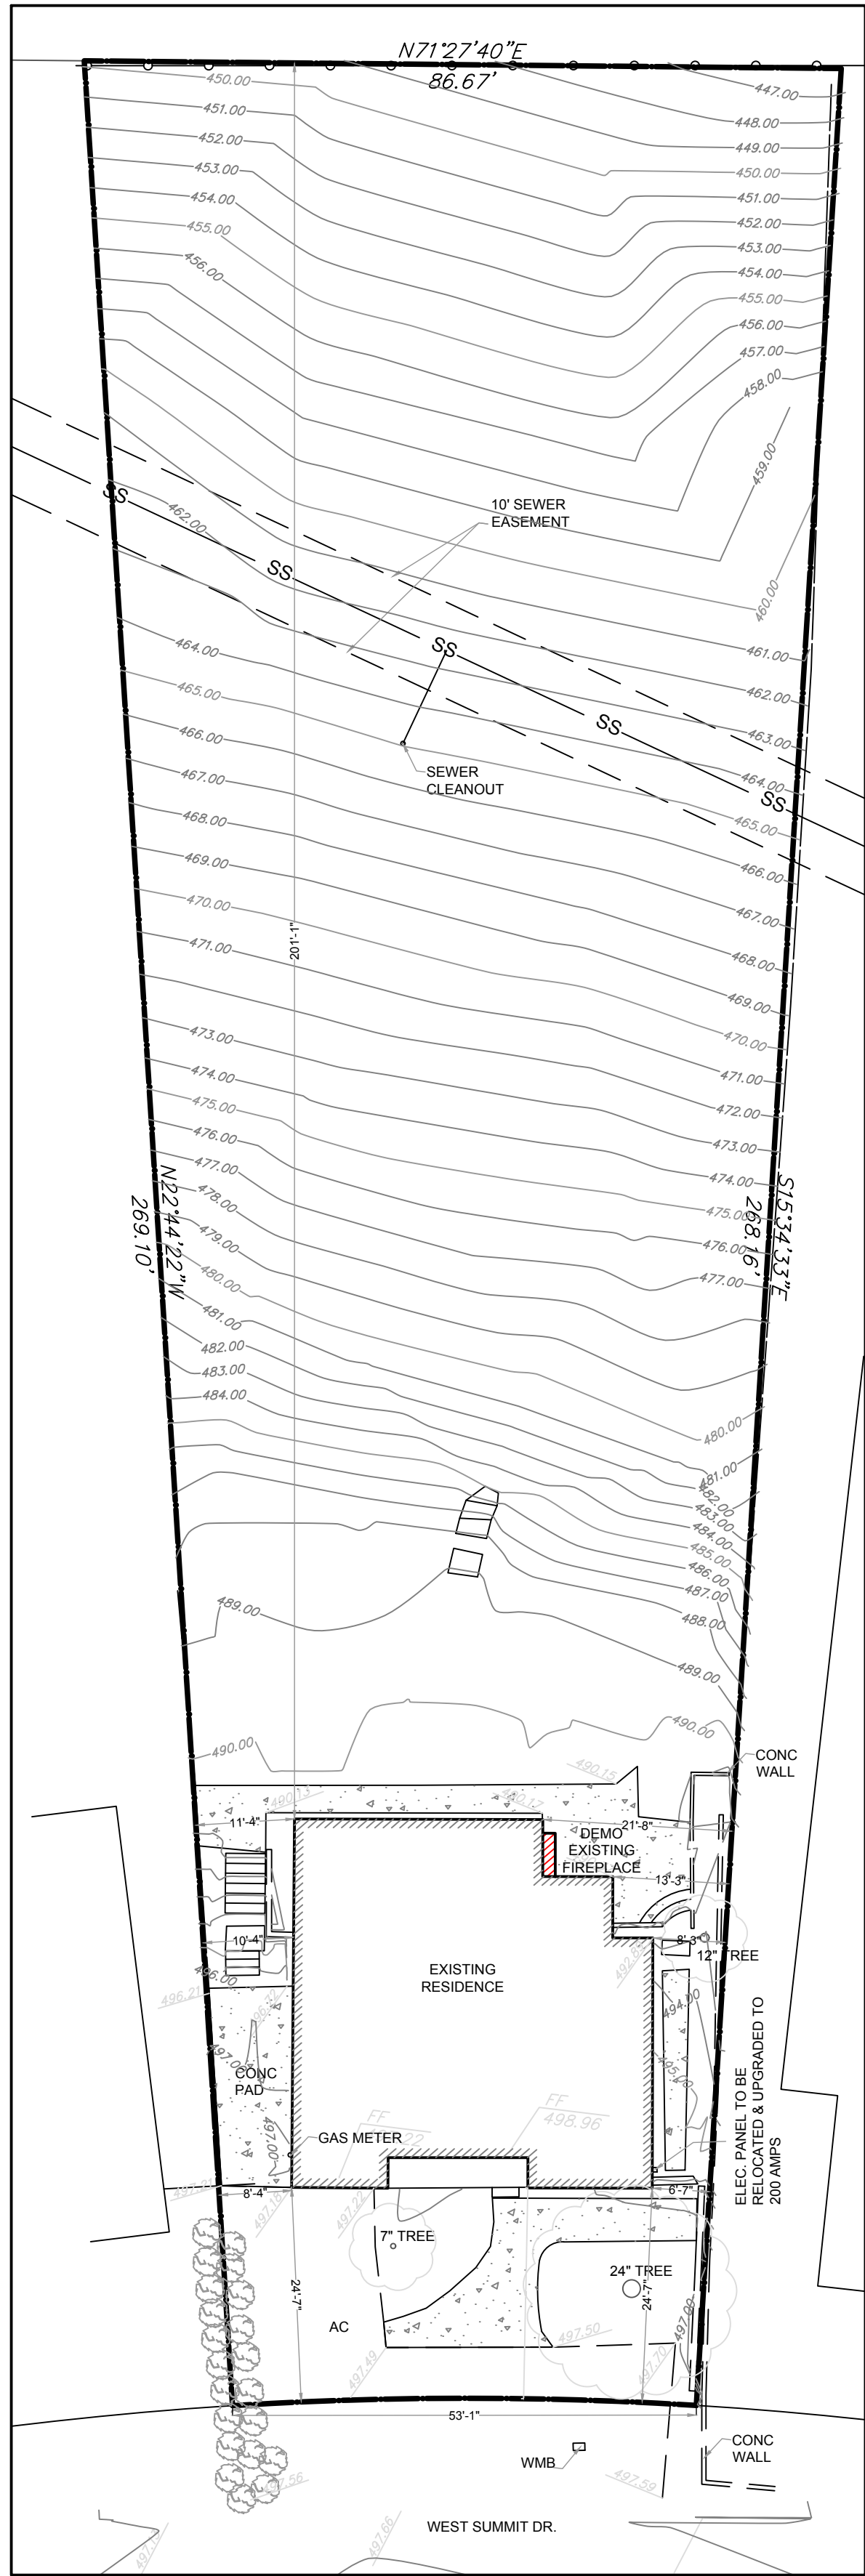

EXISTING SITE PLAN

1/16"=1'0"@ARCH D

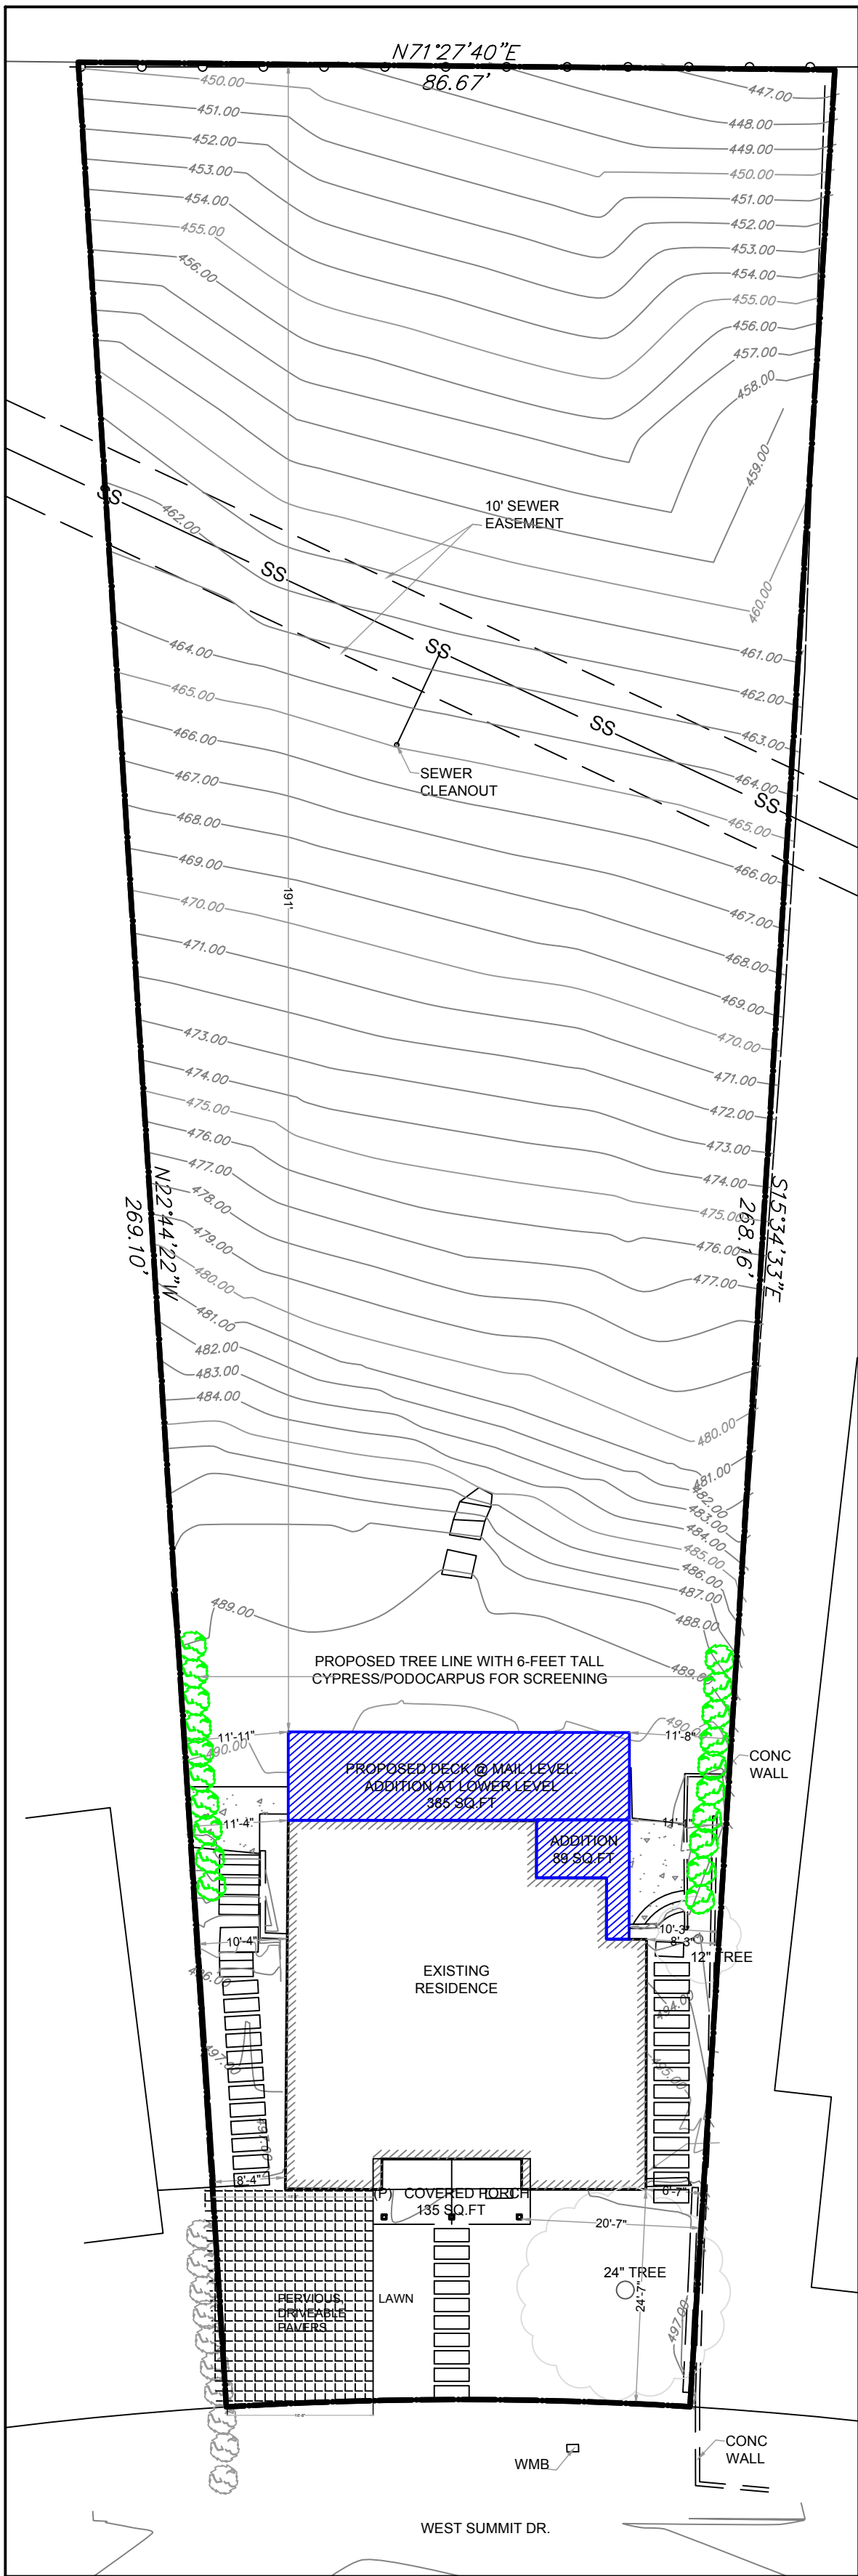

PROPOSED LANDSCAPE


1/16"=1'0"@ARCH D

- NOTES**
1. A MINIMUM THREE-INCH (3") LAYER OF MULCH SHALL BE APPLIED ON ALL EXPOSED SOIL SURFACES OF PLANTING AREAS EXCEPT IN TURFGRASS AREAS. CREEPING OR ROOTING GROUNDCOVERS OR DIRECT SEEDING APPLICATIONS WHERE MULCH IS CONTRAINDICATED.
 2. AT THE TIME OF FINAL INSPECTION, THE PERMIT APPLICANT MUST PROVIDE THE OWNER OF THE PROPERTY AND THE LOCAL AGENCY WITH A CERTIFICATE OF COMPLETION, CERTIFICATE OF INSTALLATION, IRRIGATION SCHEDULE OF LANDSCAPE AND IRRIGATION MAINTENANCE.
 3. UNLESS CONTRADICTED BY A SOILS TEST, COMPOST AT A RATE OF MINIMUM OF FOUR CUBIC YARDS PER 1000 SQUARE FEET OF PERMEABLE AREA SHALL BE INCORPORATED TO A DEPTH OF SIX INCHES INTO THE SOIL.

PROJECT NUMBER:

PROJECT ADDRESS:
40 W SUMMIT DR,
EMERALD HILLS, CA 94062

DRAWN FOR:
BOB JOHNSTON
40 W SUMMIT DR, EMERALD
HILLS, CA 94062

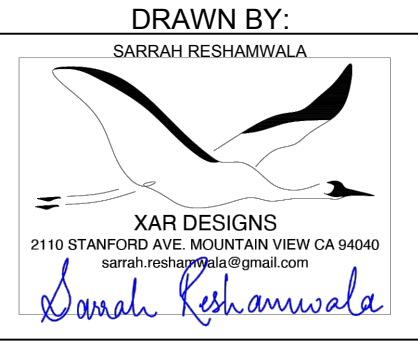

FOR OFFICE USE ONLY:


SCALE AT ARCH D:

REV	DATE	ISSUE
1	09/12/2024	
2		

LANDSCAPE PLAN

40 W SUMMIT DR.
INTERIOR REMODEL & ADDITION









L-01

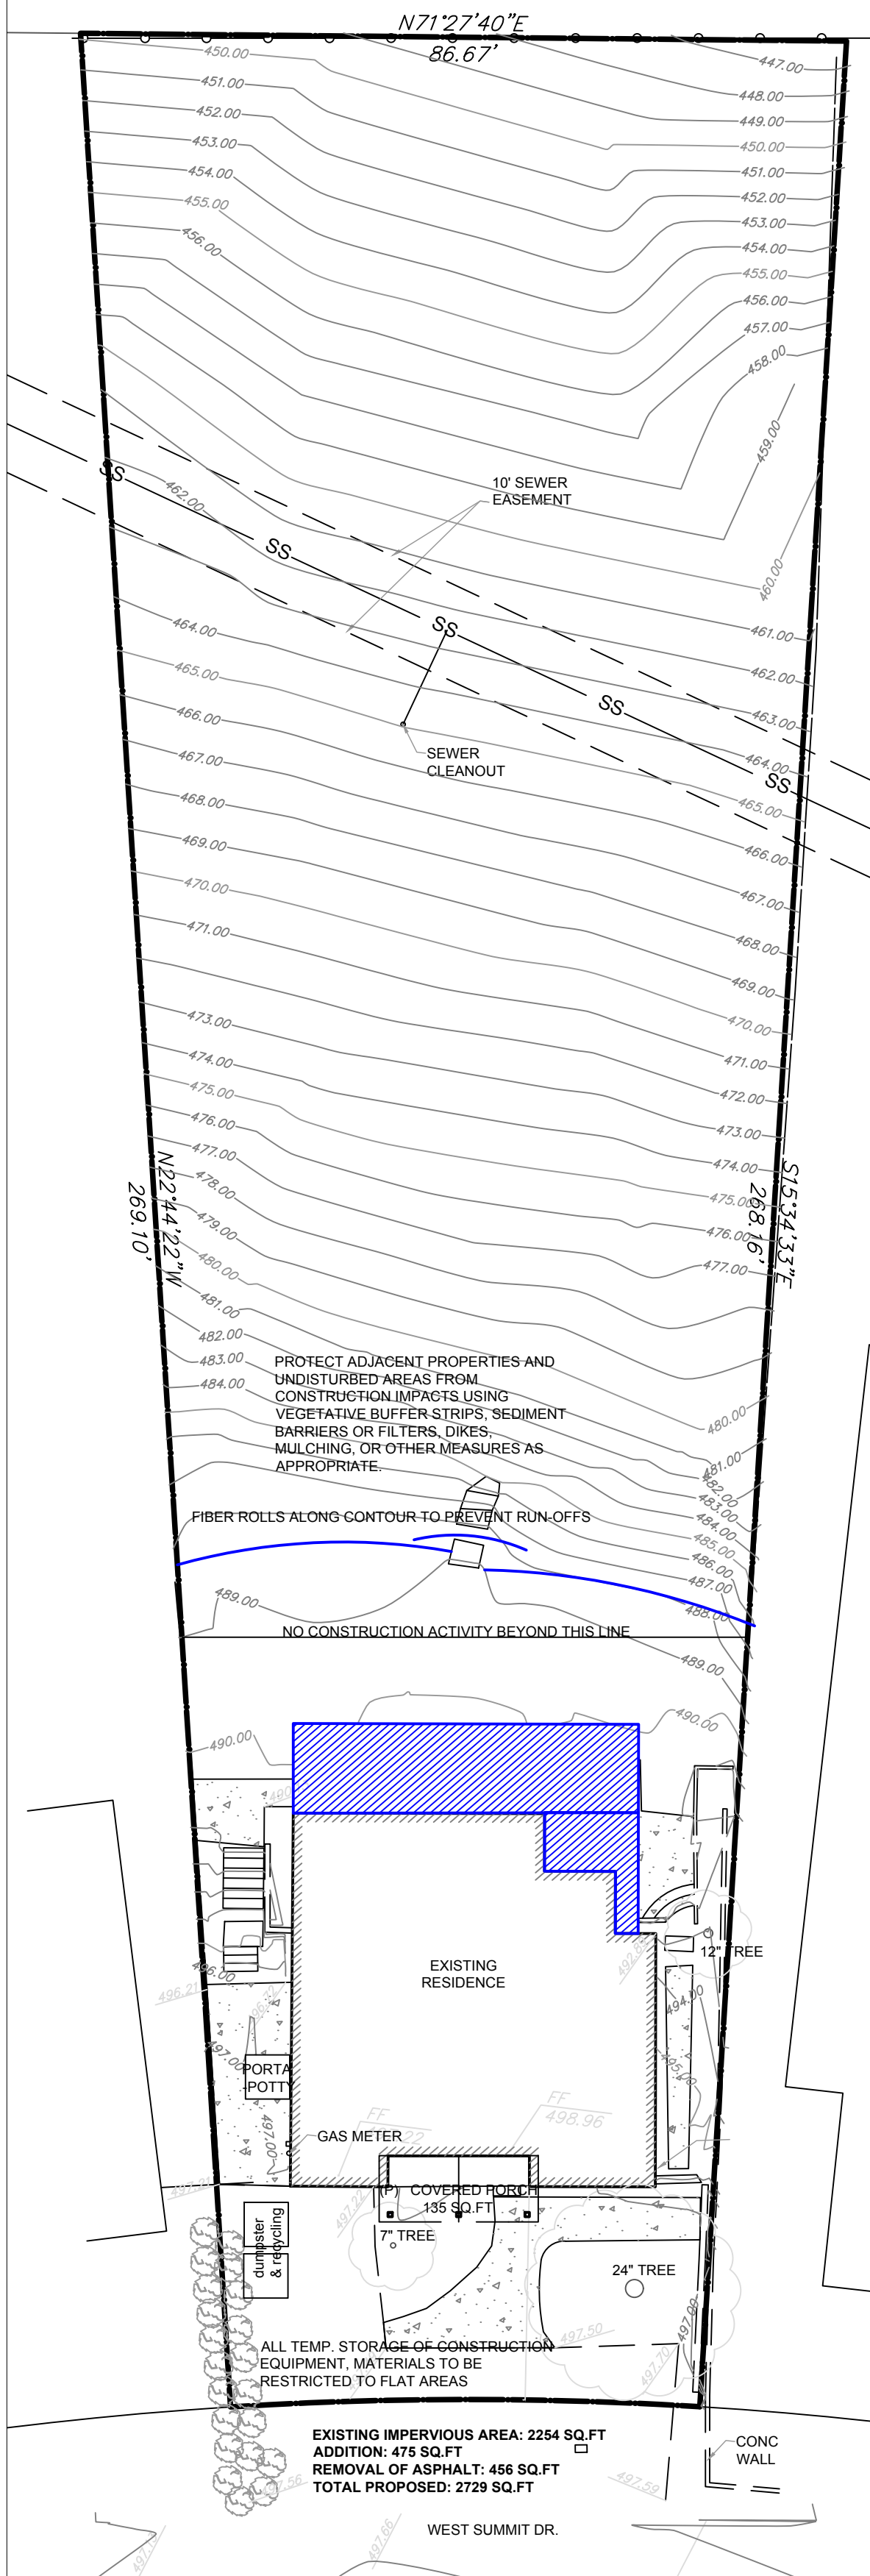

EROSION, SEDIMENT CONTROL PLAN

1/16"=1'0"@ARCH D


EXISTING IMPERVIOUS AREA: 2254 SQ.FT
ADDITION: 475 SQ.FT
REMOVAL OF ASPHALT DRIVEWAY: 456 SQ.FT
TOTAL PROPOSED: 2273 SQ.FT

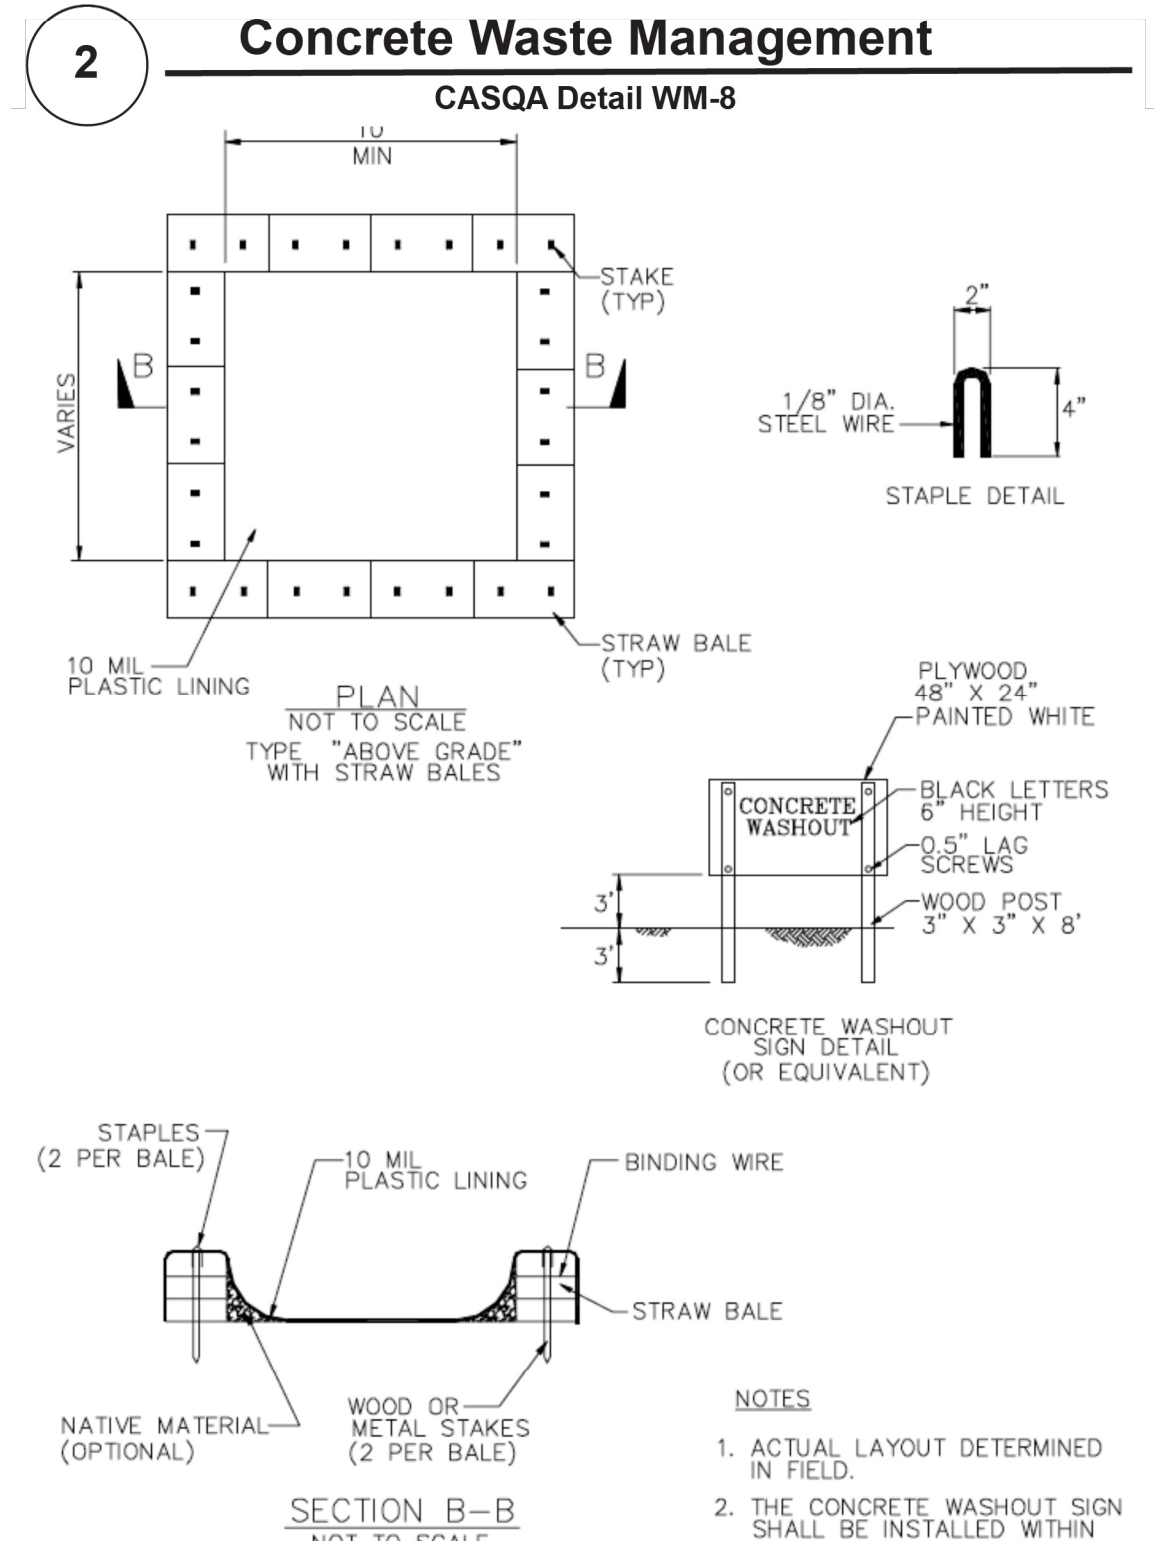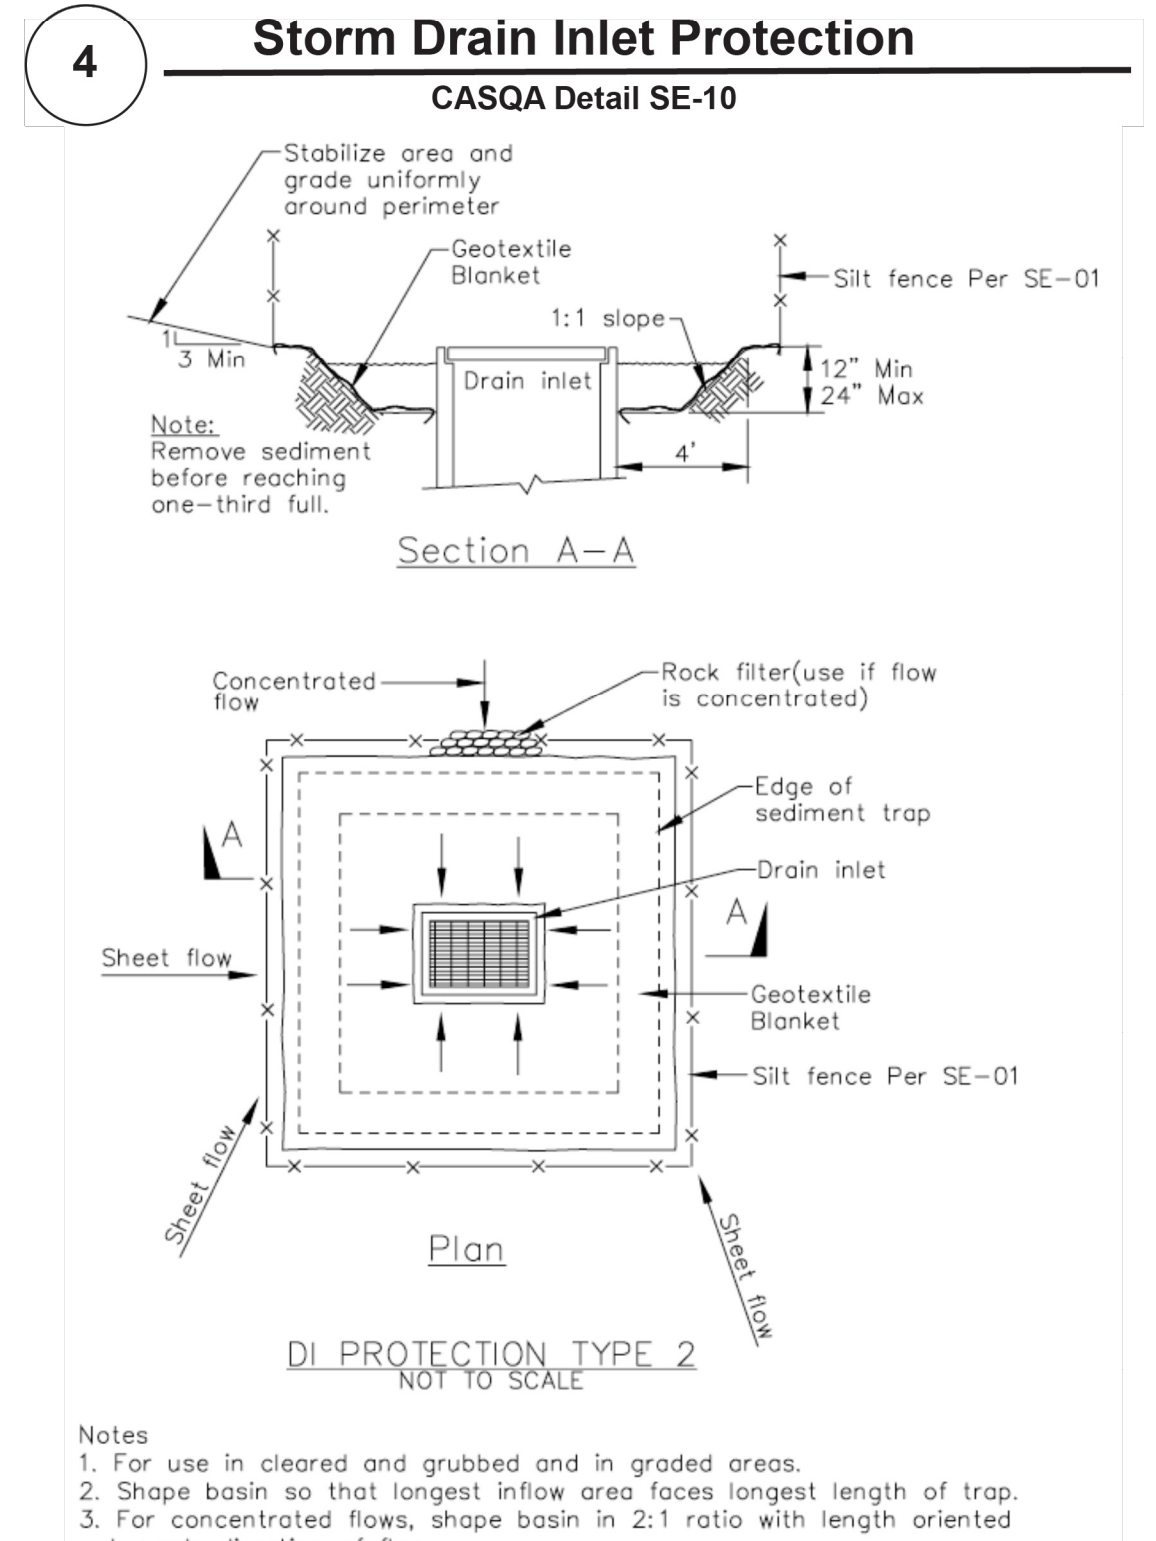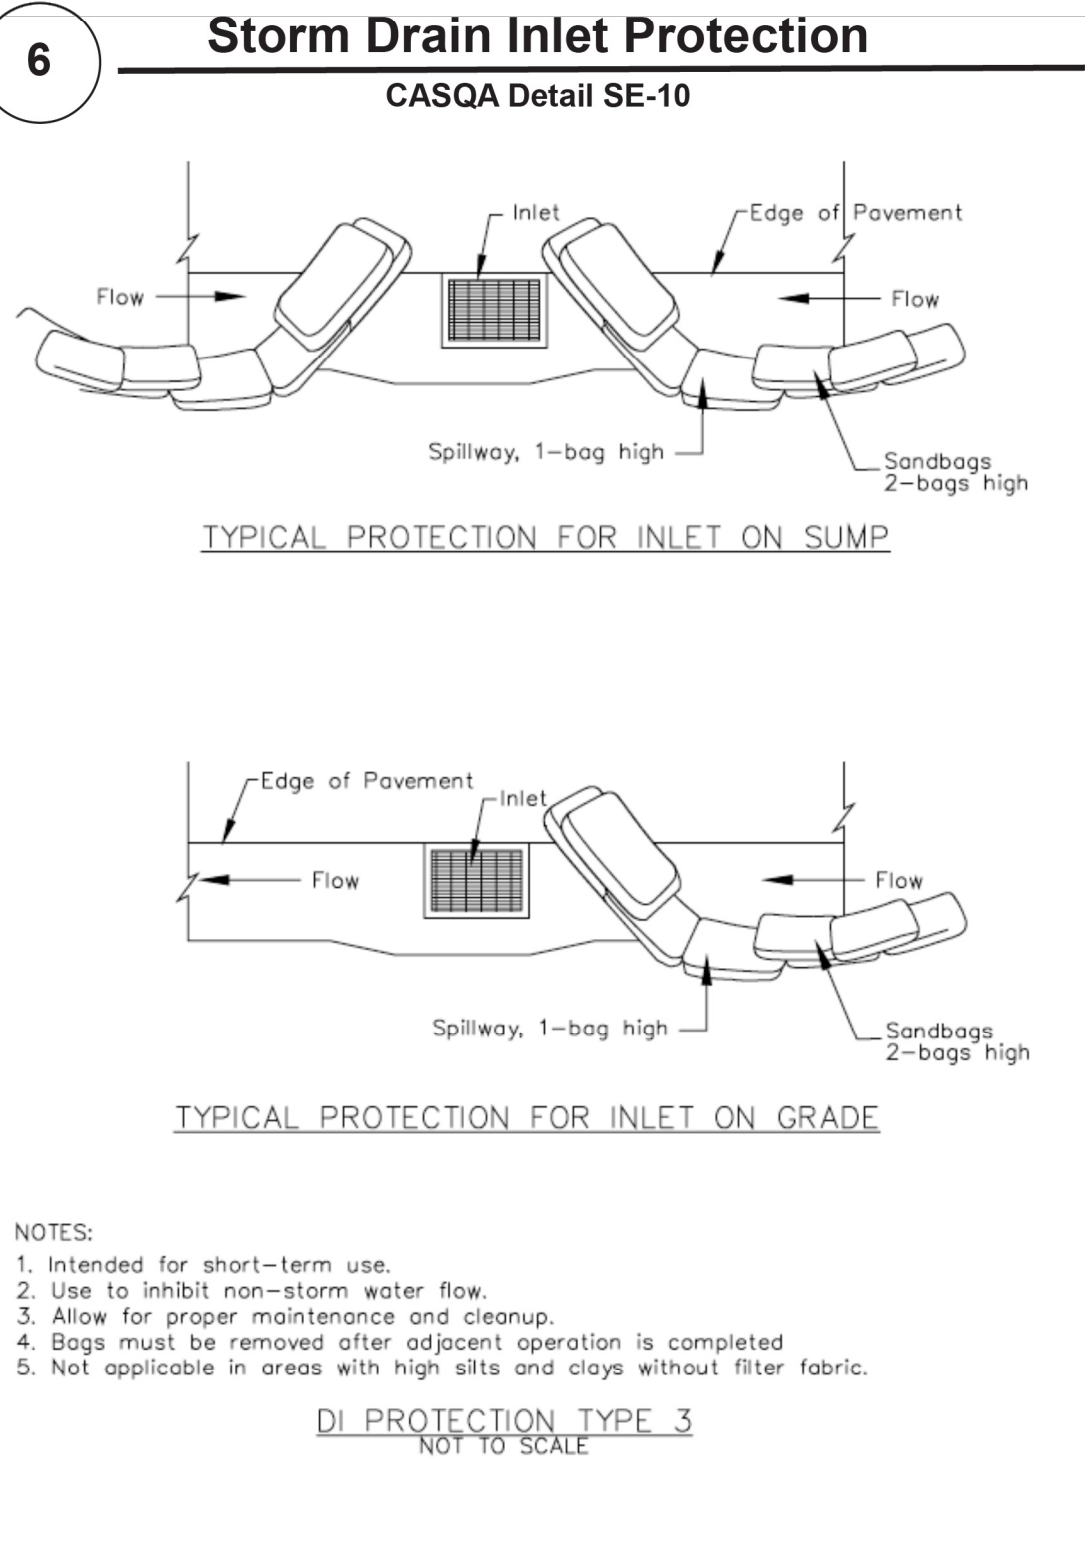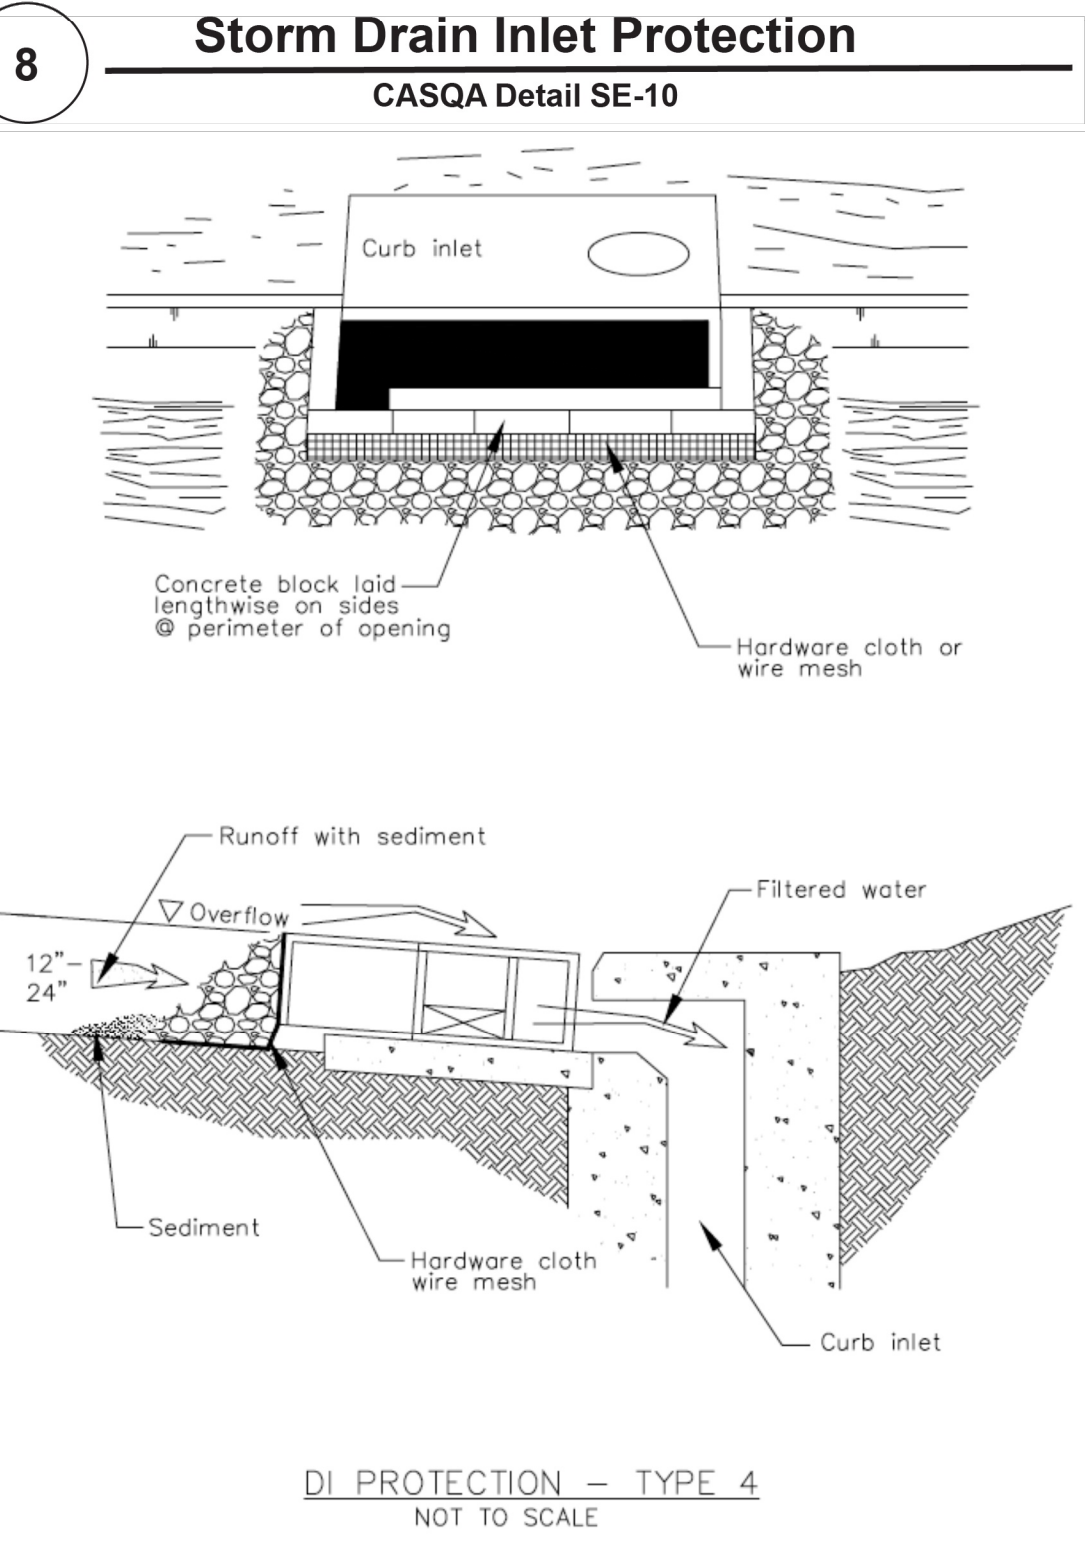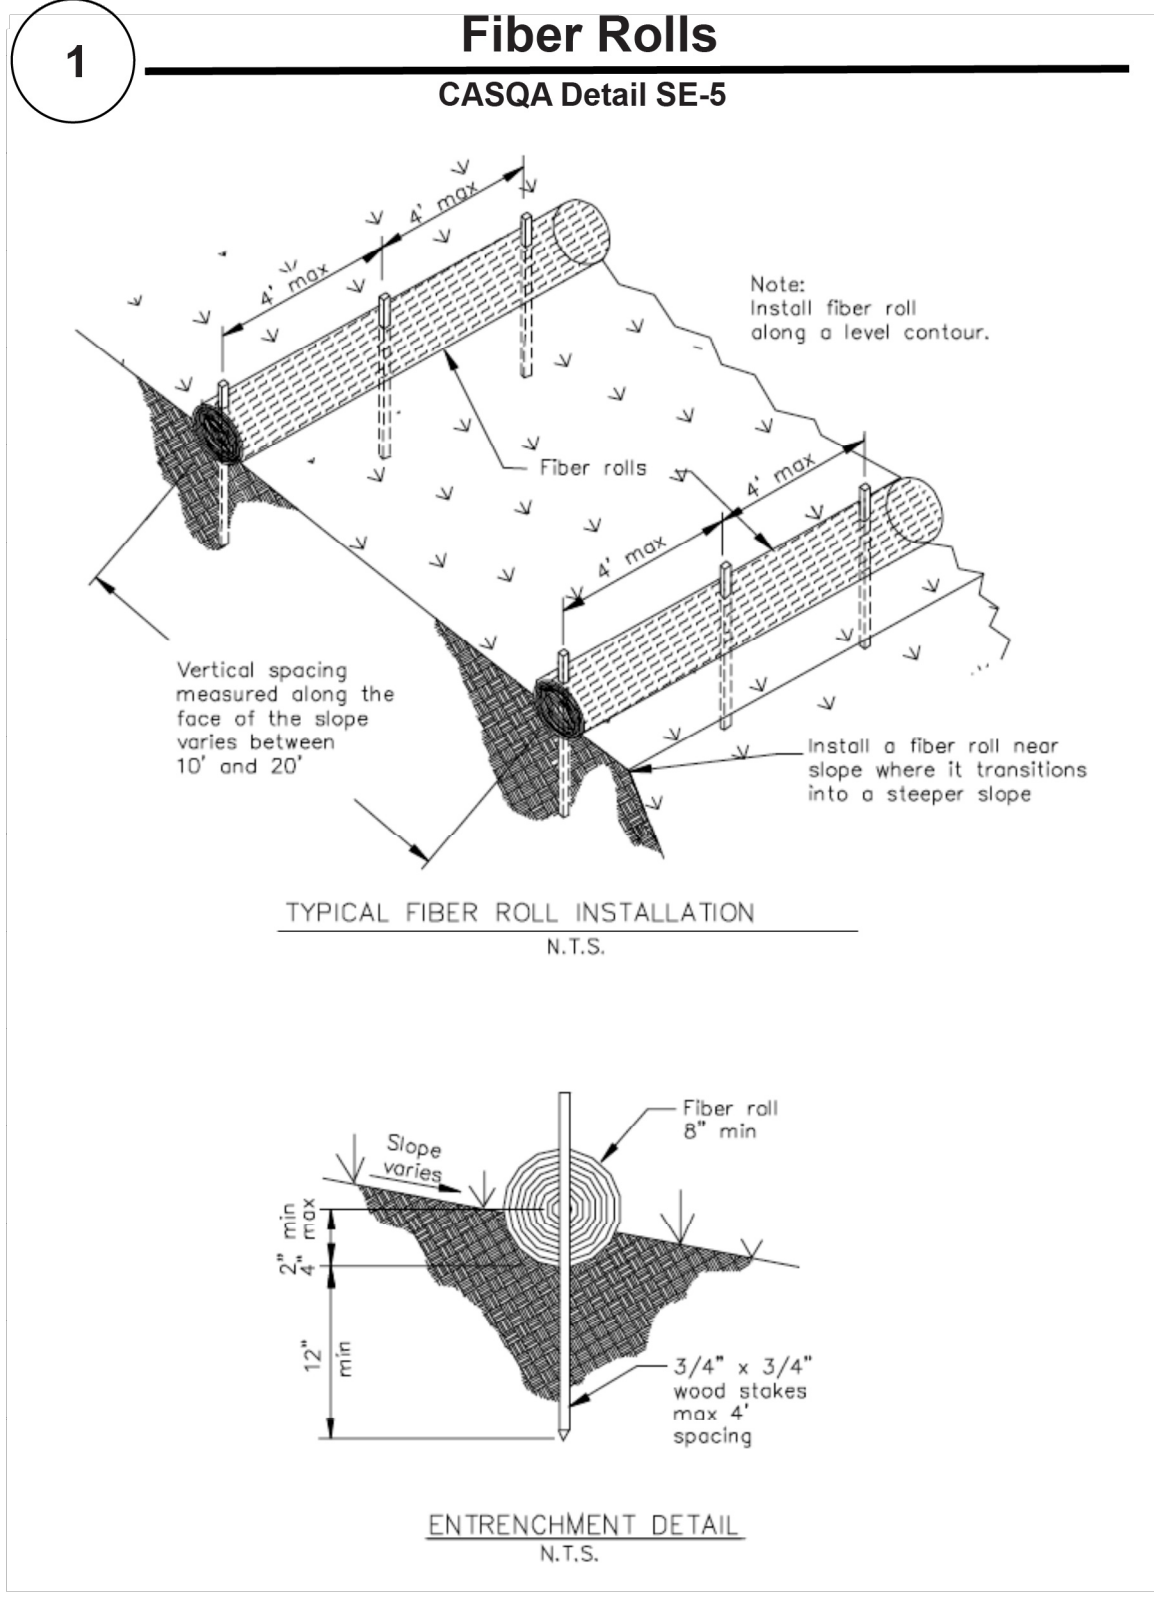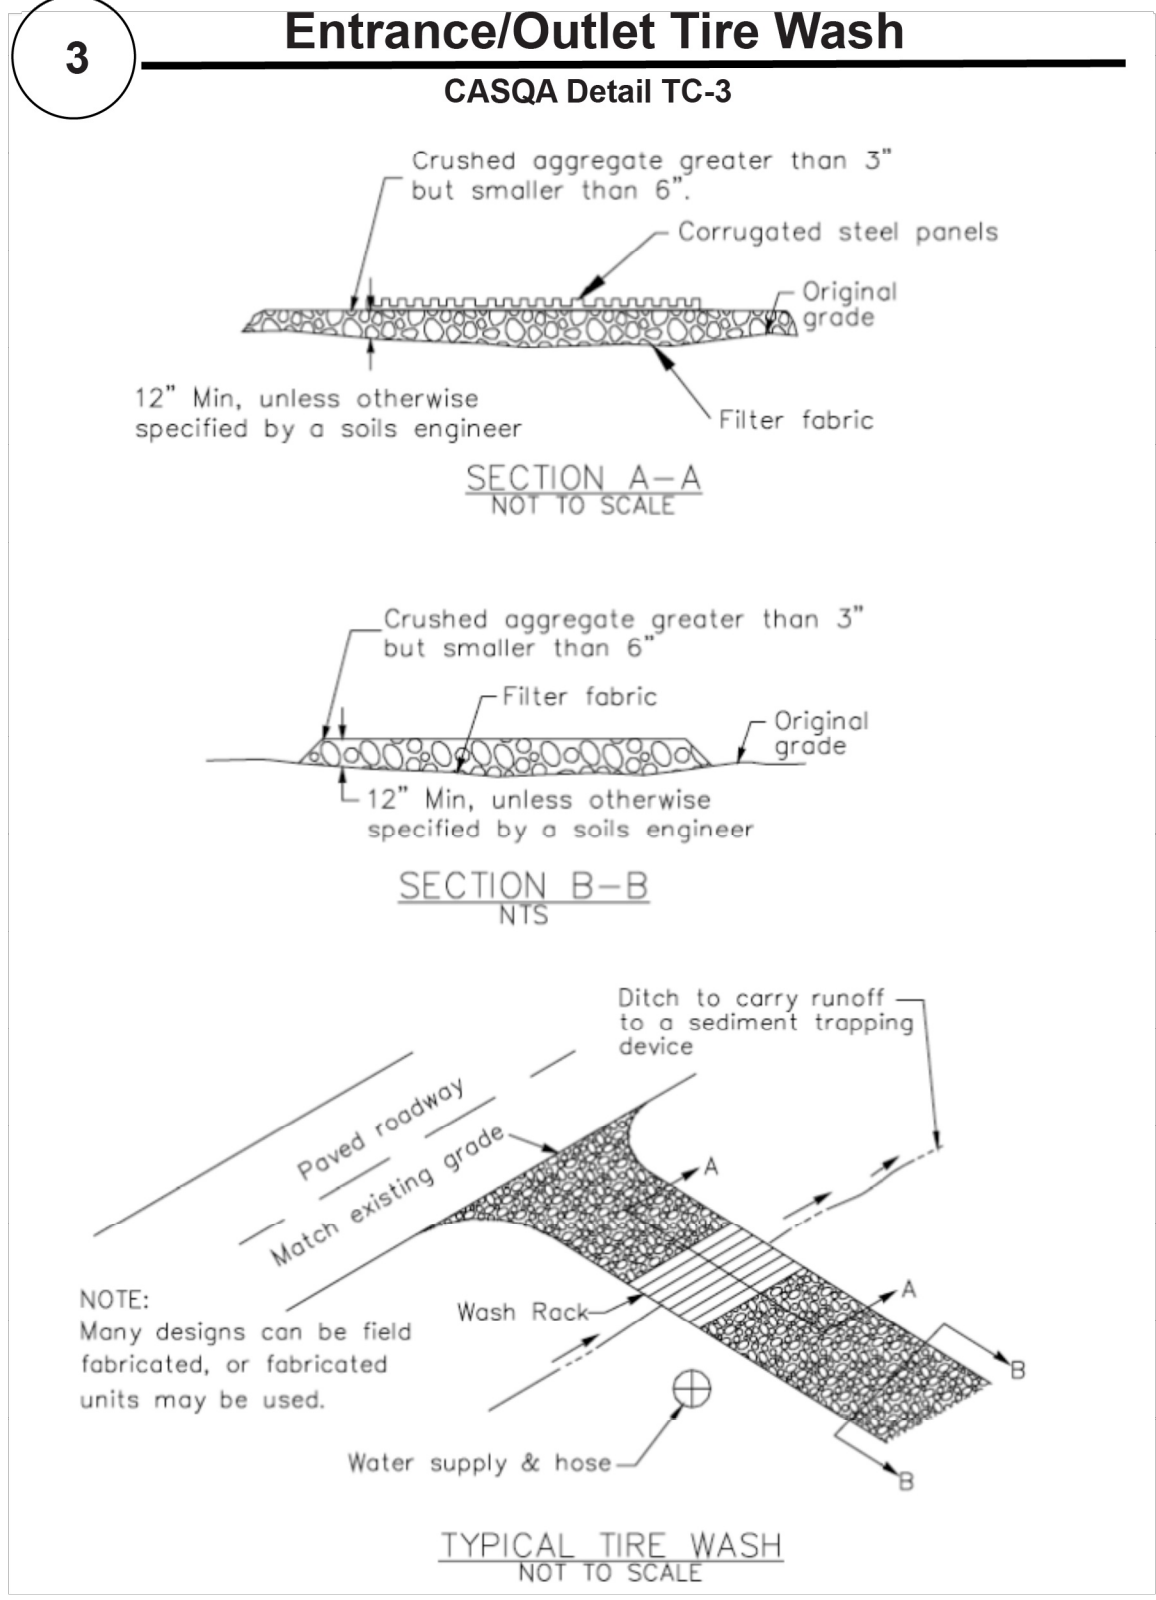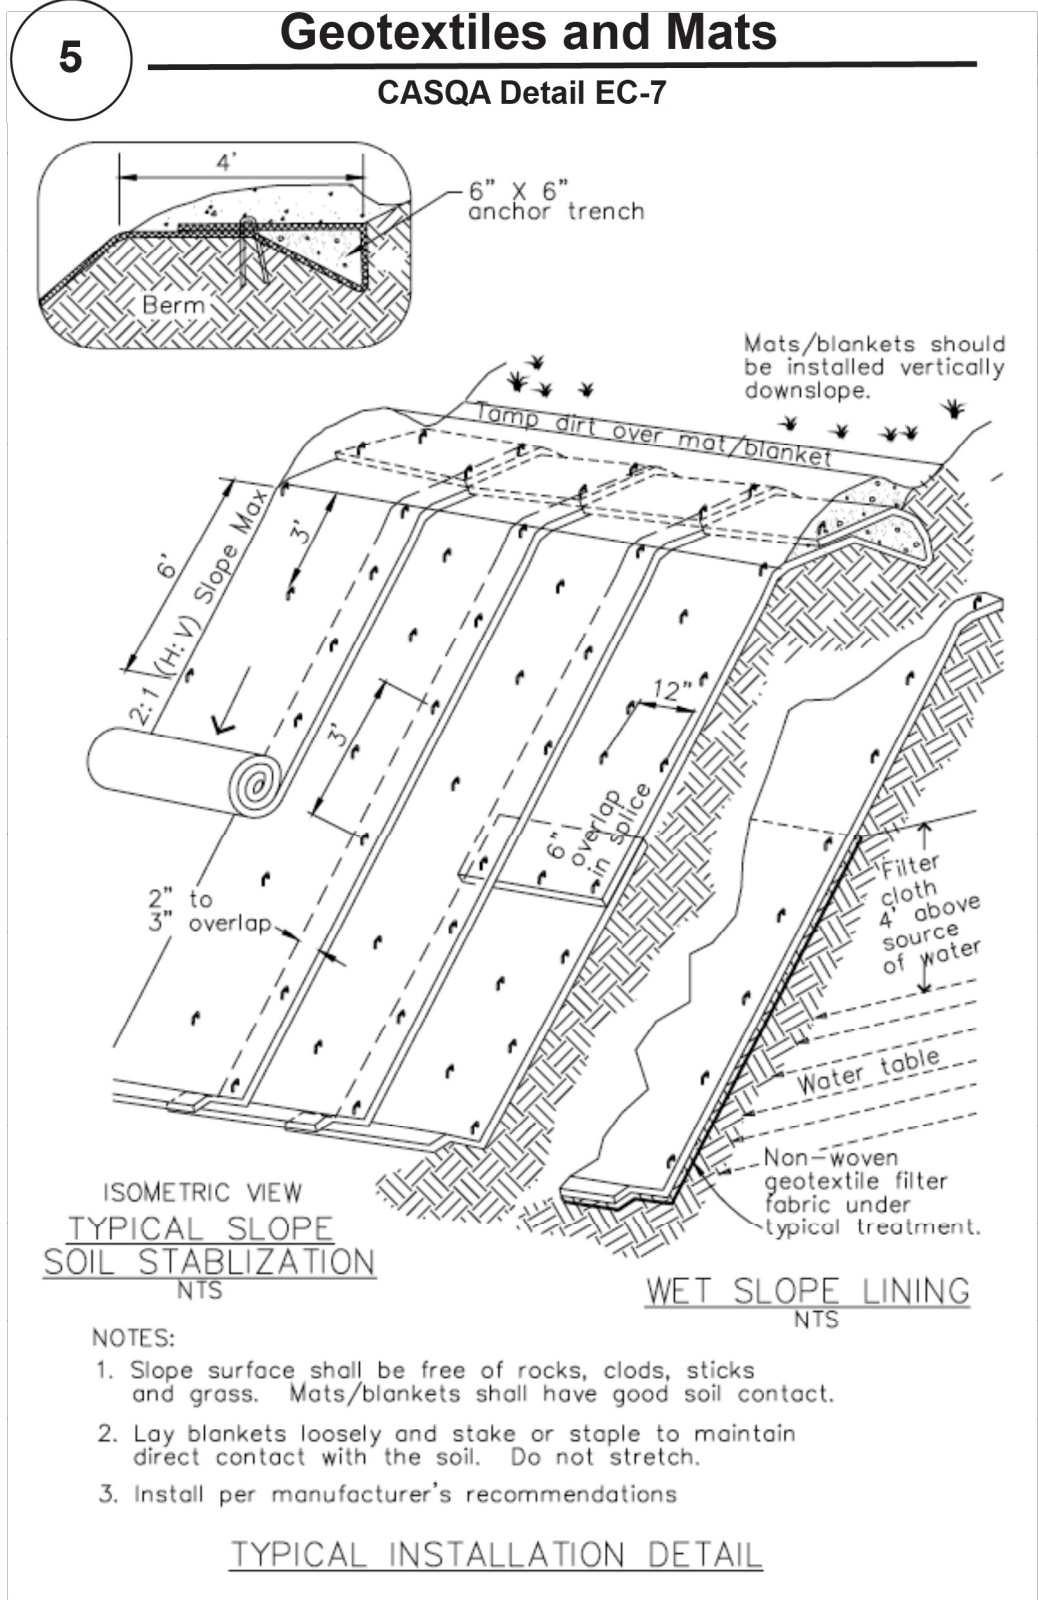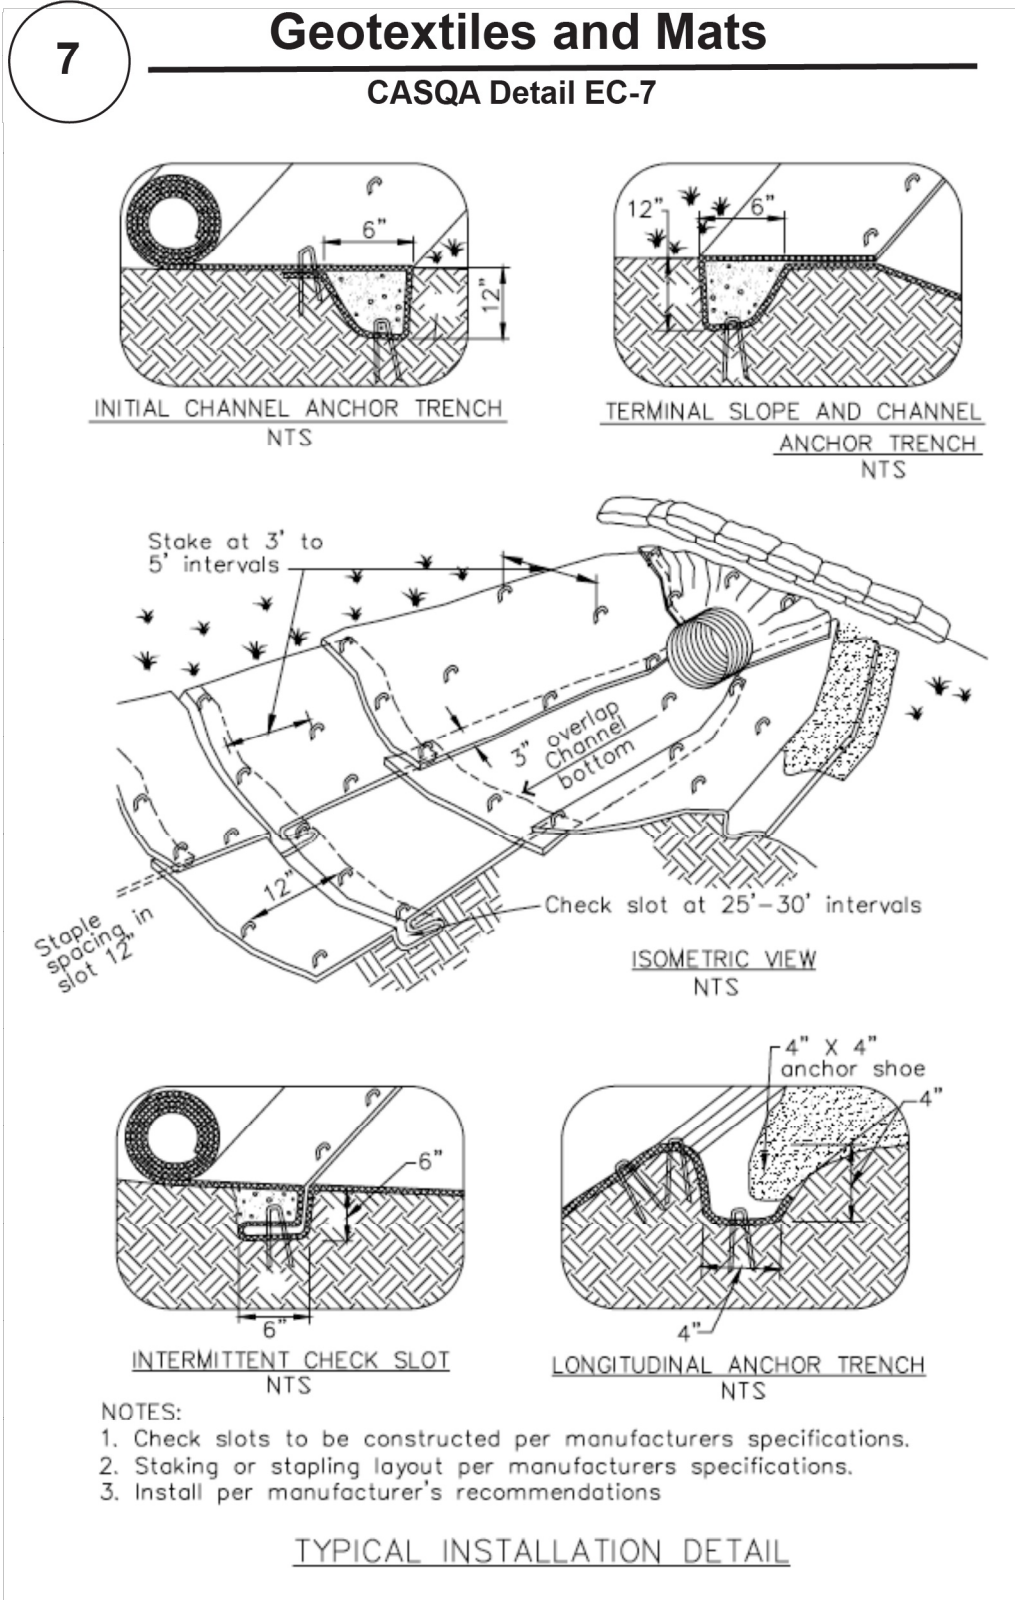

PROJECT NUMBER:

PROJECT ADDRESS:
40 W SUMMIT DR,
EMERALD HILLS, CA 94062

DRAWN FOR:
BOB JOHNSTON
40 W SUMMIT DR, EMERALD
HILLS, CA 94062

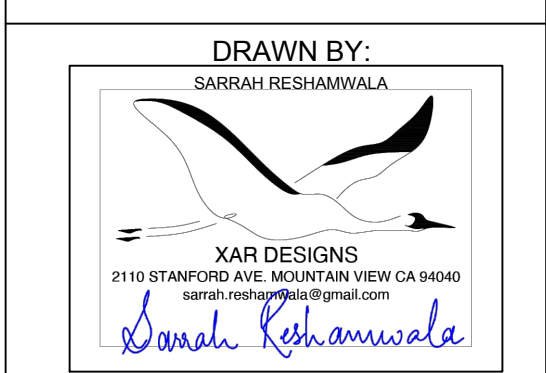

FOR OFFICE USE ONLY:

REV	DATE	ISSUE
1	09/12/2024	
2		

EROSION CONTROL


40 W SUMMIT DR.
INTERIOR REMODEL & ADDITION

C-01

3

Stabilized Construction Entrance/Exit


CASQA Detail TC-1

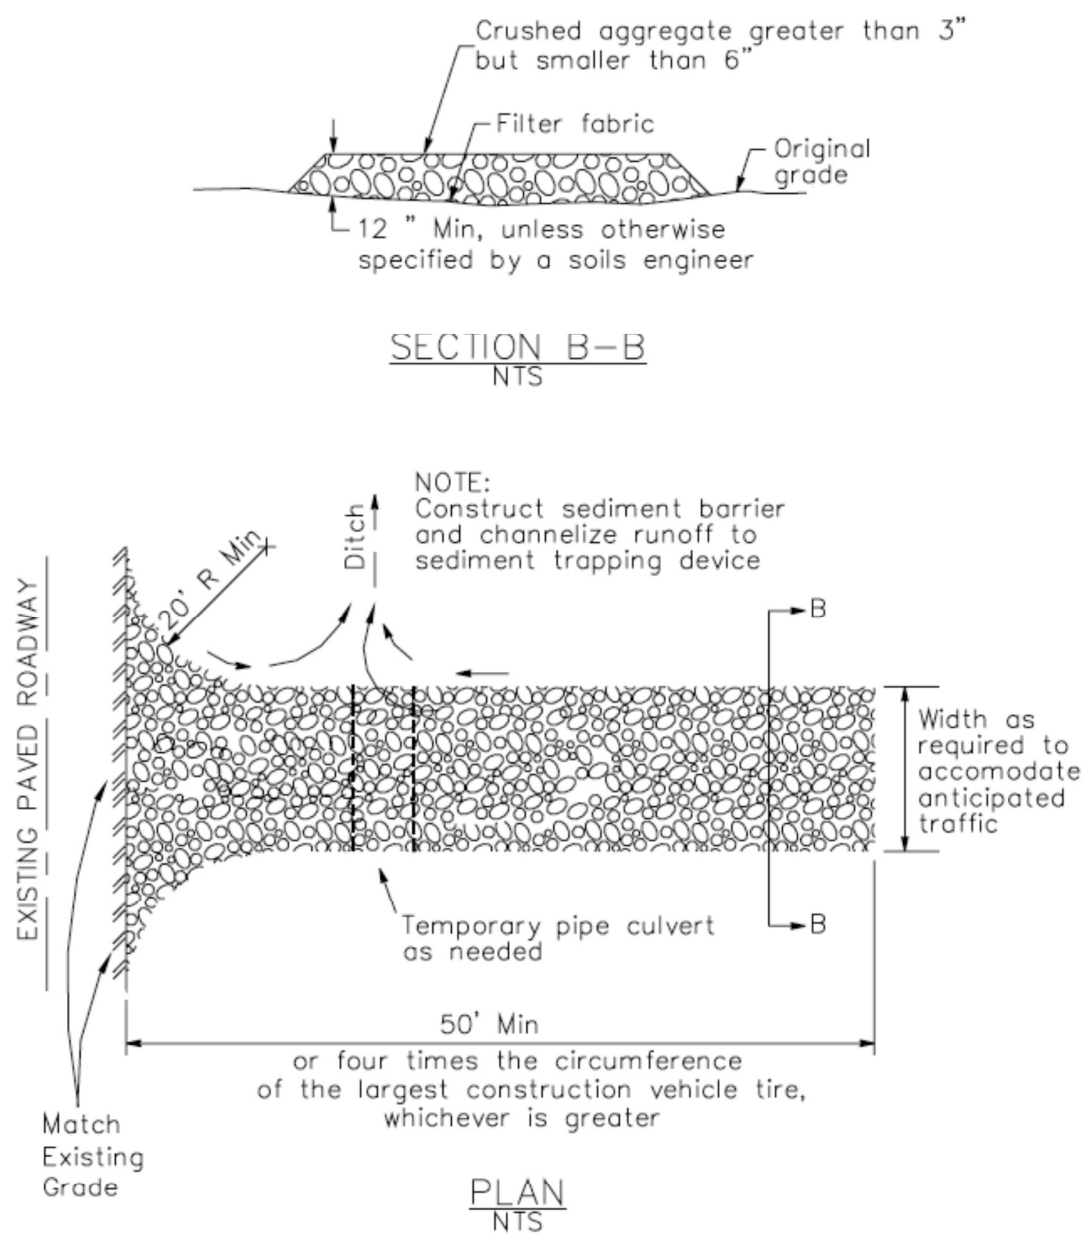

4

Velocity Dissipation Devices

CASQA Detail EC-10

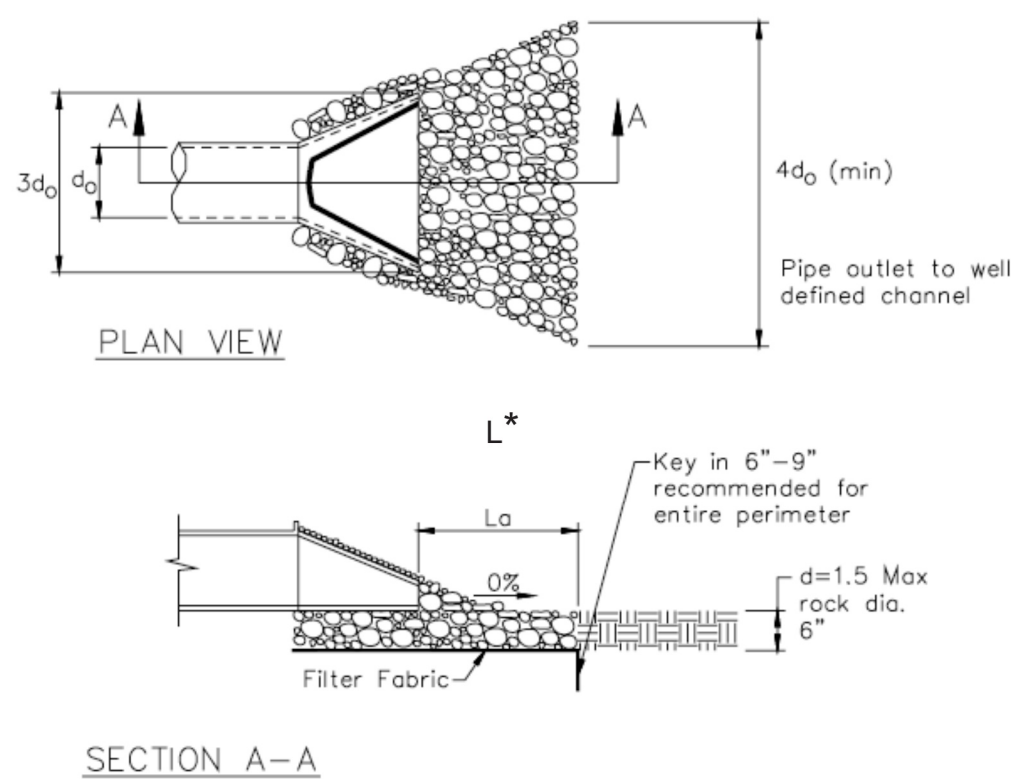


* Length per ABAG Design Standards

Source for Graphics: California Stormwater BMP Handbook, California Stormwater Quality Association, January 2003. Available from www.cabmphandbooks.com.

1

Silt Fence

CASQA Detail SE-1

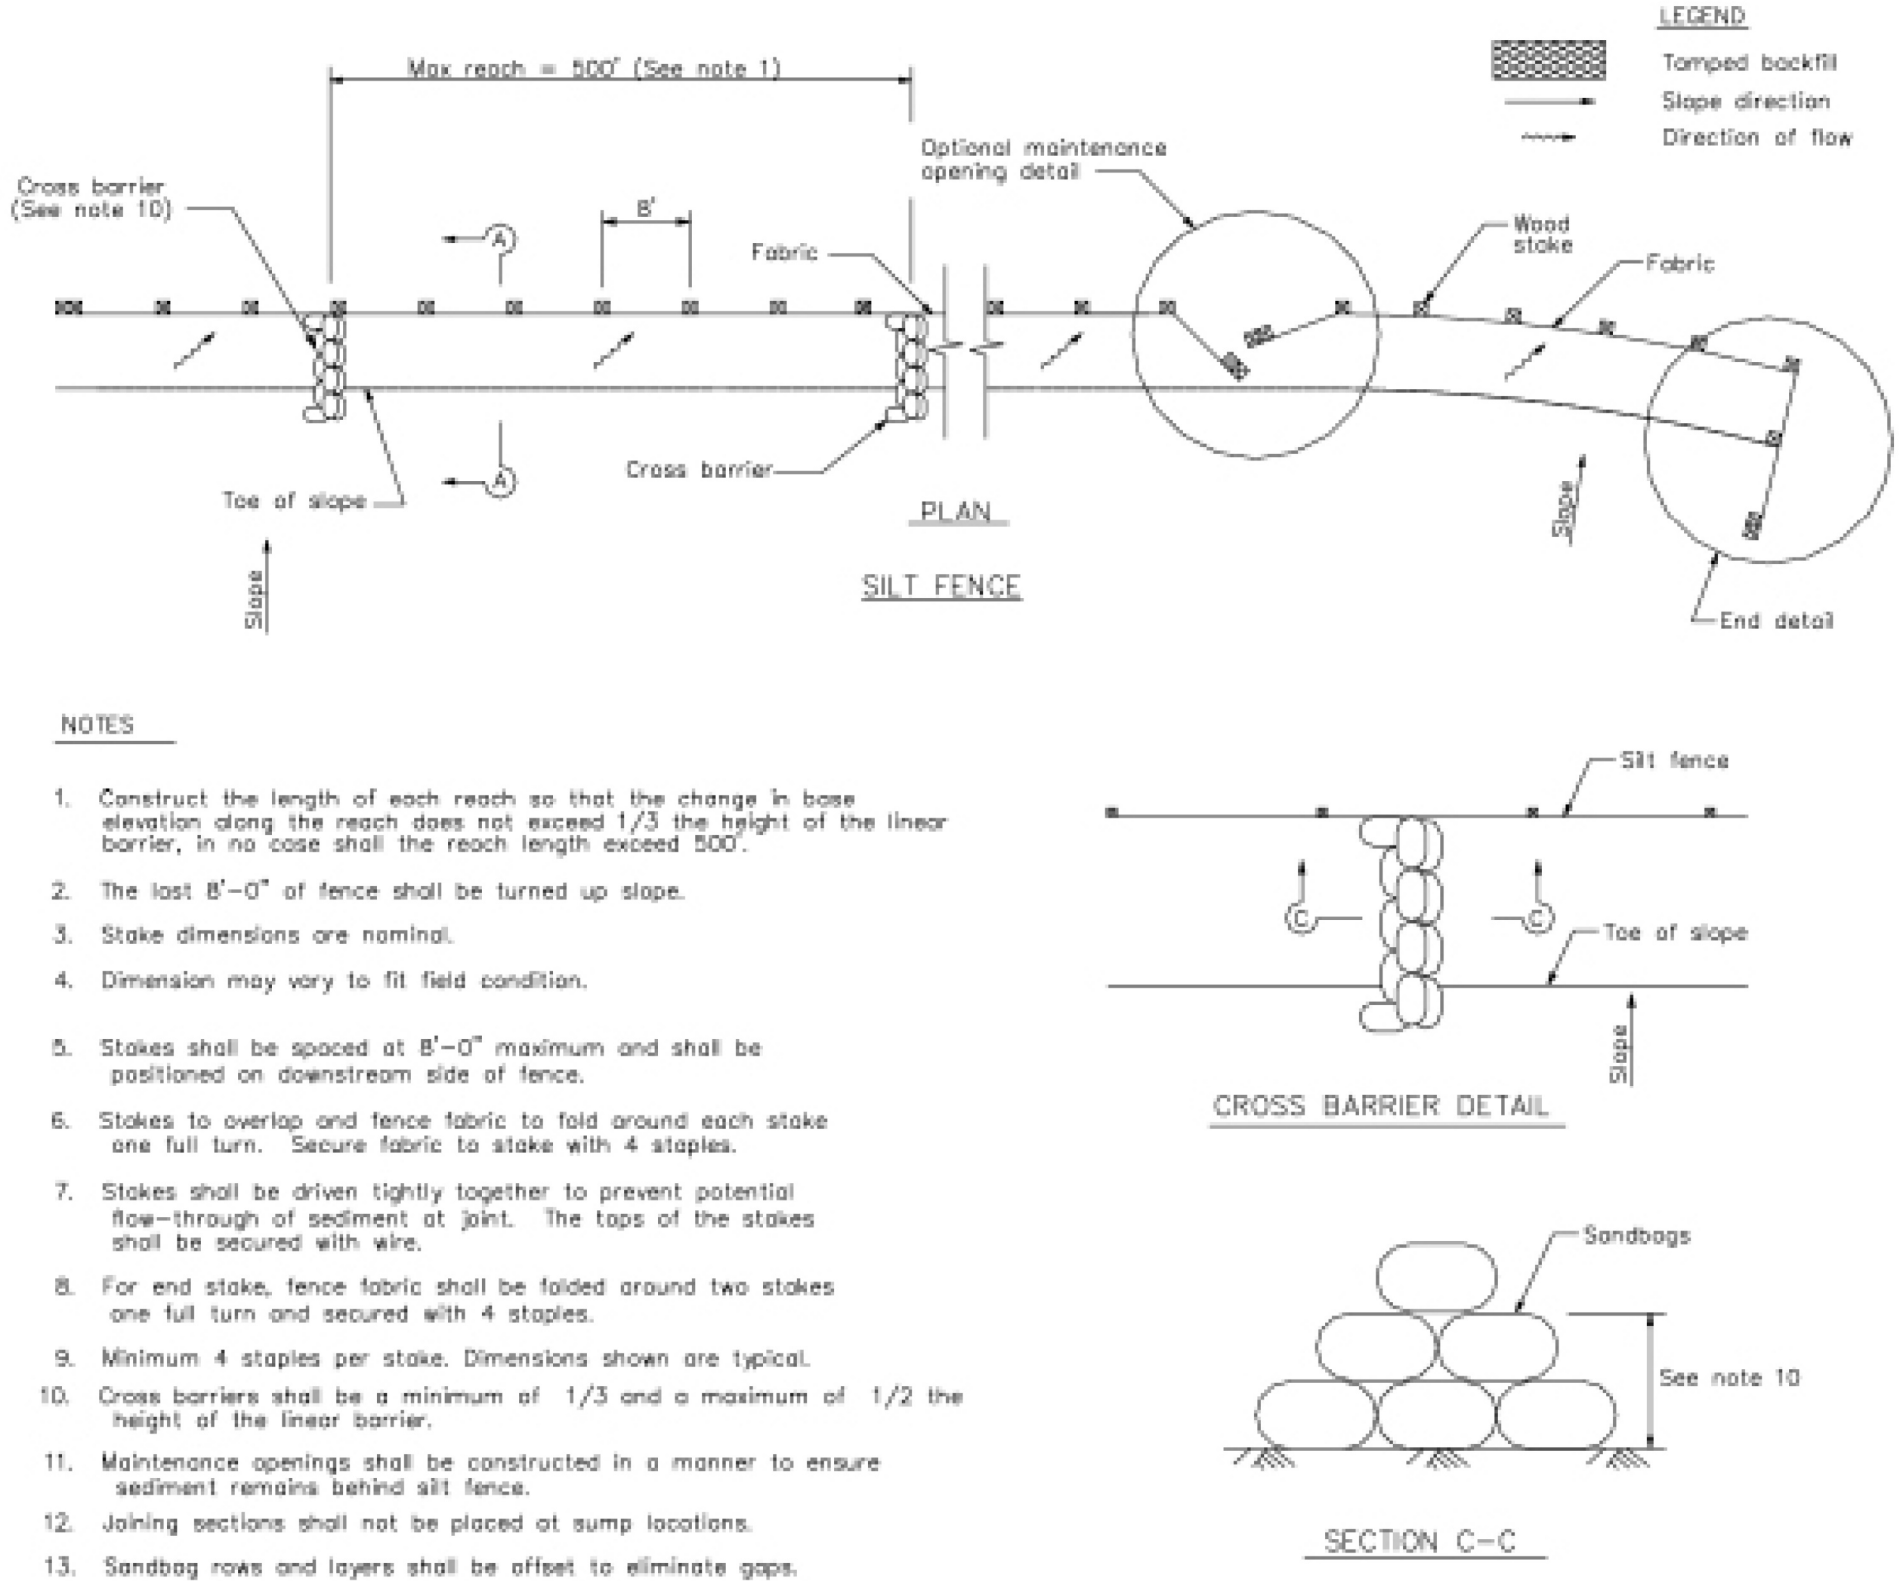


NOTES

- Construct the length of each reach so that the change in base elevation along the reach does not exceed 1/3 the height of the linear barrier, in no case shall the reach exceed 500'.
- The last B'-0" of fence shall be turned up slope.
- Stake dimensions are nominal.
- Dimension may vary to fit field condition.
- Stakes shall be spaced at B'-0" maximum and shall be positioned on downstream side of fence.
- Stakes to overlap and fence fabric to fold around each stake one full turn. Secure fabric to stake with 4 staples.
- Stakes shall be driven tightly together to prevent potential flow-through of sediment at joint. The tops of the stakes shall be secured with wire.
- For end stake, fence fabric shall be folded around two stakes one full turn and secured with 4 staples.
- Minimum 4 staples per stake. Dimensions shown are typical.
- Cross barriers shall be a minimum of 1/3 and a maximum of 1/2 the height of the linear barrier.
- Maintenance openings shall be constructed in a manner to ensure sediment remains behind silt fence.
- Joining sections shall not be placed at sump locations.
- Sandbag rows and layers shall be offset to eliminate gaps.

2

Silt Fence

CASQA Detail SE-1

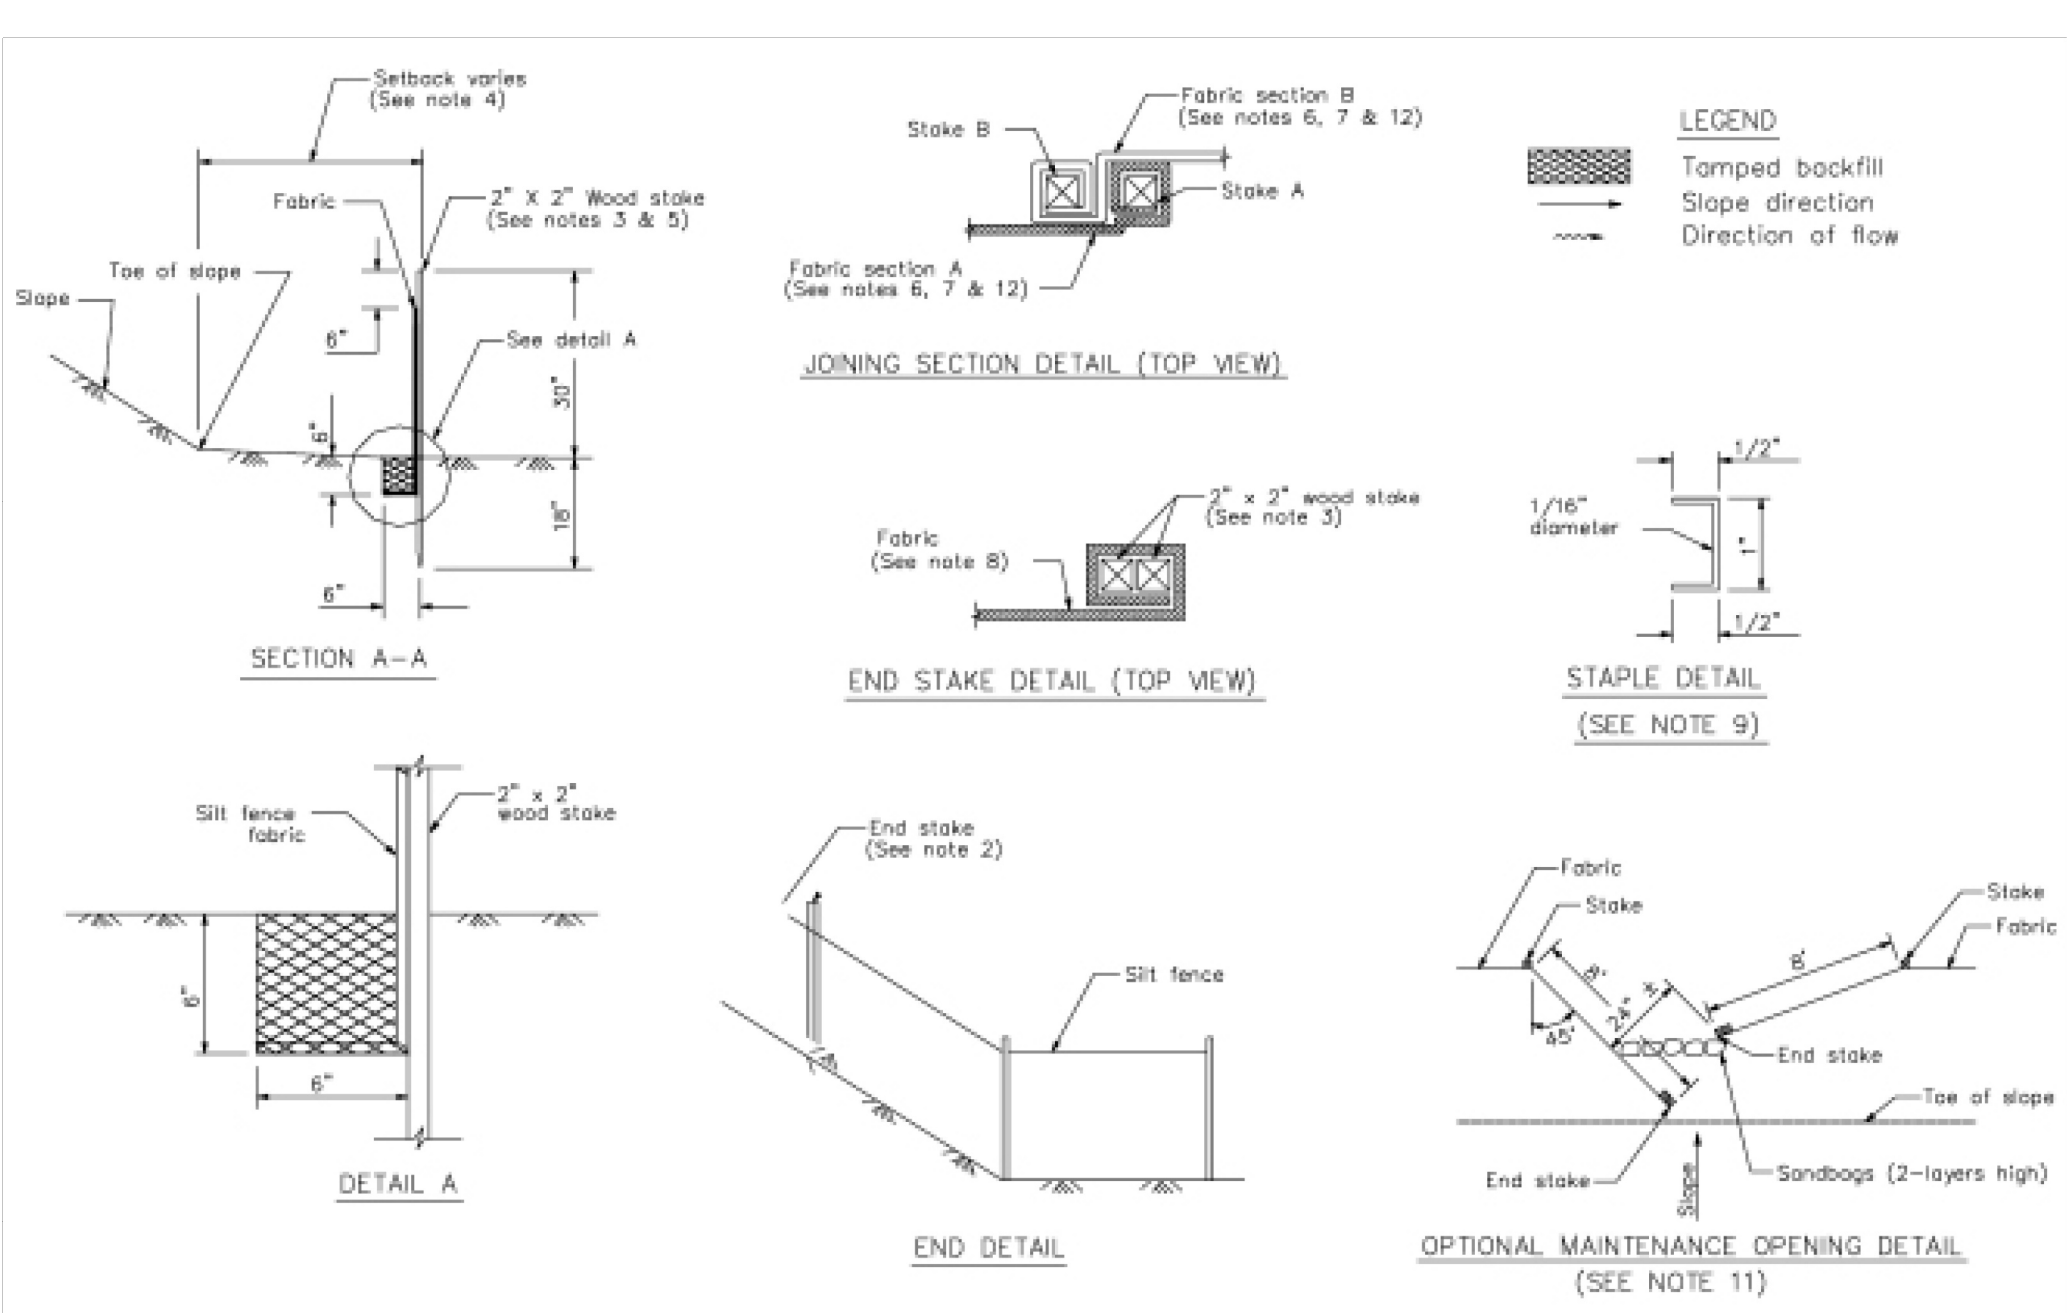

STANDARD BEST MANAGEMENT PRACTICE NOTES

- Solid and Demolition Waste Management:** Provide designated waste collection areas and containers on site away from streets, gutters, storm drains, and waterways, and arrange for regular disposal. Waste containers must be watertight and covered at all times except when waste is deposited. Refer to Erosion & Sediment Control Field Manual, 4th Edition (page C3) or latest.
- Hazardous Waste Management:** Provide proper handling and disposal of hazardous wastes by a licensed hazardous waste material hauler. Hazardous wastes shall be stored and properly labeled in sealed containers constructed of suitable materials. Refer to Erosion & Sediment Control Field Manual, 4th Edition (pages C-5 to C-6) or latest.
- Spill Prevention and Control:** Provide proper storage areas for liquid and solid materials, including chemicals and hazardous substances, away from streets, gutters, storm drains, and waterways. Spill control materials must be kept on site where readily accessible. Spills must be cleaned up immediately and contaminated soil disposed properly. Refer to Erosion & Sediment Control Field Manual, 4th Edition (pages C-7 to C-8, C-13 to C-14) or latest.
- Vehicle and Construction Equipment Service and Storage:** An area shall be designated for the maintenance, where on-site maintenance is required, and storage of equipment that is protected from stormwater run-on and runoff. Measures shall be provided to capture any waste oils, lubricants, or other potential pollutants and these wastes shall be properly disposed of off site. Fueling and major maintenance/repair, and washing shall be conducted off-site whenever feasible. Refer to Erosion & Sediment Control Field Manual, 4th Edition (page C9) or latest.
- Material Delivery, Handling and Storage:** In general, materials should not be stockpiled on site. Where temporary stockpiles are necessary and approved by the County, they shall be covered with secured plastic sheeting or tarp and located in designated areas near construction entrances and away from drainage paths and waterways. Barriers shall be provided around storage areas where materials are potentially in contact with runoff. Refer to Erosion & Sediment Control Field Manual, 4th Edition (pages C-11 to C-12) or latest.
- Handling and Disposal of Concrete and Cement:** When concrete trucks and equipment are washed on-site, concrete wastewater shall be contained in designated containers or in a temporary lined and watertight pit where wasted concrete can harden for later removal. If possible have concrete contractor remove concrete wash water from site. In no case shall fresh concrete be washed into the road right-of-way. Refer to Erosion & Sediment Control Field Manual, 4th Edition (pages C-15 to C-16) or latest.
- Pavement Construction Management:** Prevent or reduce the discharge of pollutants from paving operations, using measures to prevent run-on and runoff pollution and properly disposing of wastes. Avoid paving in the wet season and reschedule paving when rain is in the forecast. Residue from saw-cutting shall be vacuumed for proper disposal. Refer to Erosion & Sediment Control Field Manual, 4th Edition (pages C-17 to C-18) or latest.
- Contaminated Soil and Water Management:** Inspections to identify contaminated soils should occur prior to construction and at regular intervals during construction. Remediating contaminated soil should occur promptly after identification and be specific to the contaminant identified, which may include hazardous waste removal. Refer to Erosion & Sediment Control Field Manual, 4th Edition (pages C-19 to C-20) or latest.
- Sanitary/Septic Water Management:** Temporary sanitary facilities should be located away from drainage paths, waterways, and traffic areas. Only licensed sanitary and septic waste haulers should be used. Secondary containment should be provided for all sanitary facilities. Refer to Erosion & Sediment Control Field Manual, 4th Edition (page C-21) or latest.
- Inspection & Maintenance:** Areas of material and equipment storage sites and temporary sanitary facilities must be inspected weekly. Problem areas shall be identified and appropriate additional and/or alternative control measures implemented immediately, within 24 hours of the problem being identified.

STANDARD EROSION CONTROL NOTES

- Sediment Control Management:**

Tracking Prevention & Clean Up: Activities shall be organized and measures taken as needed to prevent or minimize tracking of soil onto the public street system. A gravel or proprietary device construction entrance/exit is required for all sites. Clean up of tracked material shall be provided by means of a street sweeper prior to an approaching rain event, or at least once at the end of each workday that material is tracked, or, more frequently as determined by the County Inspector. Refer to Erosion & Sediment Control Field Manual, 4th Edition (pages B-31 to B-33) or latest.

Storm Drain Inlet and Catch Basin Inlet Protection: All inlets within the vicinity of the project and within the project limits shall be protected with gravel bags placed around inlets or other inlet protection. At locations where exposed soils are present, staked fiber roles or staked silt fences can be used. Inlet filters are not allowed due to clogging and subsequent flooding. Refer to Erosion & Sediment Control Field Manual, 4th Edition (pages B-49 to B-51) or latest.

Storm Water Runoff: No storm water runoff shall be allowed to drain in to the existing and/or proposed underground storm drain system or other above ground watercourses until appropriate erosion control measures are fully installed.

Dust Control: The contractor shall provide dust control in graded areas as required by providing wet suppression or chemical stabilization of exposed soils, providing for rapid clean up of sediments deposited on paved roads, furnishing construction road entrances and vehicle wash down areas, and limiting the amount of areas disturbed by clearing and earth moving operations by scheduling these activities in phases.


Stockpiling: Excavated soils shall not be placed in streets or on paved areas. Borrow and temporary stockpiles shall be protected with appropriate erosion control measures (tarps, straw bales, silt fences, ect.) to ensure silt does not leave the site or enter the storm drain system or neighboring watercourse.
- Erosion Control:** During the rainy season, all disturbed areas must include an effective combination of erosion and sediment control. It is required that temporary erosion control measures are applied to all disturbed soil areas prior to a rain event. During the non-rainy season, erosion control measures must be applied sufficient to control wind erosion at the site.
- Inspection & Maintenance:** Disturbed areas of the Project's site, locations where vehicles enter or exit the site, and all erosion and sediment controls that are identified as part of the Erosion Control Plans must be inspected by the Contractor before, during, and after storm events, and at least weekly during seasonal wet periods. Problem areas shall be identified and appropriate additional and/or alternative control measures implemented immediately, within 24 hours of the problem being identified.
- Project Completion:** Prior to project completion and signoff by the County Inspector, all disturbed areas shall be reseeded, planted, or landscaped to minimize the potential for erosion on the subject site.
- It shall be the Owner's/Contractor's responsibility to maintain control of the entire construction operation and to keep the entire site in compliance with the erosion control plan.
- Erosion and sediment control best management practices shall be operable year round or until vegetation is fully established on landscaped surfaces.

Project Information

PROJECT NUMBER:

PROJECT ADDRESS:
40 W SUMMIT DR,
EMERALD HILLS, CA 94062

DRAWN FOR:
BOB JOHNSTON
40 W SUMMIT DR, EMERALD
HILLS, CA 94062

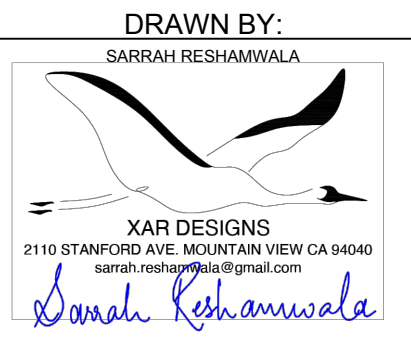

FOR OFFICE USE ONLY:

SCALE AT ARCH D:

REV	DATE	ISSUE
1	09/12/2024	
2		

EROSION CONTROL

40 W SUMMIT DR.
INTERIOR REMODEL & ADDITION

C-02



BMP-1

LAUREN WINGERT

5049 SUTHERLAND DR
CONCORD, CA 94521

T. 925.330.3731

lauren@wingertengineering.com



SUMMIT REMODEL & ADDITION

40 W SUMMIT
EMERALD HILLS, CA


Rev# Date By Issue

10/22/2024	LW	PERMIT SET
△		

UPPER FLOOR & LOW
ROOF FRAMING PLAN

S2.1


LEGEND

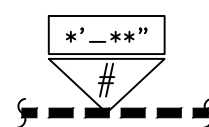

- DENOTES SHEAR WALL LENGTH, AND *#* DENOTES EDGE NAILING SPACING AND SHEAR WALL TYPE. SEE TYPICAL DETAILS ON S1.0 FOR SHEAR WALL SCHEDULE.




SHEAR WALL HOLDOWN, #### DENOTES HOLDOWN TYPE. SEE TYPICAL DETAILS ON S1.0 FOR INFO AND MIN. END POST SIZE

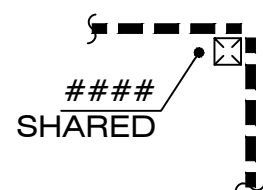

SHAREDSHEAR WALL HOLDOWN, #### DENOTES HOLDOWN TYPE. BOTH ORTHOGONAL WALLS SHALL BE NAILED TO THE SAME END POST WITH ONE HOLDOWN PER PLAN. SEE TYPICAL DETAILS ON S1.0 FOR INFO AND MIN. END POST SIZE




(N) CONCRETE FOUNDATION

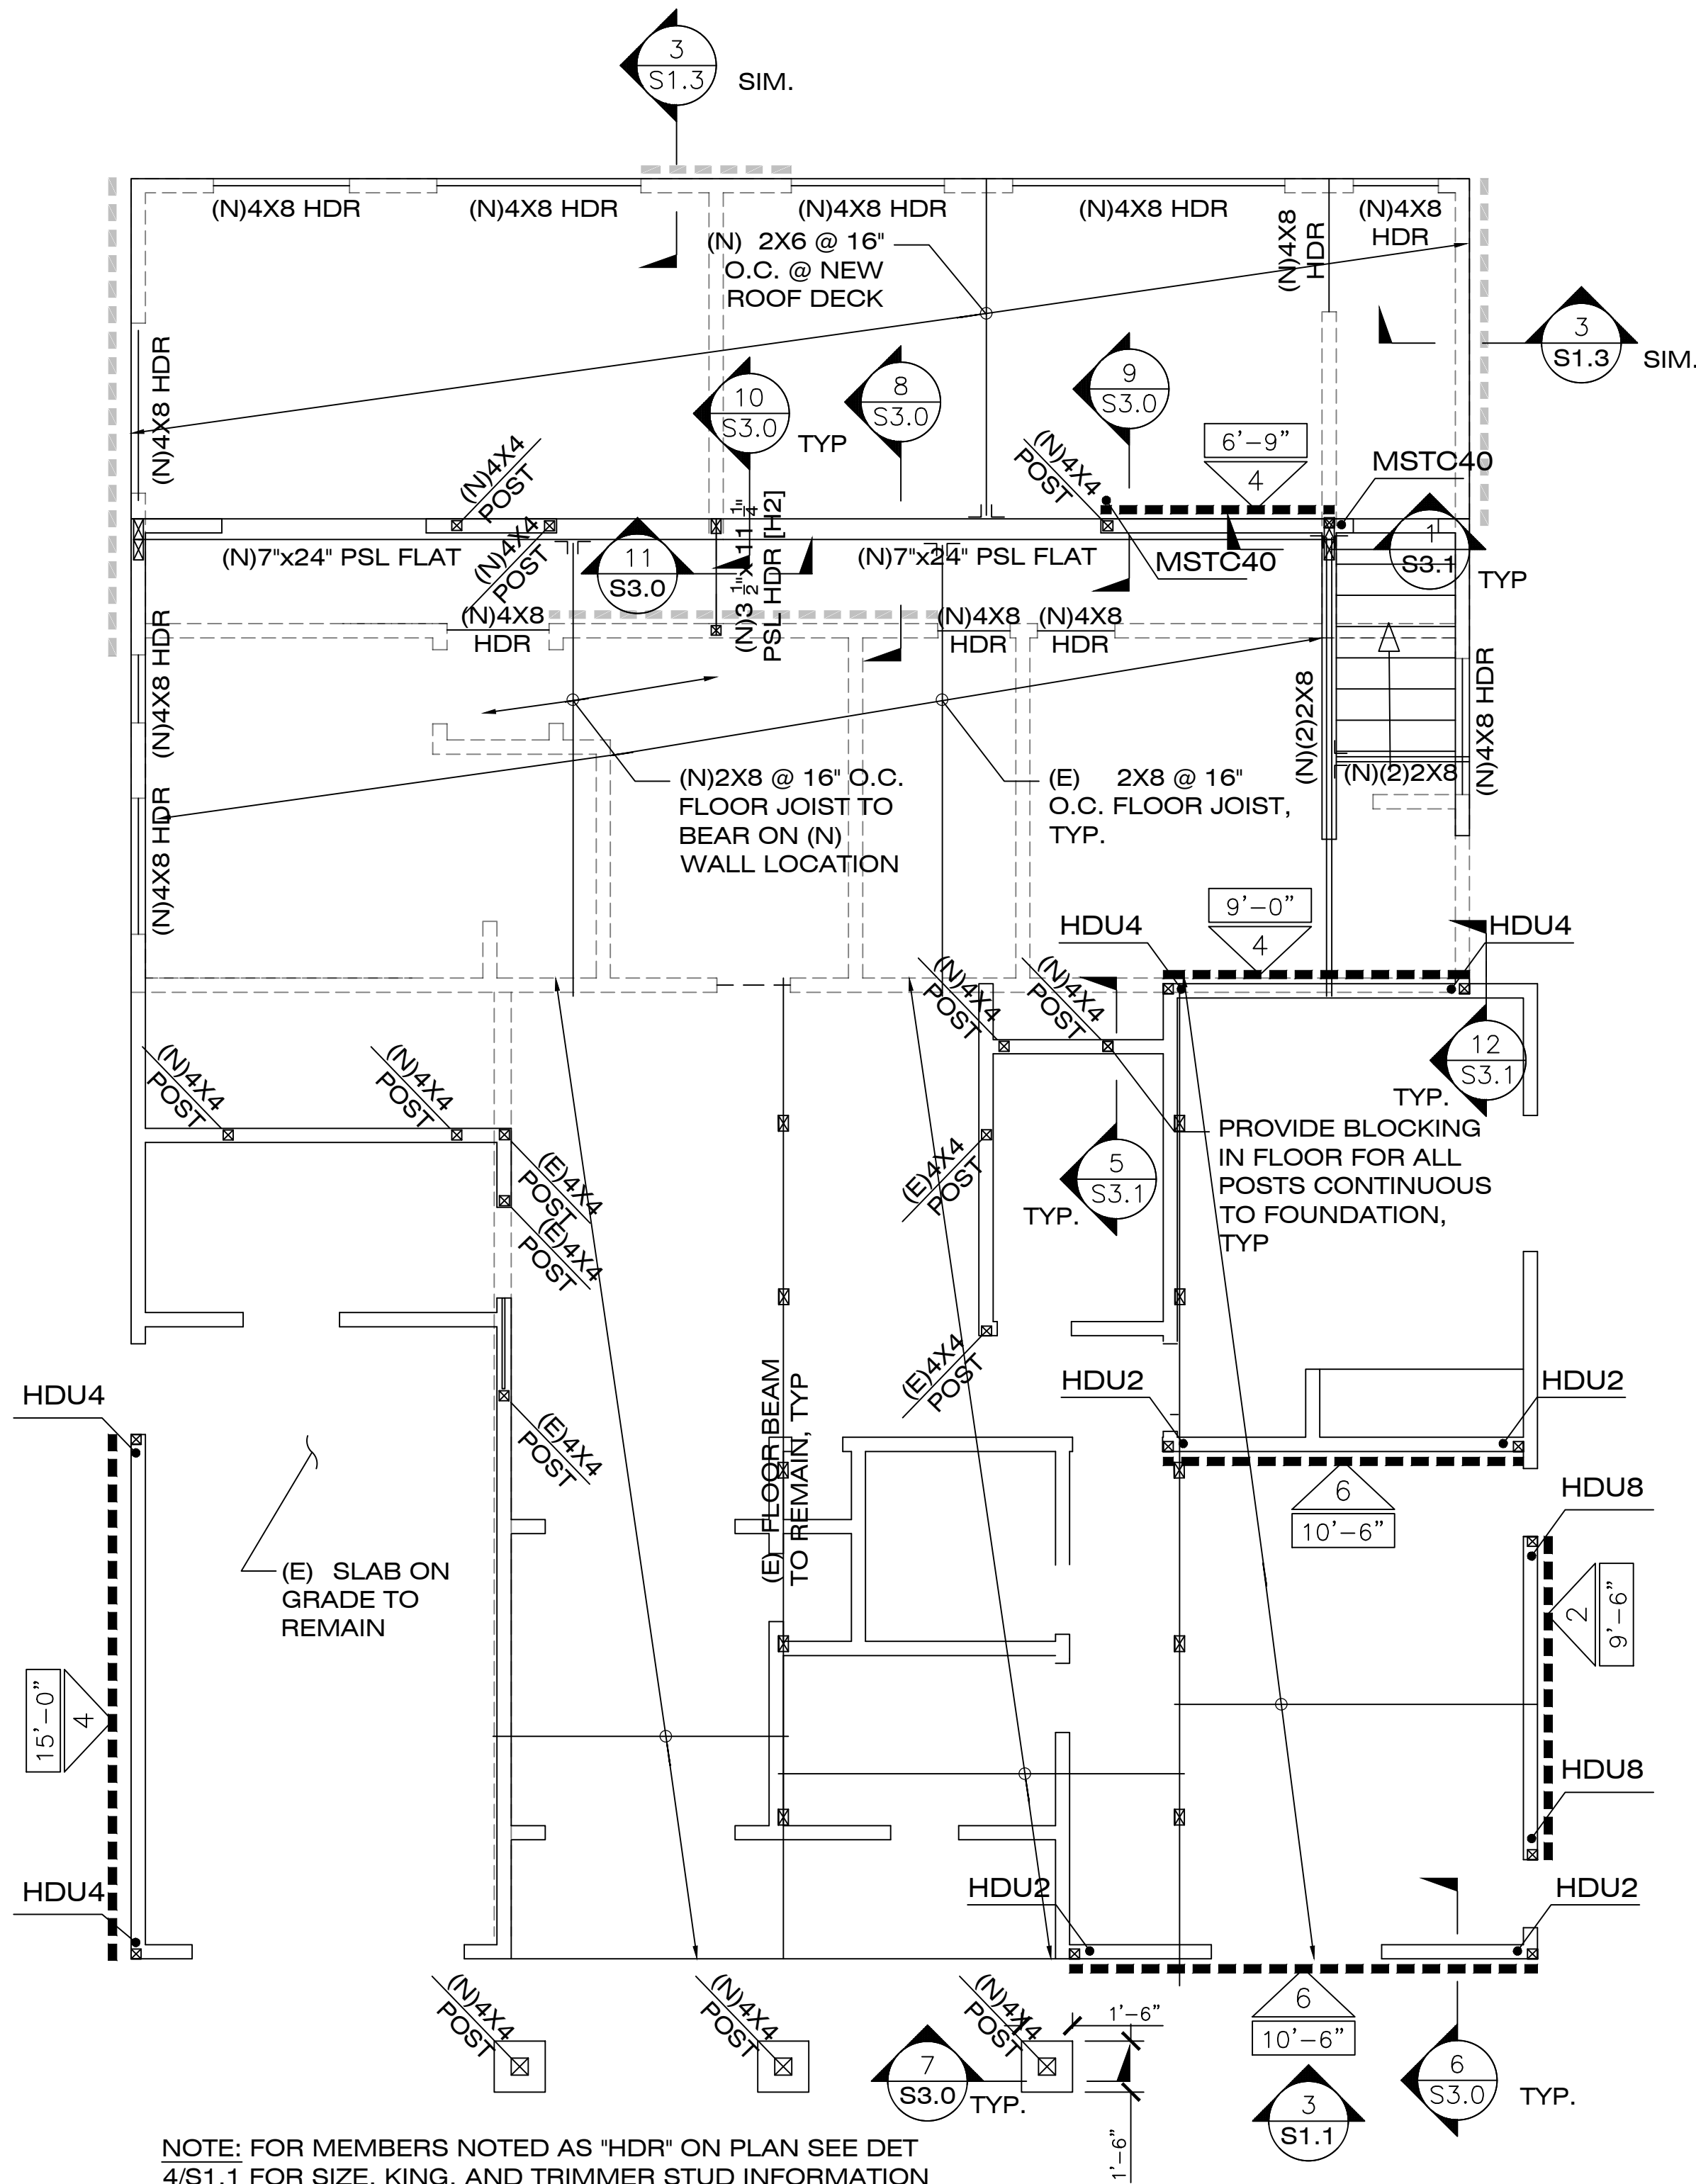

1
-

MAIN LEVEL FRAMING PLAN

SCALE: 1/4" = 1'-0"

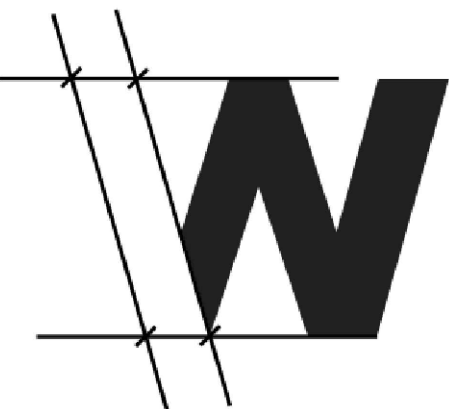

**WINGERT
ENGINEERING** Residential
Design
Services

LAUREN WINGERT

5049 SUTHERLAND DR
CONCORD, CA 94521

T. 925.330.3731

lauren@wingertengineering.com



SUMMIT REMODEL & ADDITION




40 W SUMMIT
EMERALD HILLS, CA

Rev# Date By Issue

	10/22/2024	LW	PERMIT SET
Δ			

DETAILS I

S3.0

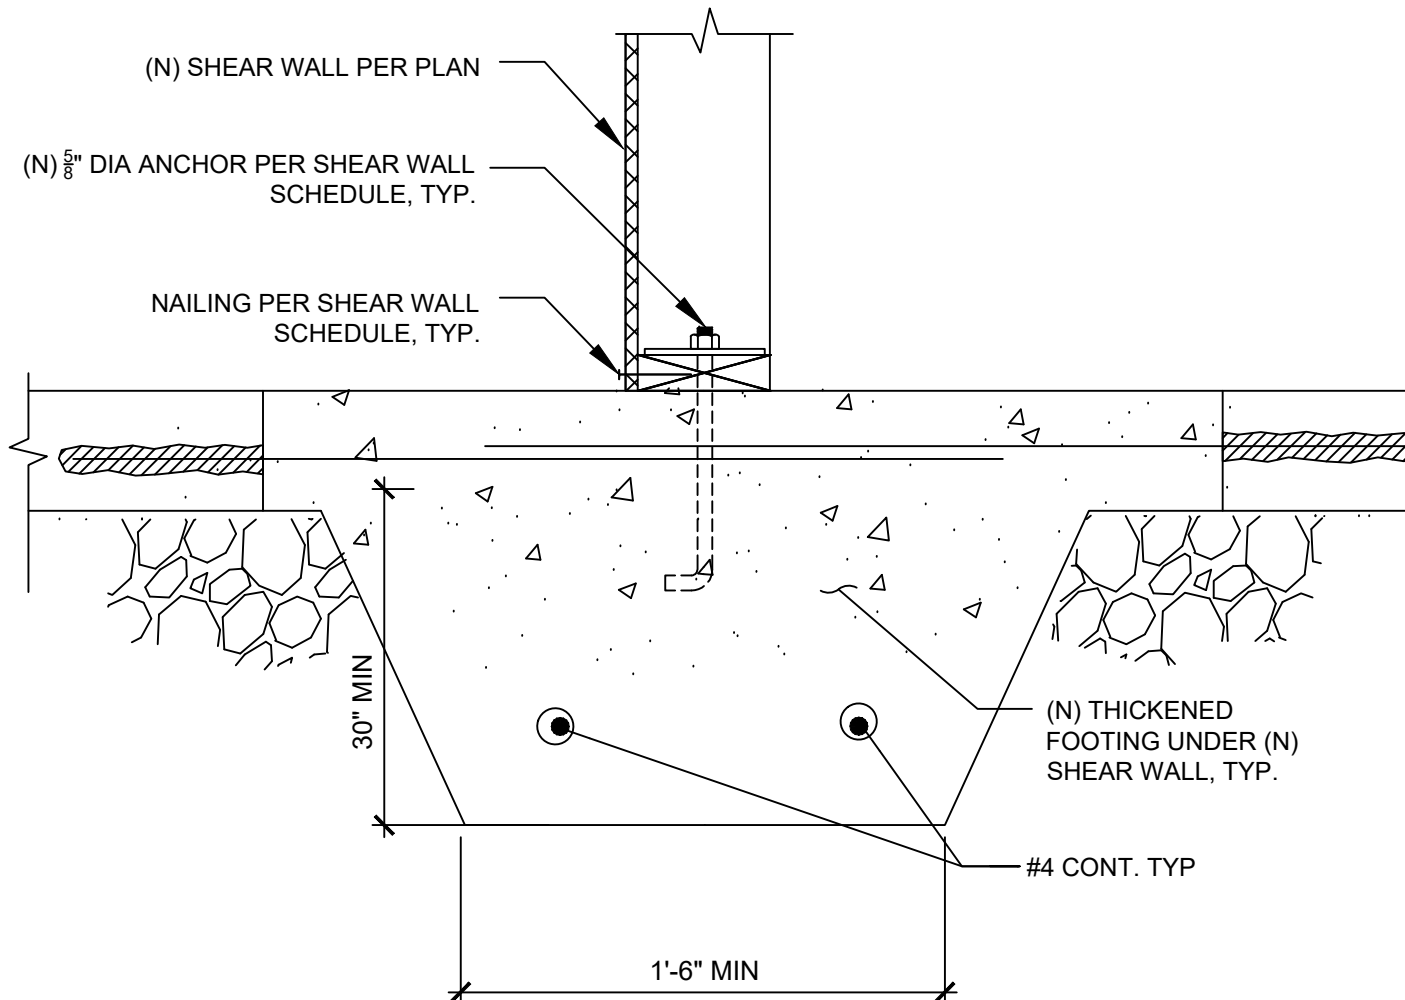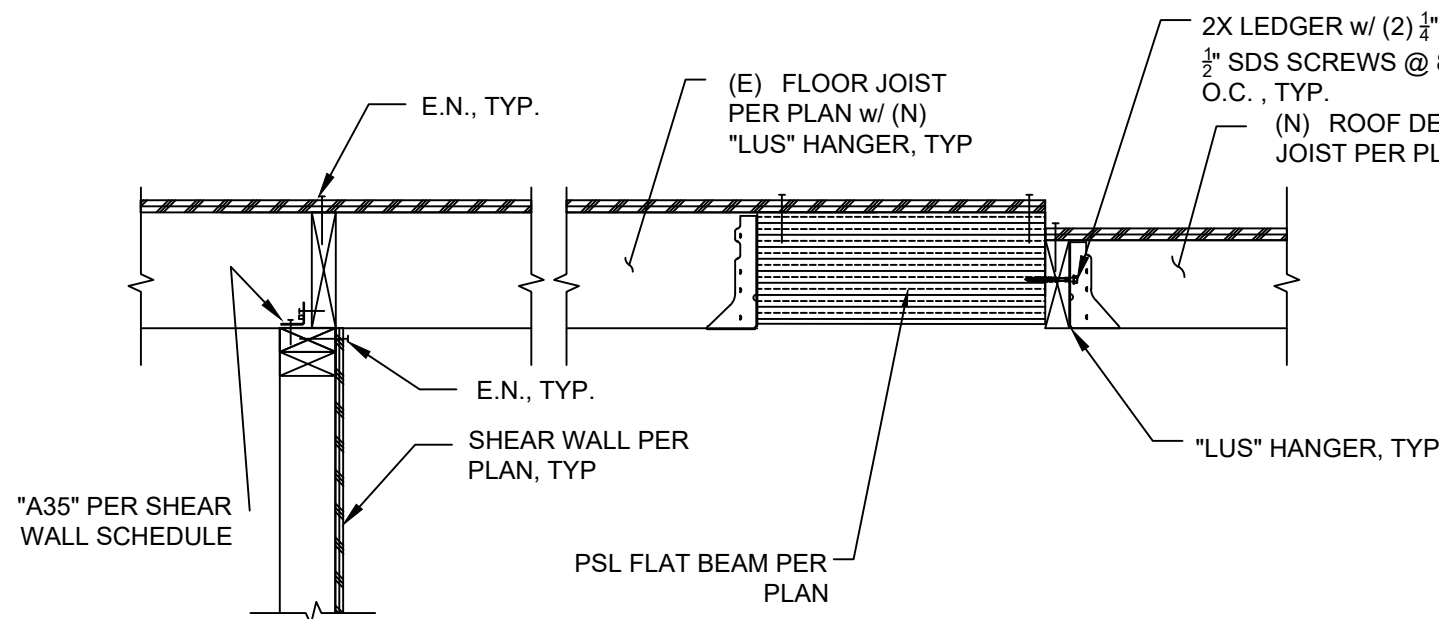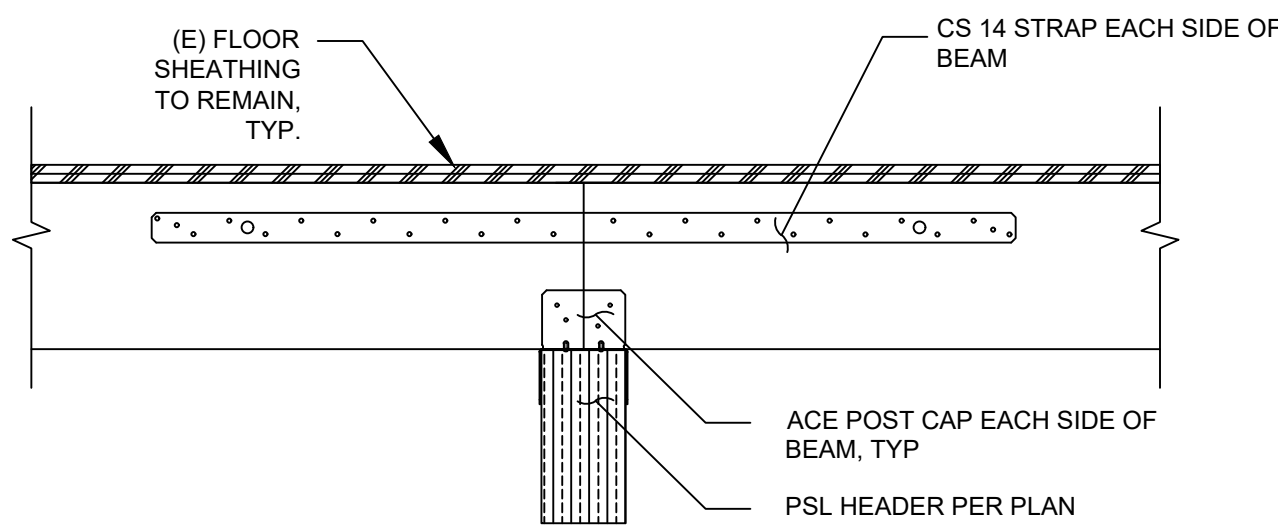

11 DETAIL





SCALE: 1-1/2"=1'-0"

8 DETAIL

SCALE: 1"=1'-0"

3 (N) SHEAR WALL TO (E) SLAB

SCALE: 1-1/2"=1'-0"

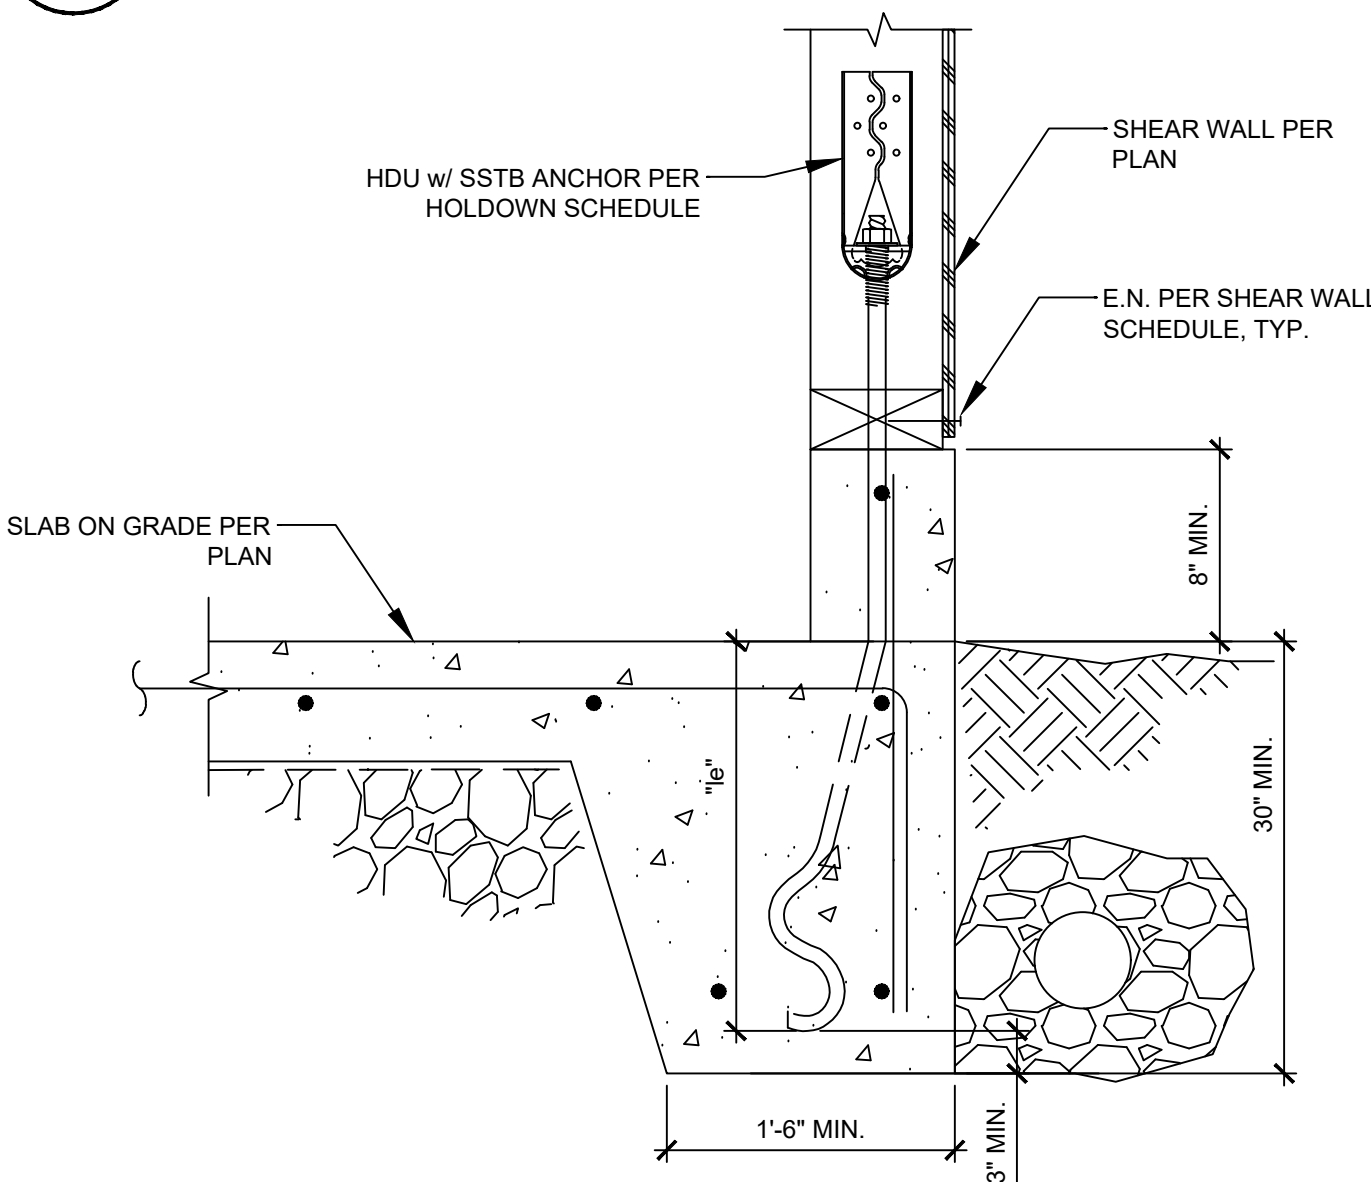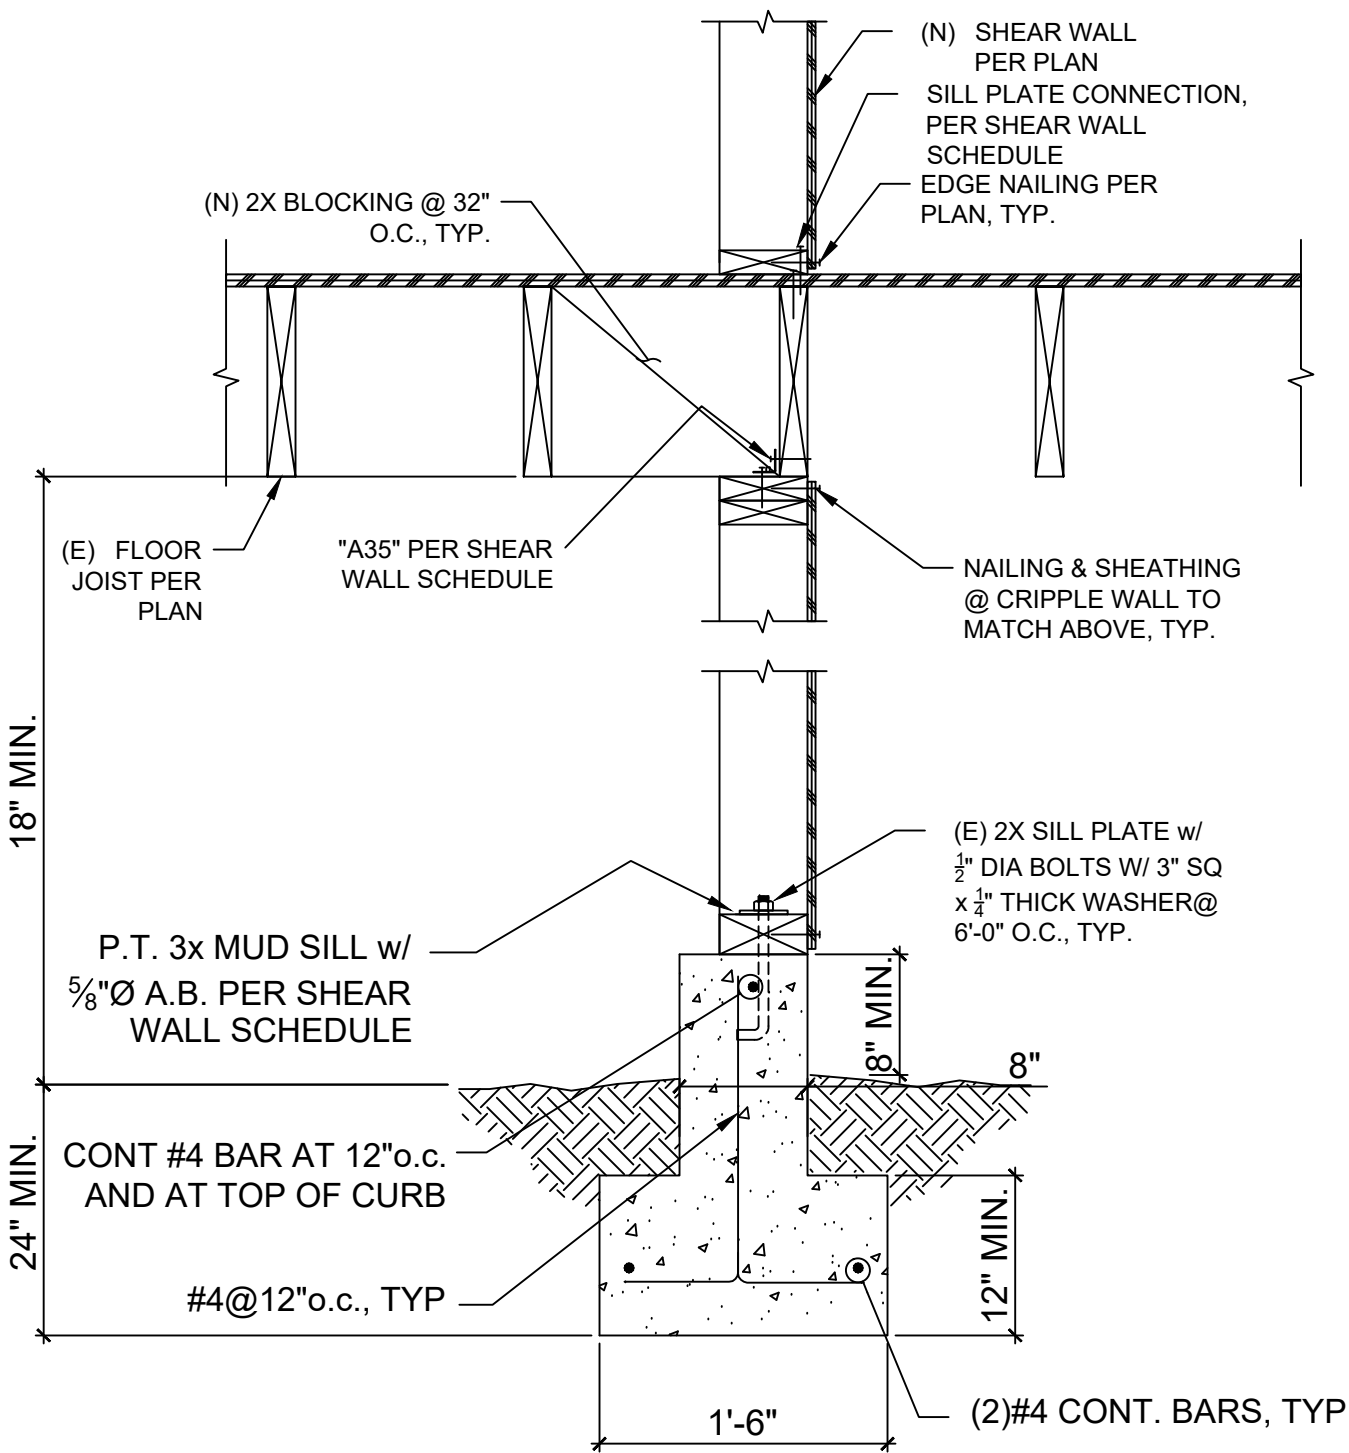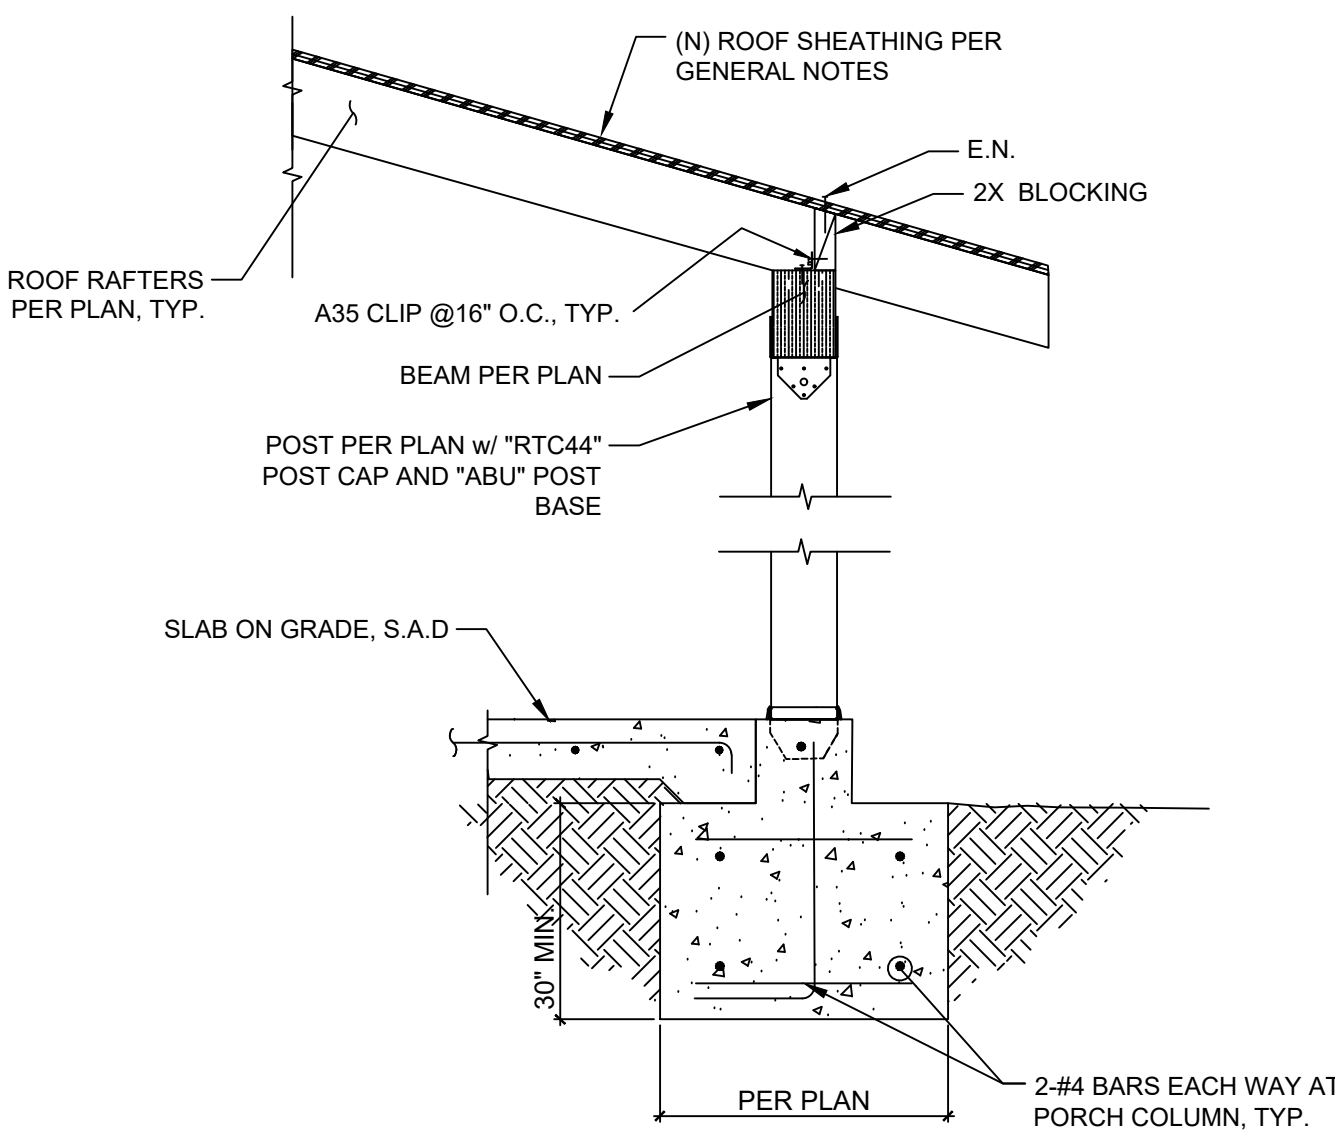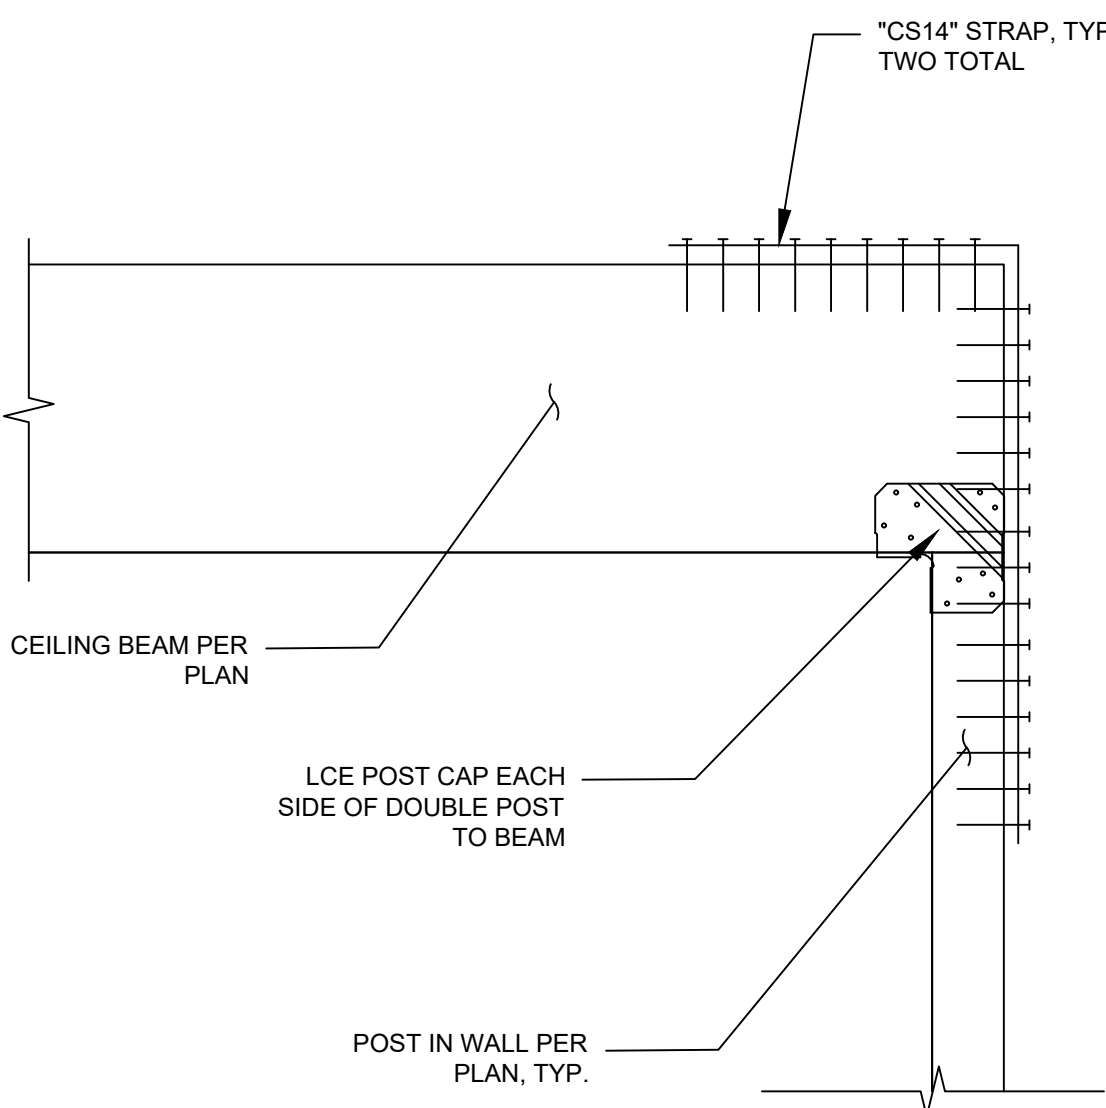

10 DETAIL

SCALE: 1-1/2"=1'-0"

7 PORCH DETAIL





SCALE: 3/4"=1'-0"

5 DETAIL

SCALE: 1"=1'-0"

2 DETAIL

SCALE: 1-1/2"=1'-0"

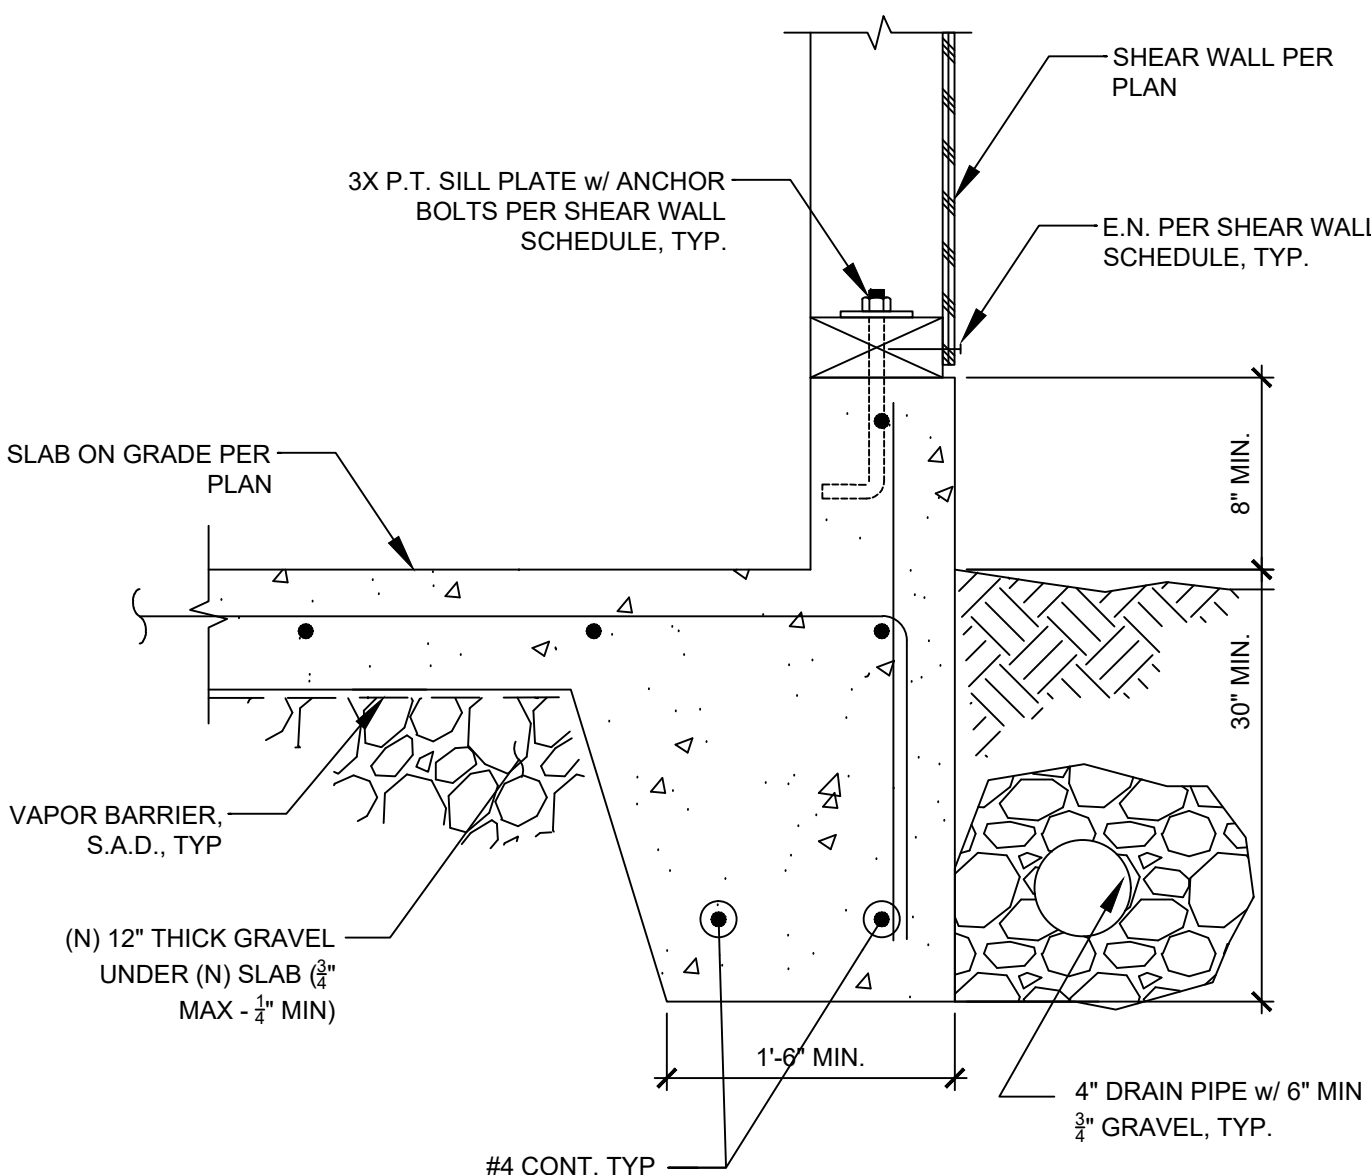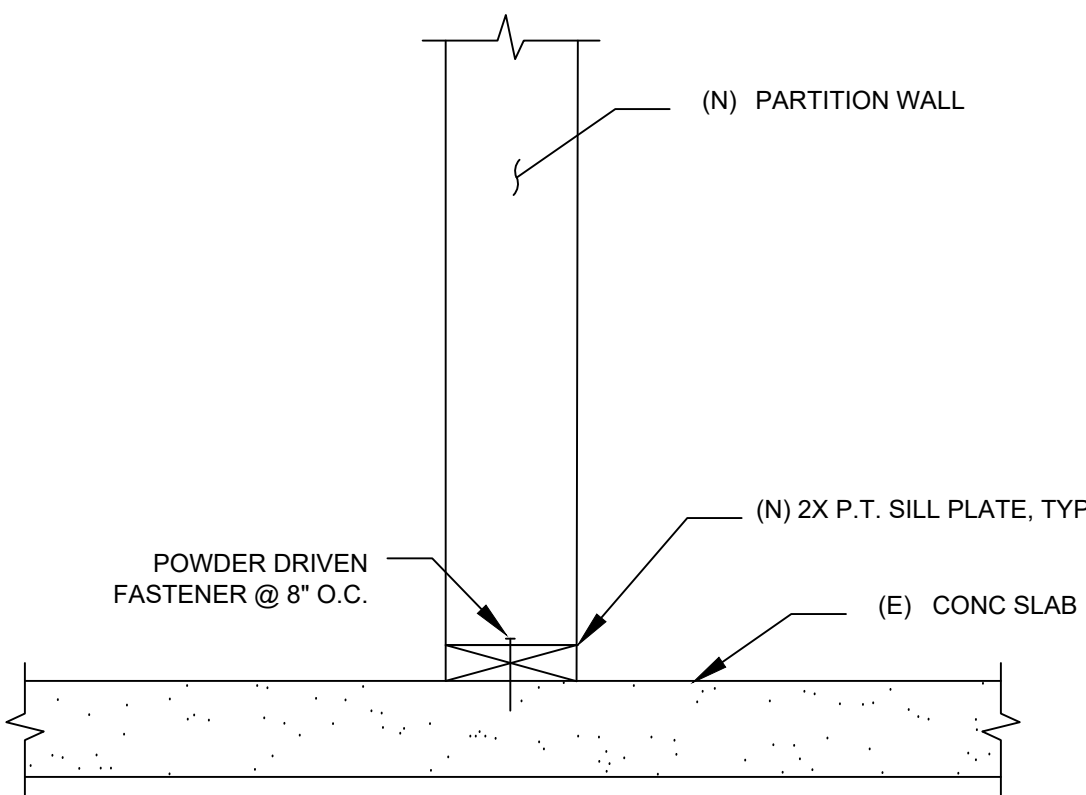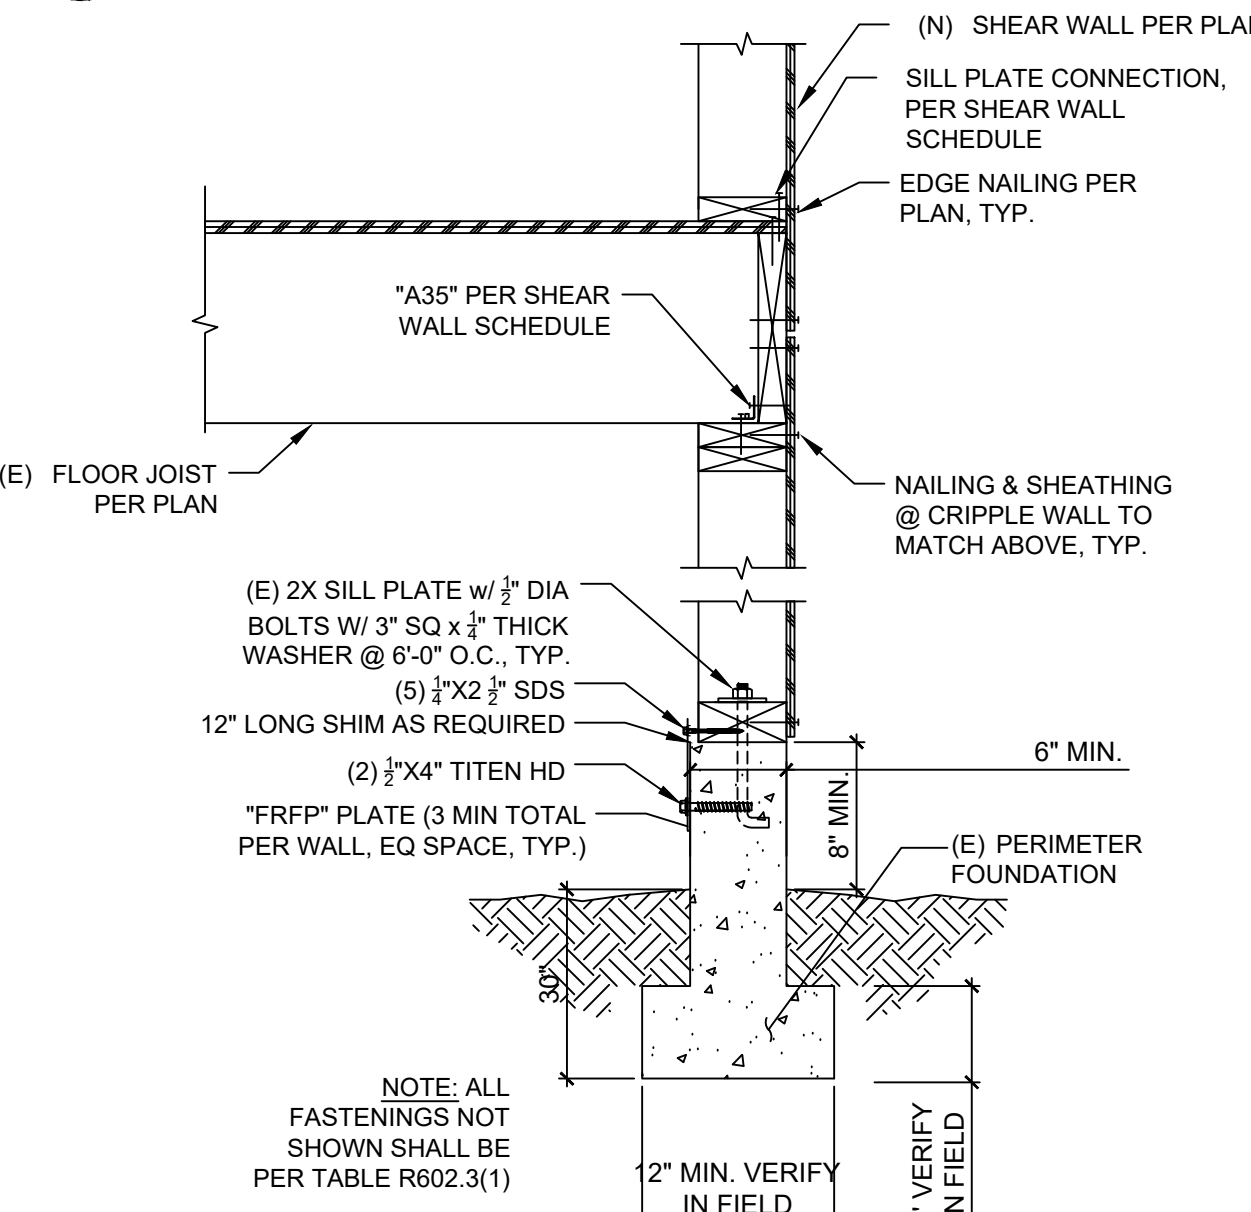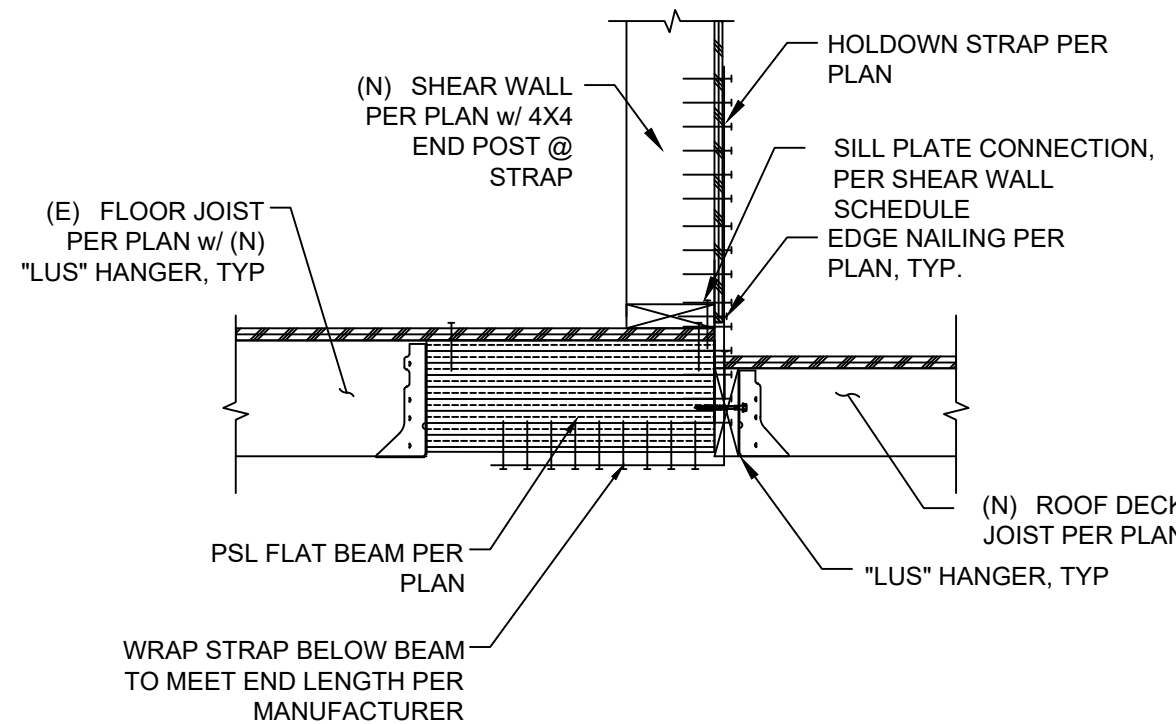

9 DETAIL

SCALE: 1"=1'-0"

6 DETAIL

SCALE: 1"=1'-0"


4 PARTITION WALL SILL PLATE

SCALE: 1-1/2"=1'-0"


DETAIL

1 DETAIL


SCALE: 1-1/2"=1'-0"

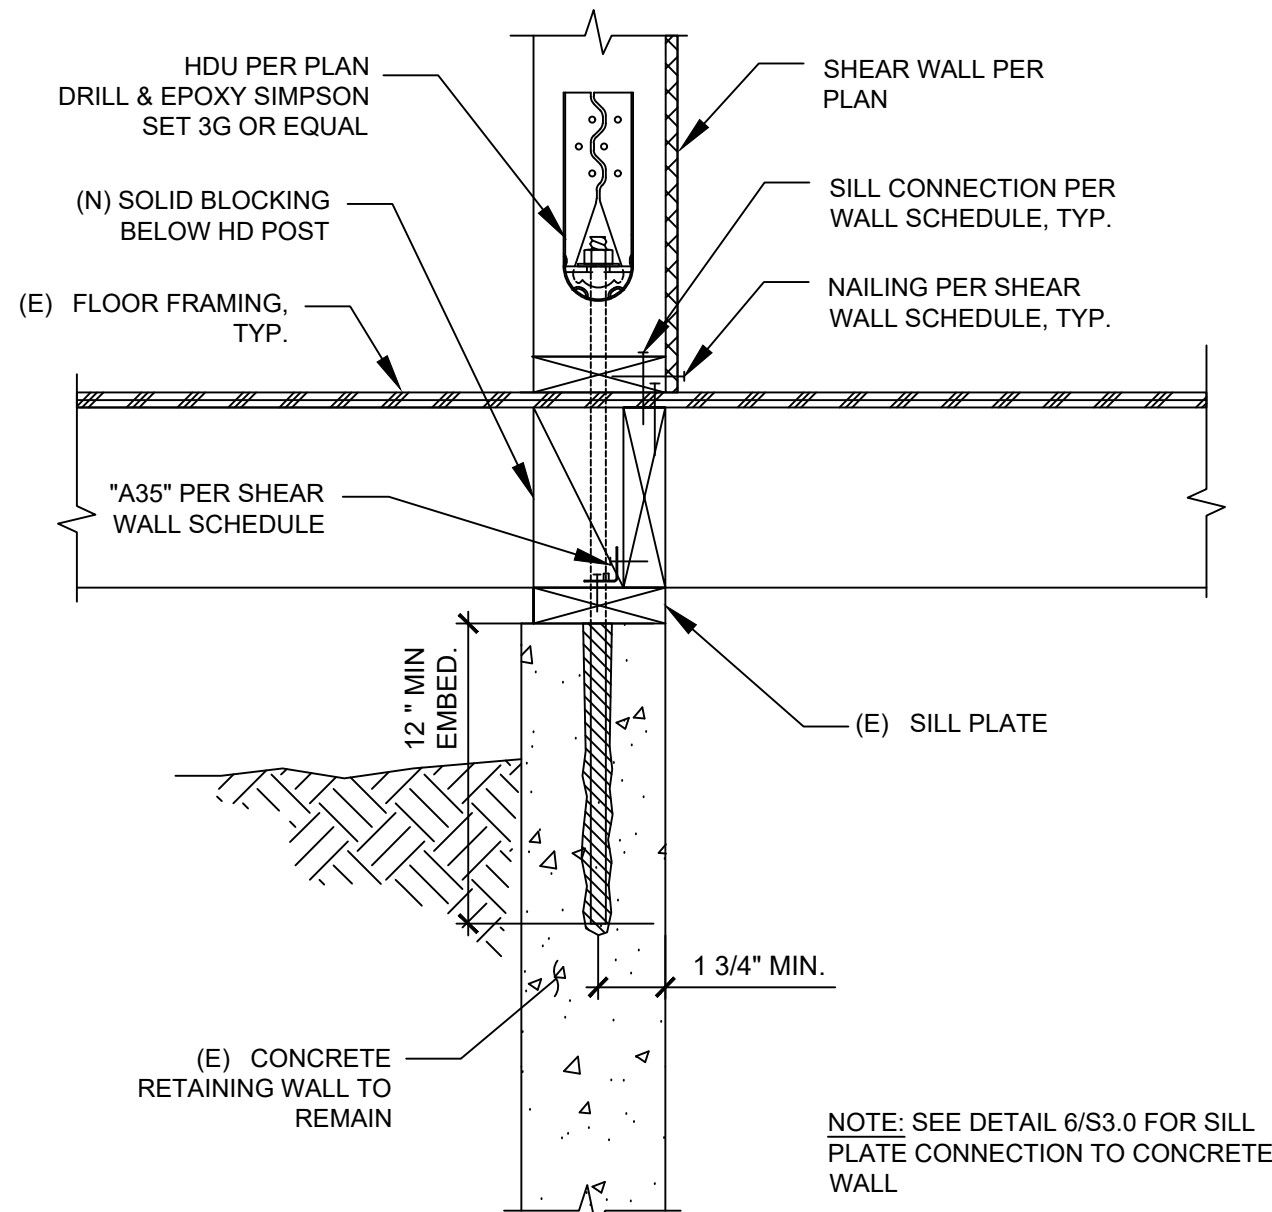


12 DETAIL
SCALE: 1-1/2"=1'-0"

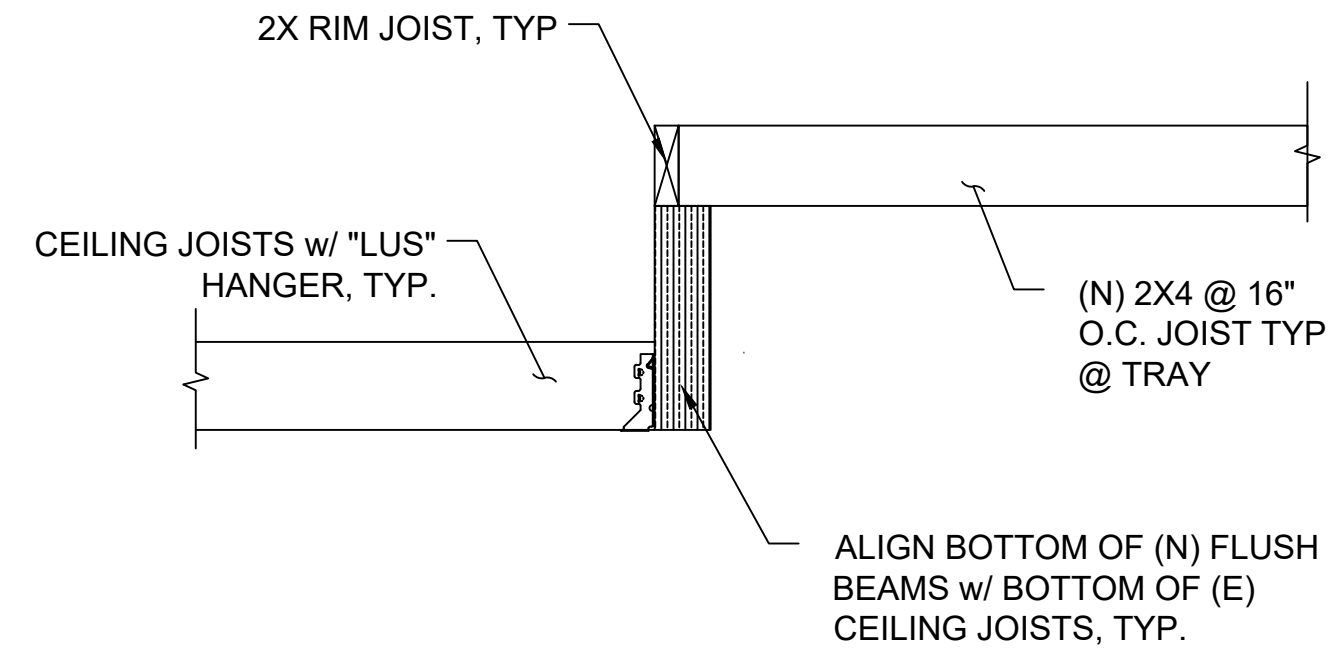


9 DETAIL
SCALE: 1"=1'-0"

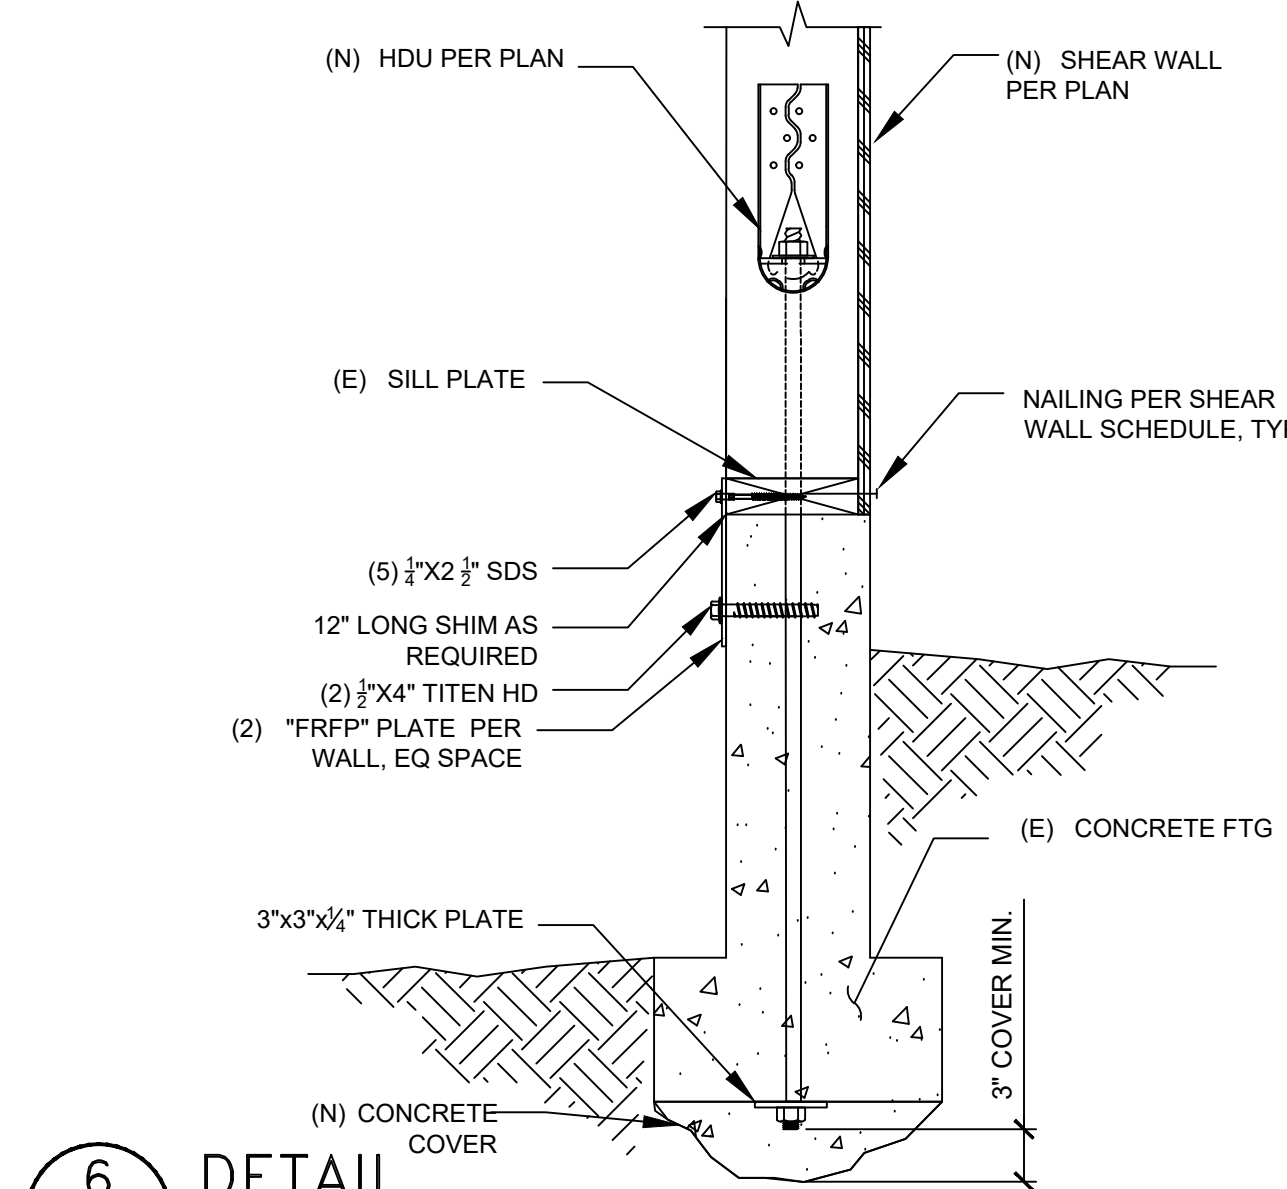


6 DETAIL
SCALE: 1-1/2"=1'-0"

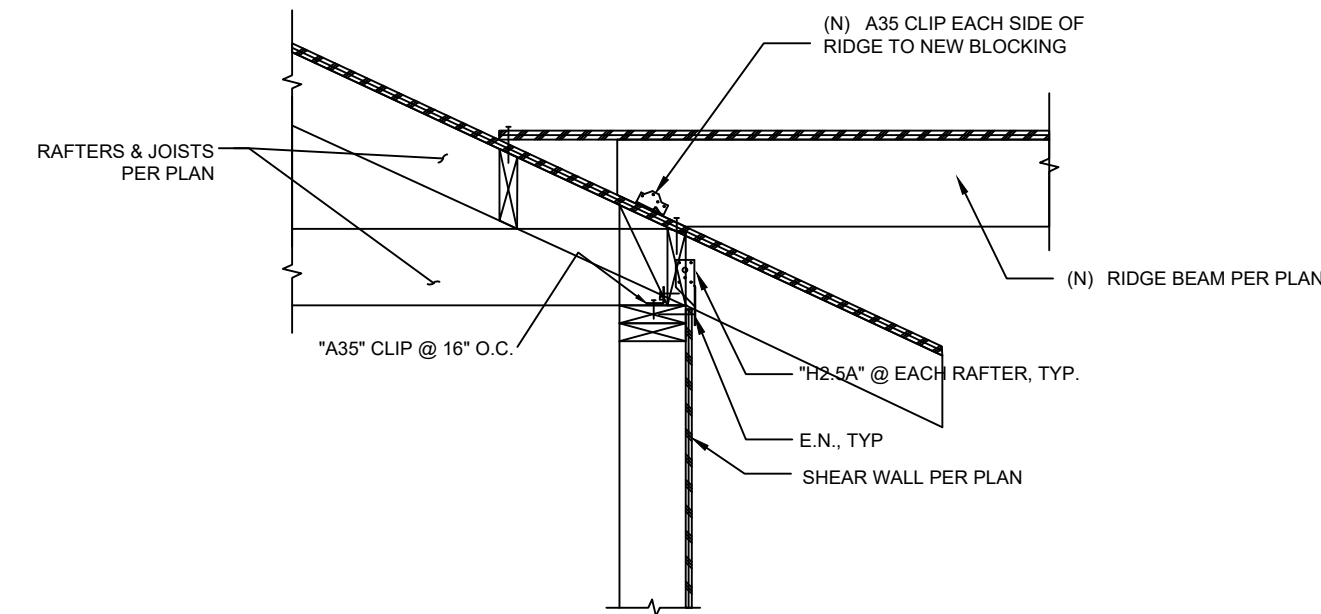


3 DETAIL
SCALE: 3/4"=1'-0"

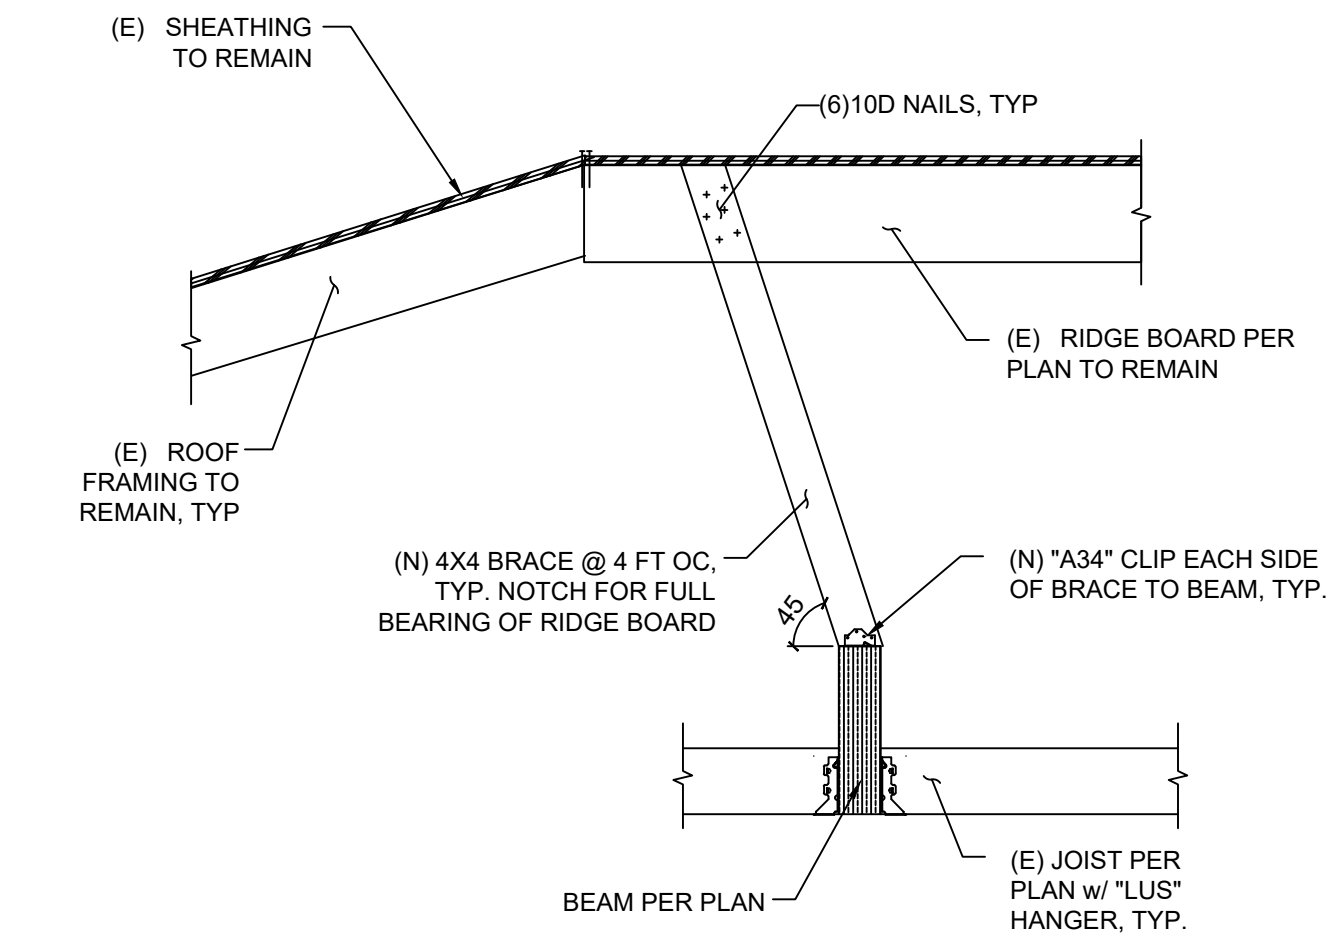


11 DETAIL
SCALE: 3/4"=1'-0"

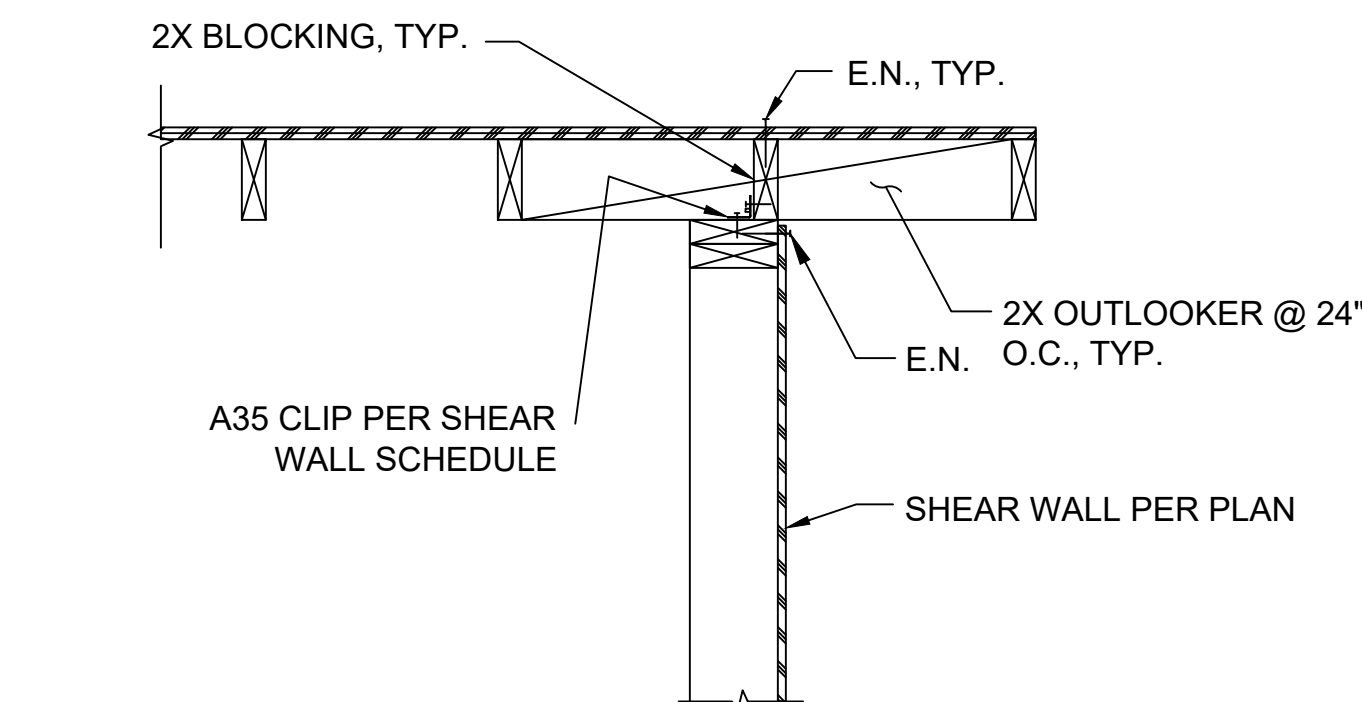


8 DETAIL
SCALE: 1"=1'-0"

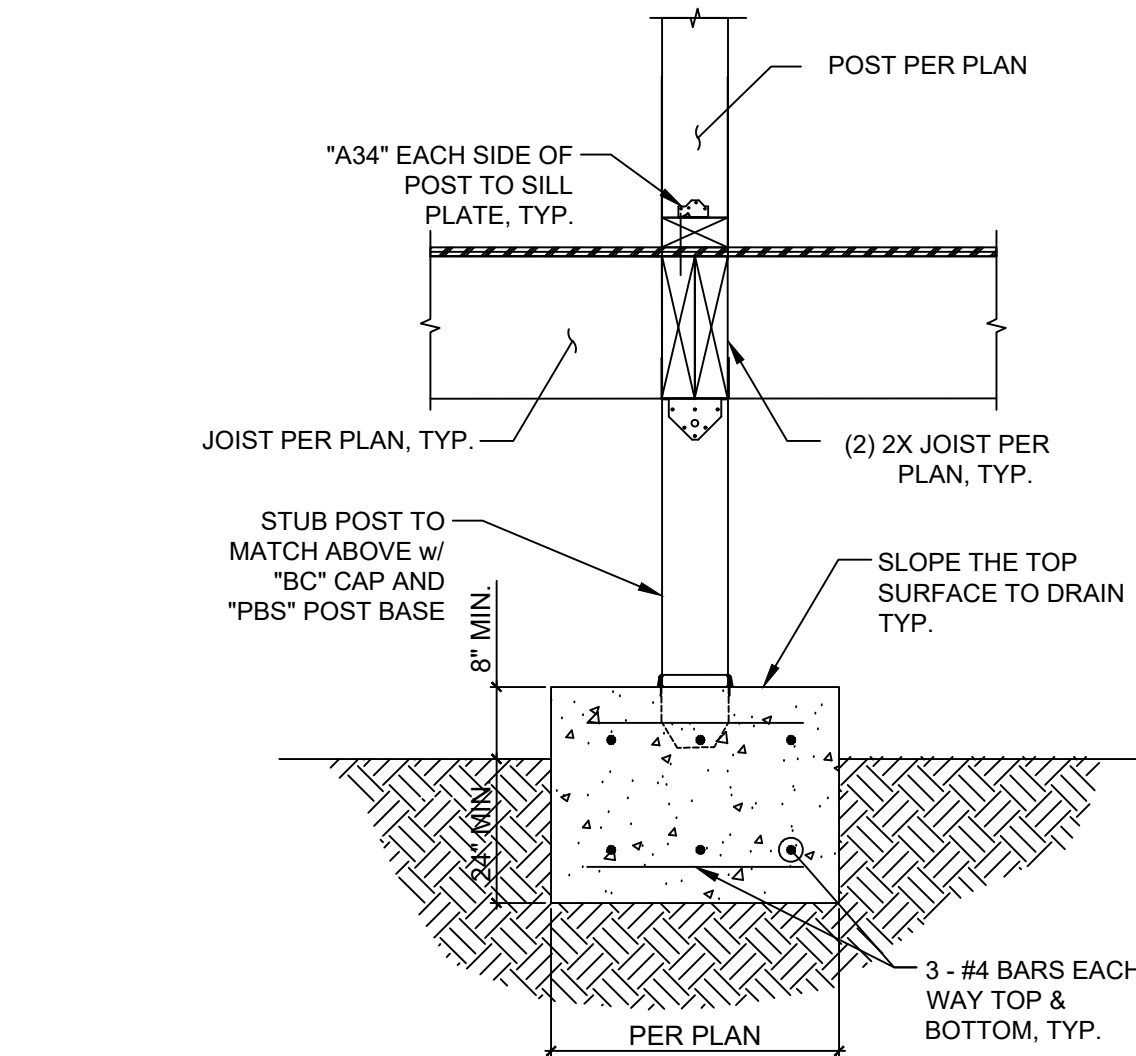


5 DETAIL
SCALE: 3/4"=1'-0"

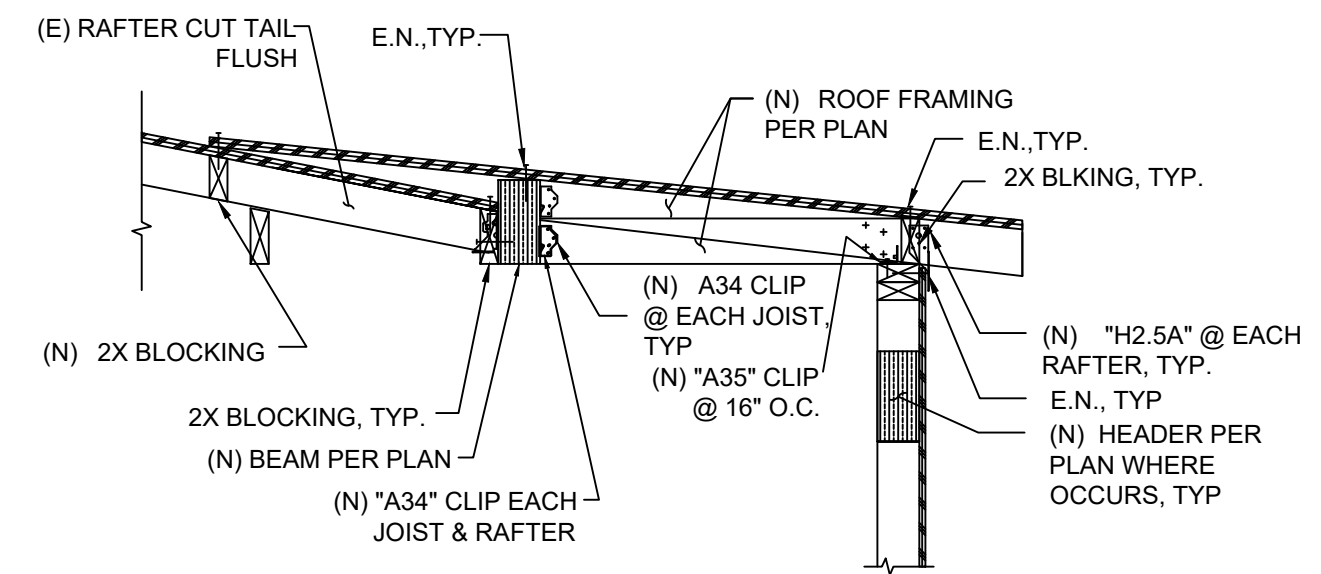


2 DETAIL
SCALE: 3/4"=1'-0"

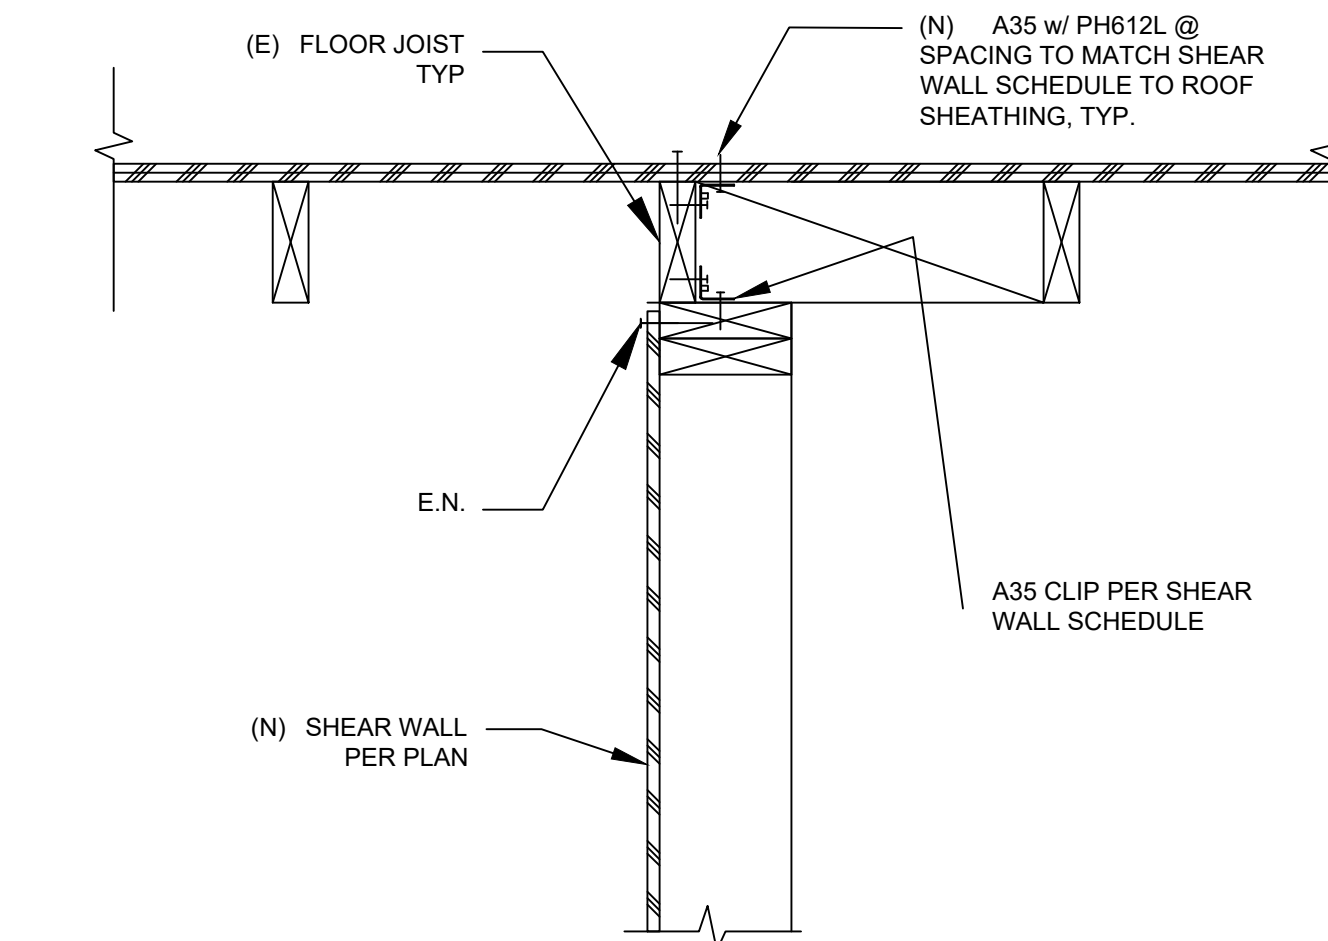


10 DETAIL
SCALE: 1-1/2"=1'-0"

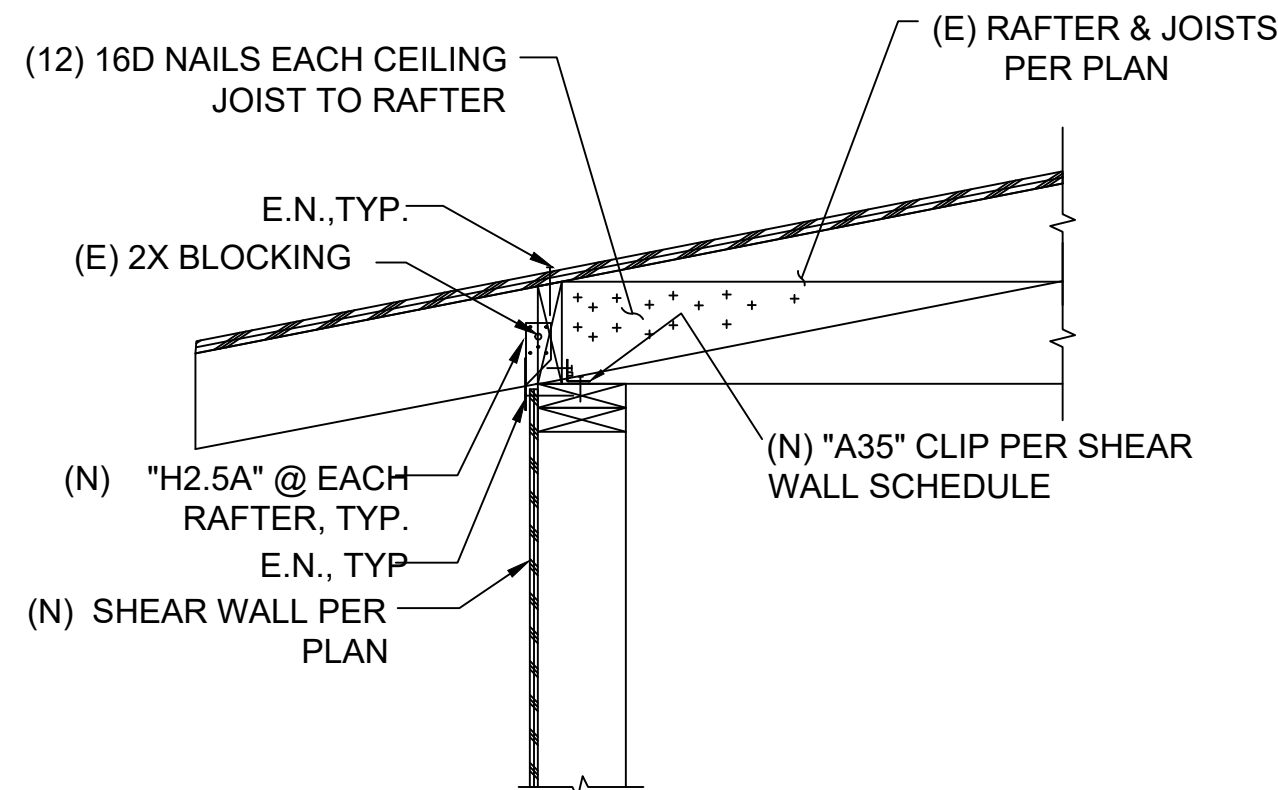


7 DETAIL
SCALE: 1"=1'-0"

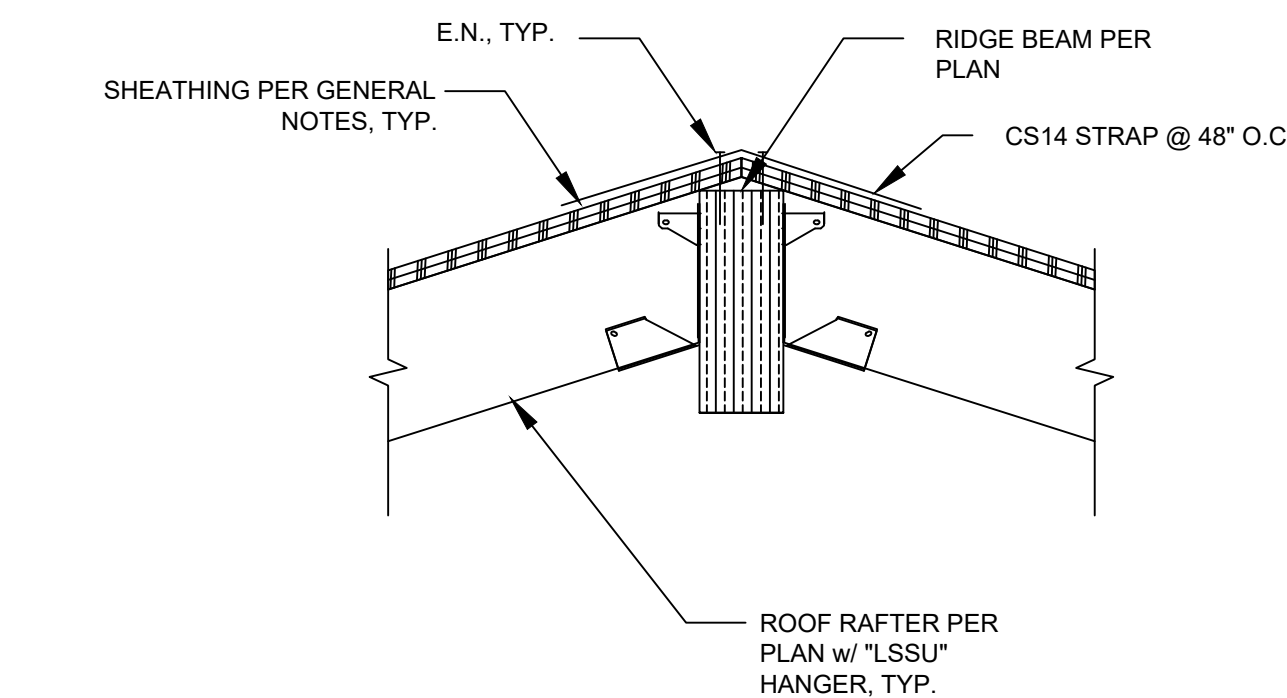

4 DETAIL
SCALE: 1-1/2"=1'-0"

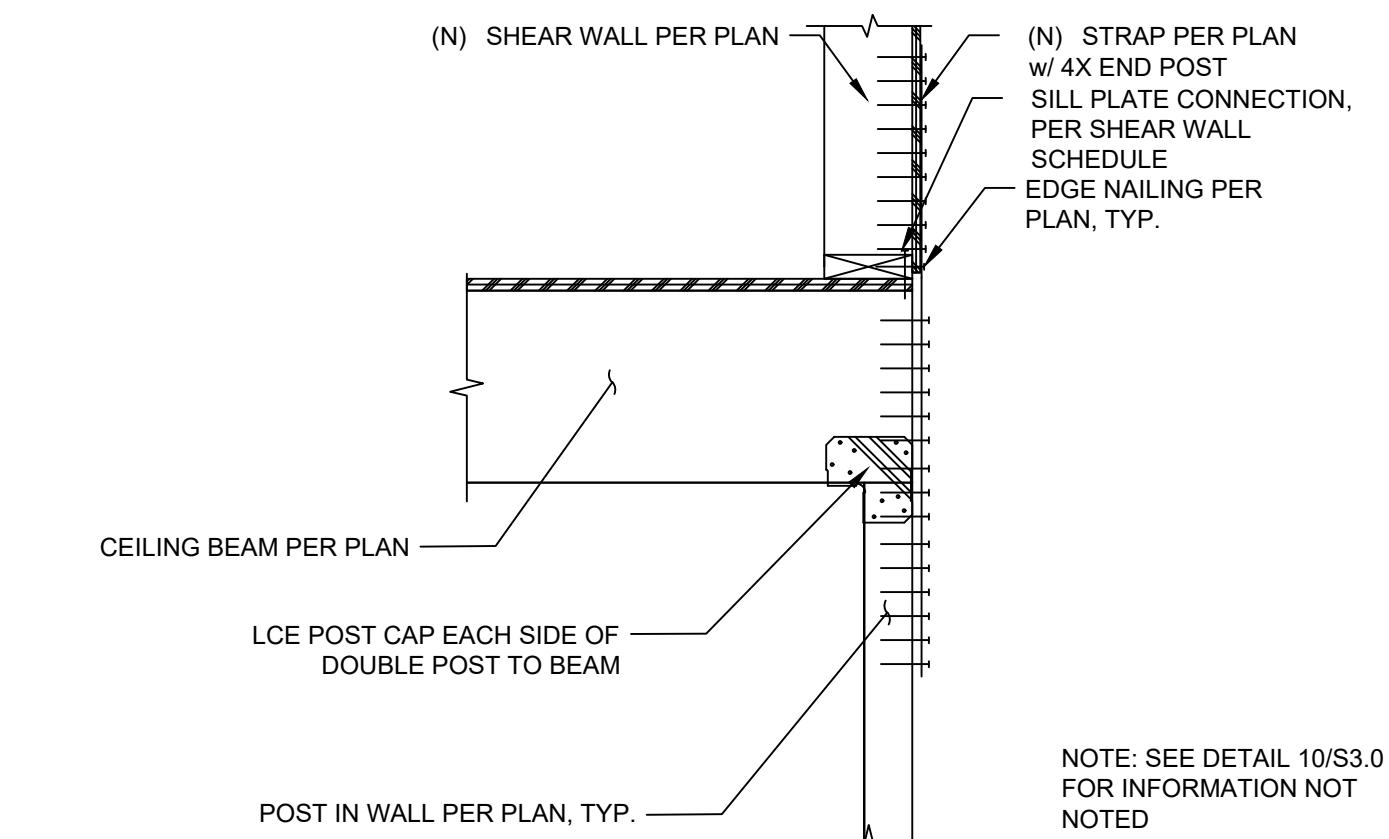

1 DETAIL
SCALE: 1"=1'-0"

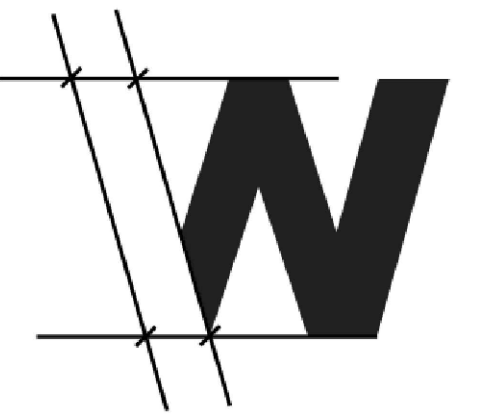

**WINGERT
ENGINEERING** Residential Design Services

LAUREN WINGERT
5049 SUTHERLAND DR
CONCORD, CA 94521

T. 925.330.3731

lauren@wingertengineering.com



SUMMIT REMODEL & ADDITION

40 W SUMMIT
EMERALD HILLS, CA

Rev#	Date	By	Issue
10/22/2024	LM	PERMIT SET	
Δ			

DETAILS II

S3.1