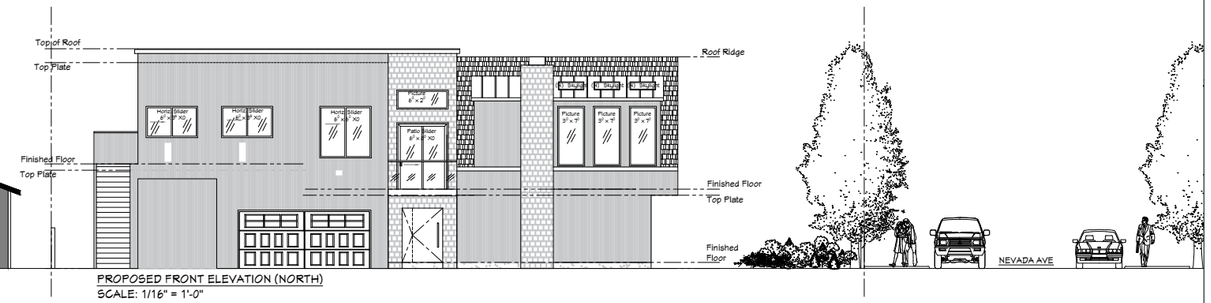

PROPOSED FRONT ELEVATION (NORTH)
SCALE: 1/16" = 1'-0"

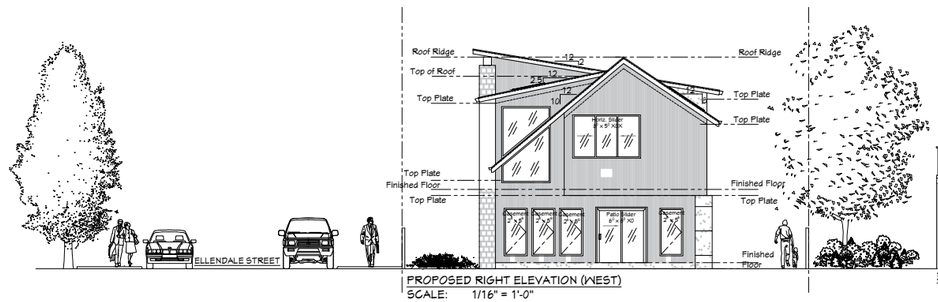

PROPOSED RIGHT ELEVATION (WEST)
SCALE: 1/16" = 1'-0"

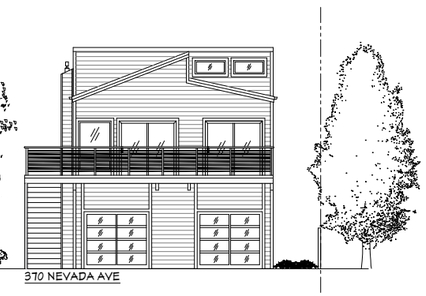

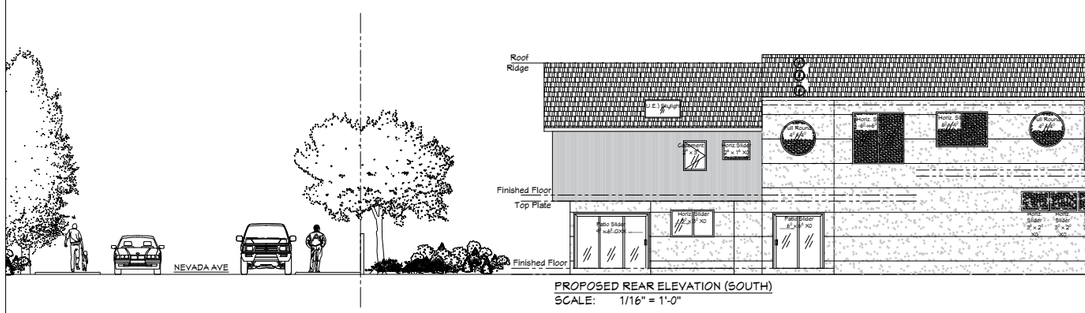

PROPOSED REAR ELEVATION (SOUTH)
SCALE: 1/16" = 1'-0"

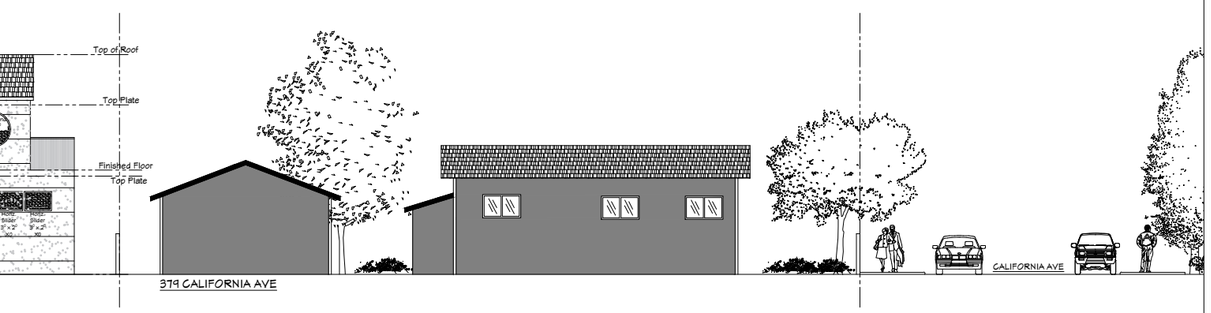

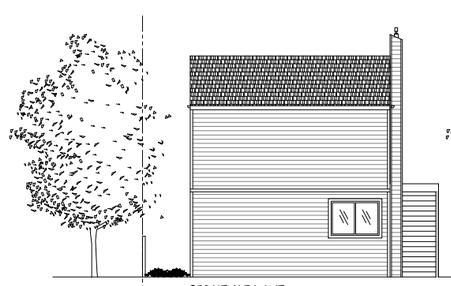

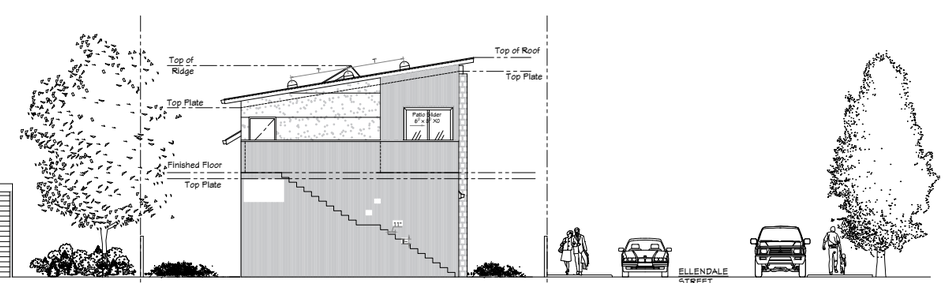

PROPOSED LEFT ELEVATION (EAST)
SCALE: 1/16" = 1'-0"

TISDALE DESIGN
PO BOX 324
PACIFICA, CA 94044
415.871.6361

HOFFMEN RESIDENCE ADDITION + REMODEL
120 ELLENDALE ST,
MOSS BEACH,
CA 94038, USA
APN # 037-117-140

REV	DATE

DEMONSTRATION ON SCALE

DATE: 07/01/25

SCALE: $\frac{1}{16}$"=1'-0"

DRAWN BY:

SHEET NUMBER: D-1