FRONT RENDERING

REAR RENDERING

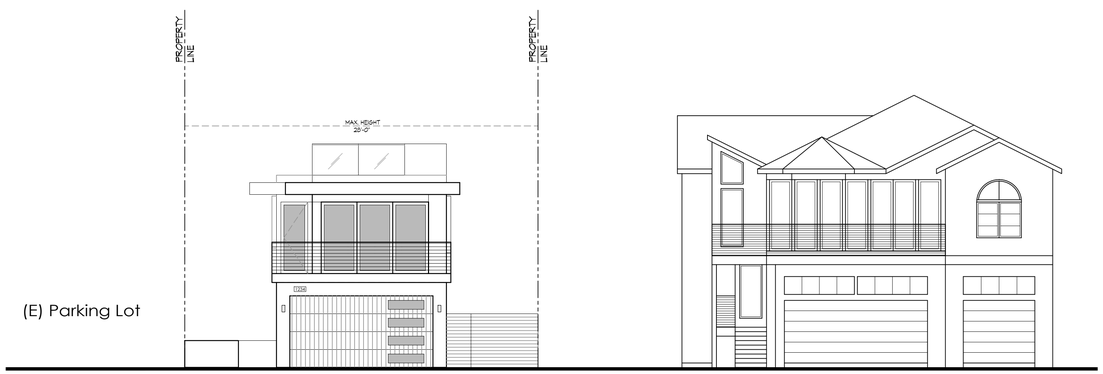

FRONT ELEVATION (SOUTHEAST) 1/8"=1'-0"

171 Coronado Ave.

0 3' 6' 12'

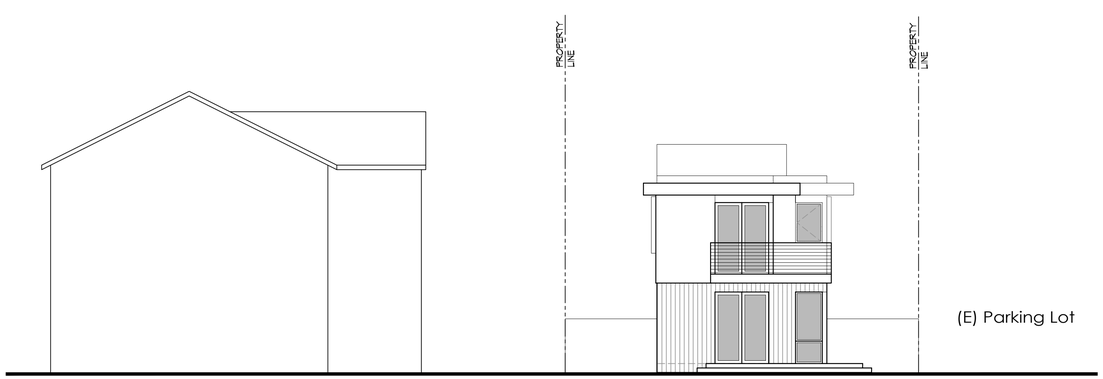

171 Coronado Ave.

REAR ELEVATION (NORTHWEST) 1/8"=1'-0"

REAR RENDERING

Kellond Architects

14510 Big Basin Way, #205
Saratoga, California 95070

408.741.0600 ph.
408.741.0610 fax

www.kellondarchitects.com

©ALL DRAWINGS AND WRITTEN MATERIAL HEREIN CONSTITUTE THE ORIGINAL AND UNPUBLISHED WORK OF THE ARCHITECT, WHICH MAY NOT BE DUPLICATED, USED, OR DISCLOSED WITHOUT THE WRITTEN CONSENT OF THE ARCHITECT.

PROJECT

New Residence
APN: 048-013-590
Coronado Ave.
Half Moon Bay, CA 94019

SHEET TITLE

DEMONSTRATION OF SCALE

REVISIONS

No.	Date	Notes

PROJECT #: 2023.02

DATE: JAN 2026

SHEET #: SD-3.3