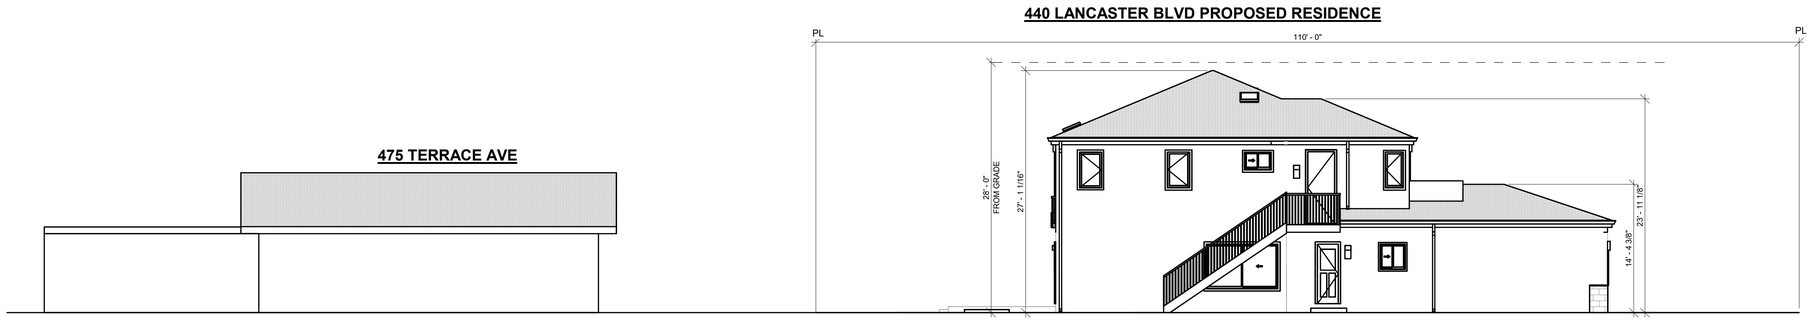

1 DOS DEMONSTRATION OF SCALE NORTH ELEVATION

SCALE: 1/8" = 1'-0"

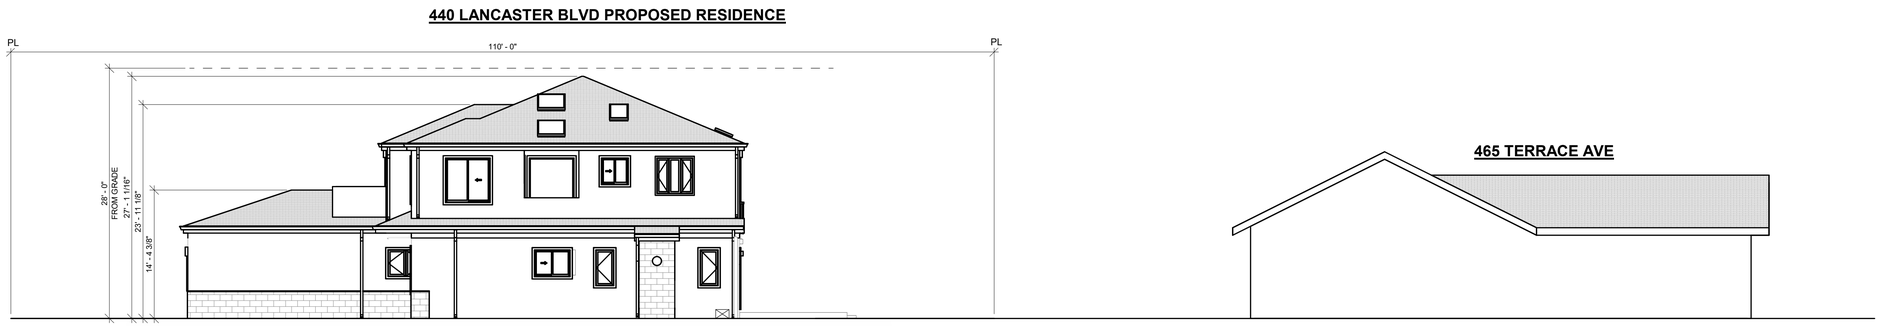

2 DOS DEMONSTRATION OF SCALE SOUTH ELEVATION

SCALE: 1/8" = 1'-0"

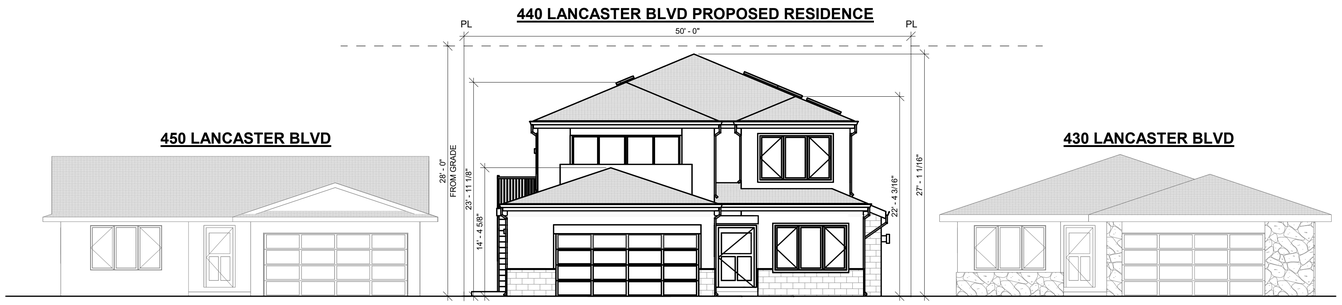

3 DOS DEMONSTRATION OF SCALE WEST ELEVATION

SCALE: 1/8" = 1'-0"

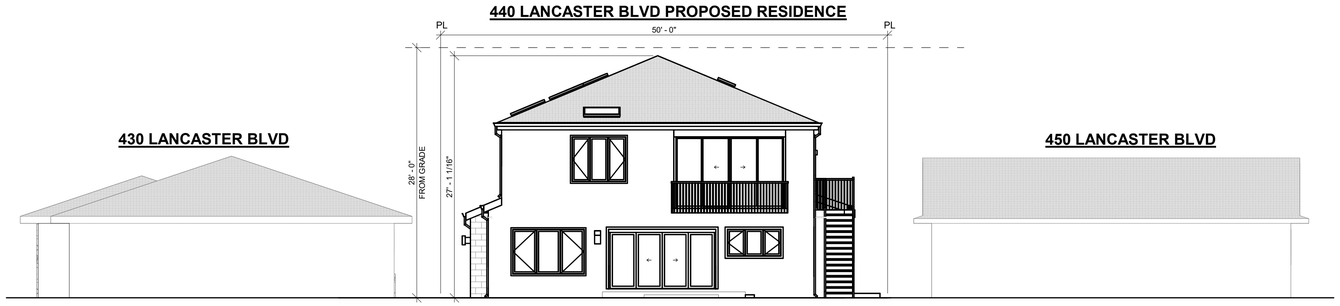

4 DOS DEMONSTRATION OF SCALE EAST ELEVATION

SCALE: 1/8" = 1'-0"

HAWK

DESIGN | CONSULTING

P.O. BOX 3535 HALF MOON BAY, CA 94019
650 . 560 . 8100
www.hawkdesignandconsulting.com

PROJECT:
DUNKLIN ADDITION

OWNER:
DONACIN DUNKLIN

PROJECT ADDRESS:
440 LANCASTER BLVD.
MOSS BEACH, CA 94038

CONTACT INFORMATION
EMAIL: donacin2002@yahoo.com
PHONE: 510-823-5682

APPROVAL

OWNER/AGENT

GENERAL CONTRACTOR

SUBCONTRACTOR

NO.	REVISION/DESCRIPTION	DATE

SHEET TITLE:
DEMONSTRATION OF SCALE

DRAWN BY: Author
CAD FILE:

DOS ARCHITECTURAL

SCALE: 1/8" = 1'-0"

PLEASE VERIFY ALL DIMENSIONS AND REVIEW DETAILS AND NOTES FOR, BUT NOT LIMITED TO, CABINETS, PLUMBING, STRUCTURAL, AND ELECTRICAL COMPONENTS.

DESIGNER IS NOT RESPONSIBLE FOR INCORRECT MEASUREMENTS. ANY AND ALL DIMENSIONAL DISPUTES SHALL BE BROUGHT TO THE DESIGNER'S AND/OR CONTRACTOR'S ATTENTION.