Exhibit "A"

REGISTERED PROFESSIONAL ENGINEER
JAMES C. PORTER
C 48056
EXPIRES 12/31/21
CIVIL
STATE OF CALIFORNIA

APPROVED:
DATE: 9-23-20

JAMES C. PORTER, DIRECTOR OF PUBLIC WORKS
R. C. E. # 48056 / EXPIRES 12-31-2021

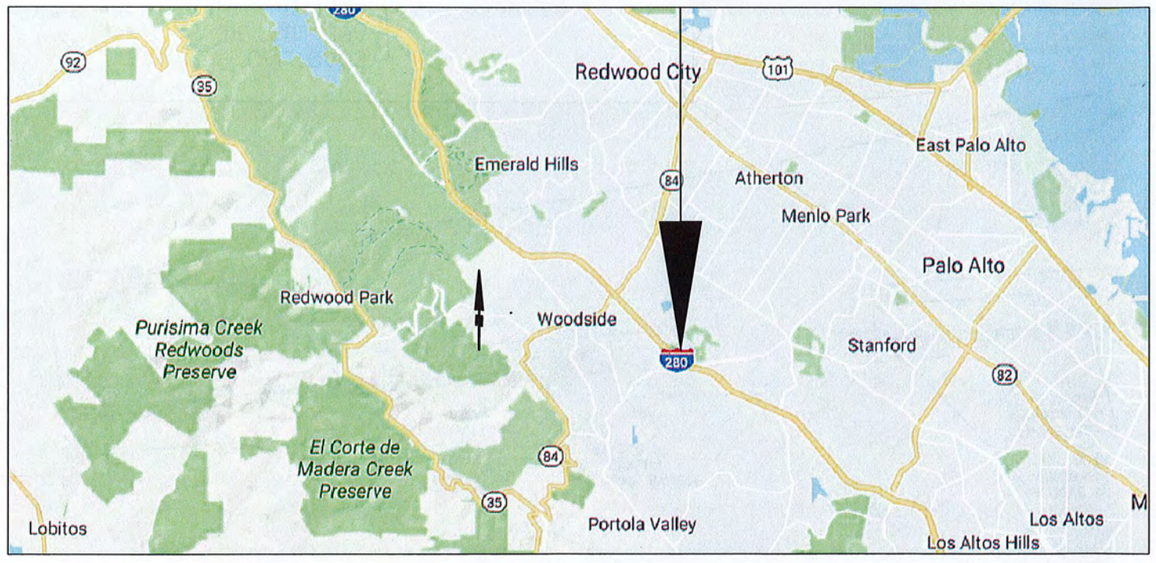

VICINITY MAP

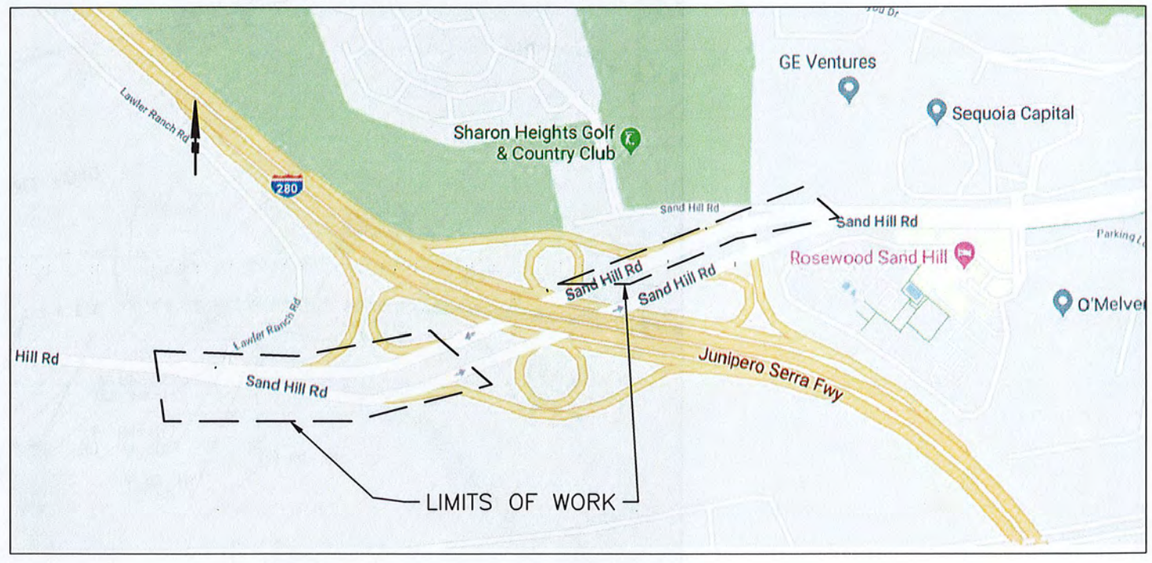

LOCATION MAP

FILENAME: C:\USERS\HY\DESKTOP\DRAWINGS\DWG (SHT1)

		DESIGNED BY: HY	SAND HILL ROAD BICYCLE SIGNING AND STRIPING PLAN	SCALE: 100
		CHECKED BY: DS		DATE: 2020
		DRAWN BY: HY		FILE NO.:
	8/25/2020	JAMES C. PORTER, DIRECTOR OF PUBLIC WORKS COUNTY OF SAN MATEO		555 COUNTY CENTER, 5th FLOOR REDWOOD CITY, CALIFORNIA 94063
REVISION	DATE			
FOR REDUCED PLANS ORIGINAL SCALE IS IN INCHES 0 1 2 3 4				SHEET 1 OF 4

Exhibit "A"

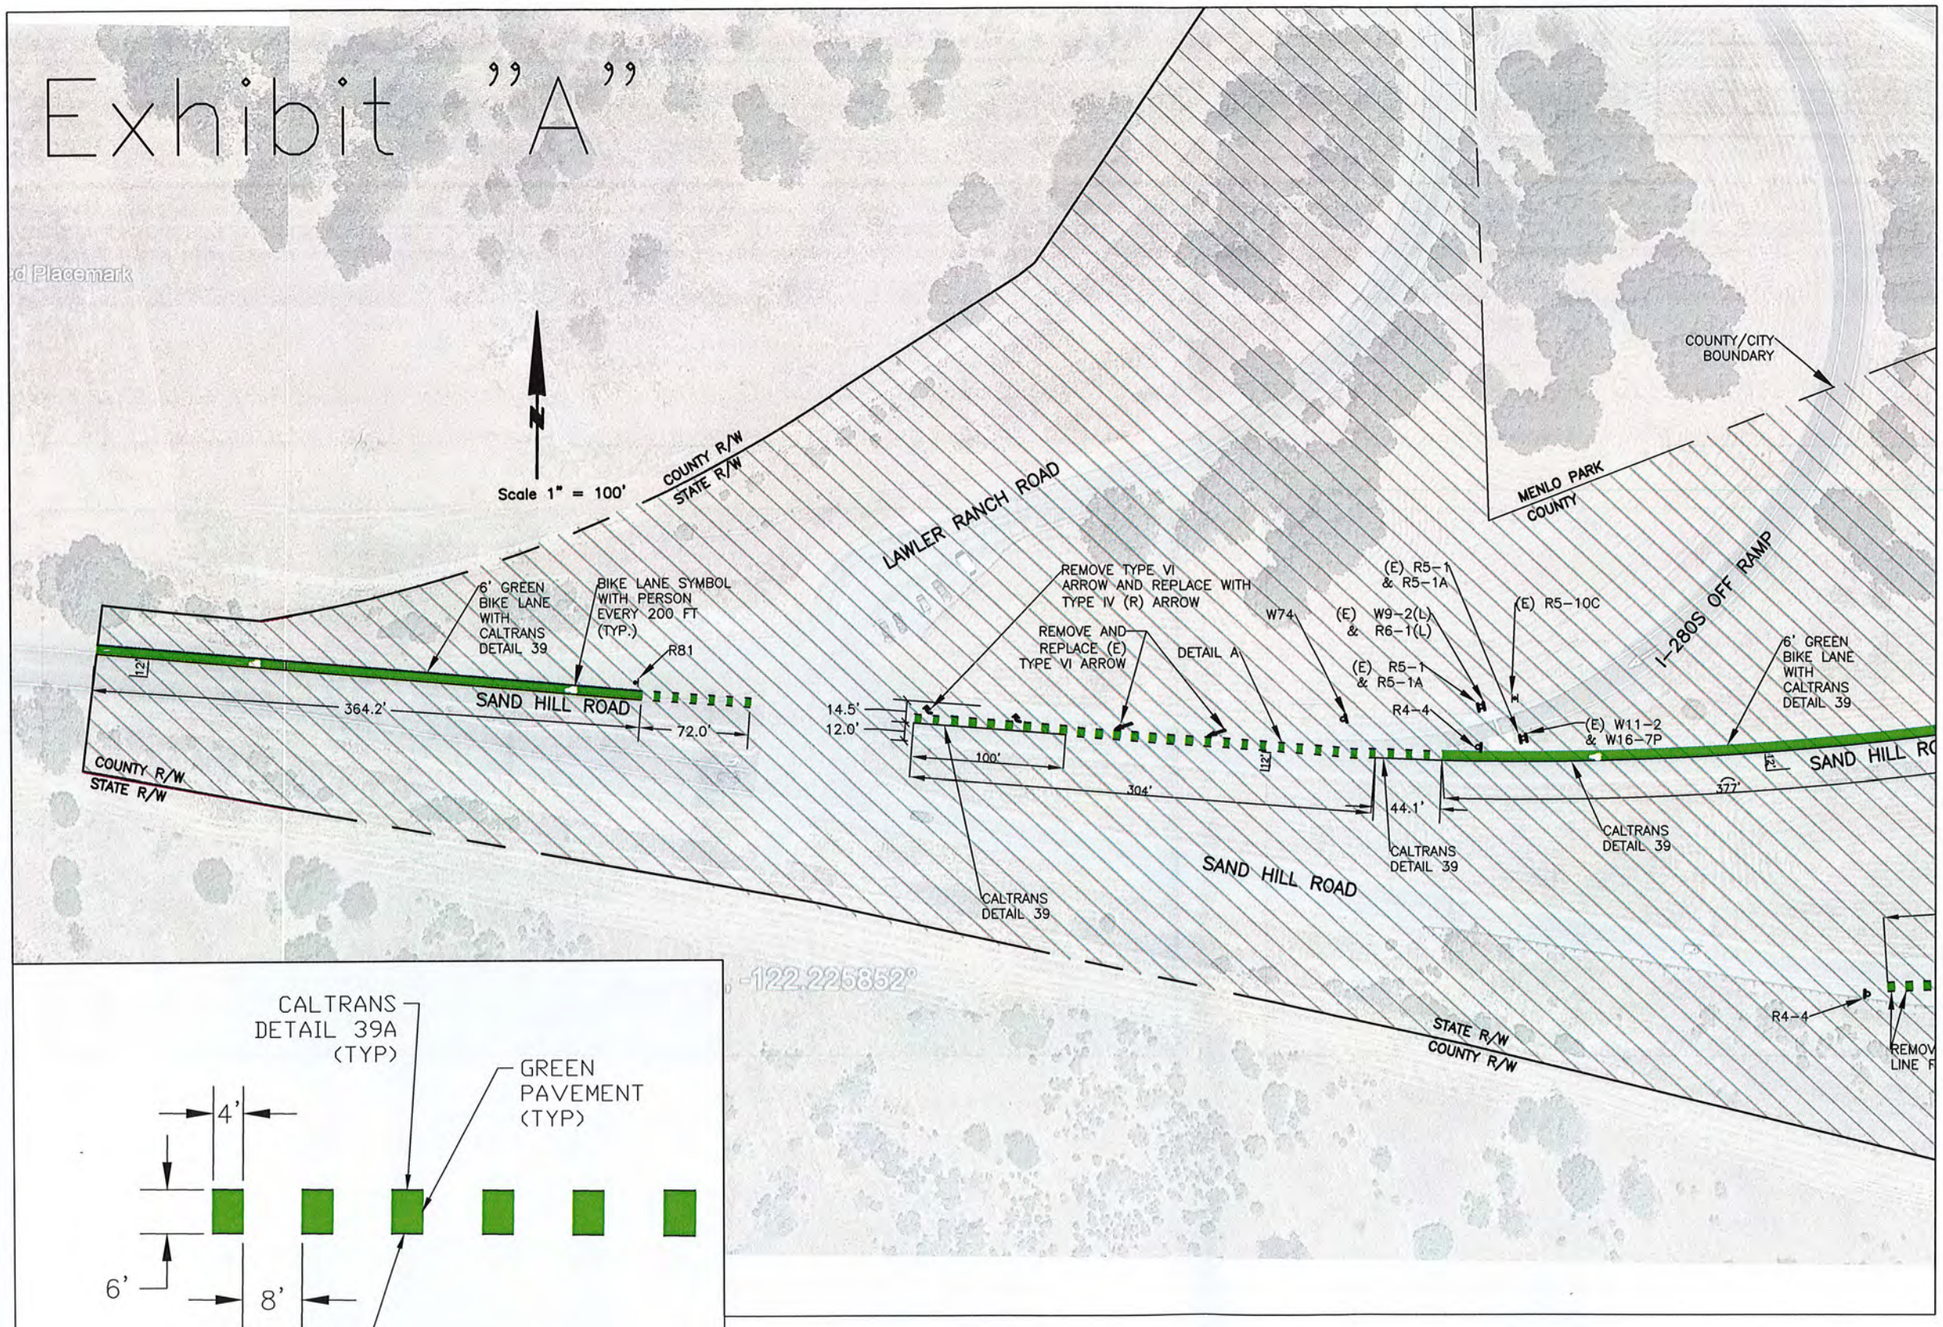

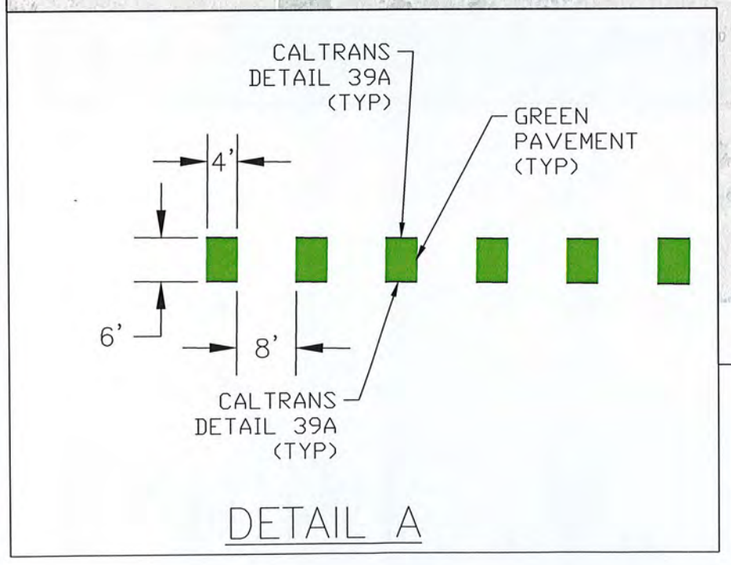

DETAIL A

LEGEND:

	COUNTY MAINTAINED ROADWAY IN STATE OPERATING ROW
(E)	EXISTING
(TYP)	TYPICAL

REGISTERED PROFESSIONAL ENGINEER JAMES C. PORTER C 48056 EXPIRES 12/31/21 CIVIL STATE OF CALIFORNIA

APPROVED:

DATE: 9-23-20

JAMES C. PORTER, DIRECTOR OF PUBLIC WORKS
R. C. E. # 48056 / EXPIRES 12-31-2021

NOTES:

1. GREEN BIKE LANE AND GREEN PAVEMENT SHALL CONFORM WITH "MUTCD — INTERIM APPROVAL FOR OPTIONAL USE OF GREEN COLORED PAVEMENT FOR BIKE LANES (IA-14)" AND 2018 CALTRANS STANDARD SPECIFICATIONS FOR THERMOPLASTIC STRIPING AND MARKINGS

		DESIGNED BY: HY	SAND HILL ROAD BICYCLE SIGNING AND STRIPING PLAN	SCALE: 100
		CHECKED BY: DS		DATE: 2020
		DRAWN BY: HY		FILE NO.:
	8/25/2020	JAMES C. PORTER, DIRECTOR OF PUBLIC WORKS COUNTY OF SAN MATEO		555 COUNTY CENTER, 5th FLOOR REDWOOD CITY, CALIFORNIA 94063
REVISION	DATE			

FOR REDUCED PLANS ORIGINAL SCALE IS IN INCHES 0 1 2 3 4

SHEET 2 OF 4

FILENAME: G:\USERS\HYIP\DESKTOP\DRAWING1.DWG (SHT1)

Exhibit "A"

APPROVED:

DATE: 9-23-20

JAMES C. PORTER, DIRECTOR OF PUBLIC WORKS
R. C. E. # 48056 / EXPIRES 12-31-2021

NOTES:
1. GREEN BIKE LANE AND GREEN PAVEMENT SHALL CONFORM WITH 'MUTCD —INTERIM APPROVAL FOR OPTIONAL USE OF GREEN COLORED PAVEMENT FOR BIKE LANES (IA-14)' AND 2018 CALTRANS STANDARD SPECIFICATIONS FOR THERMOPLASTIC STRIPING AND MARKINGS

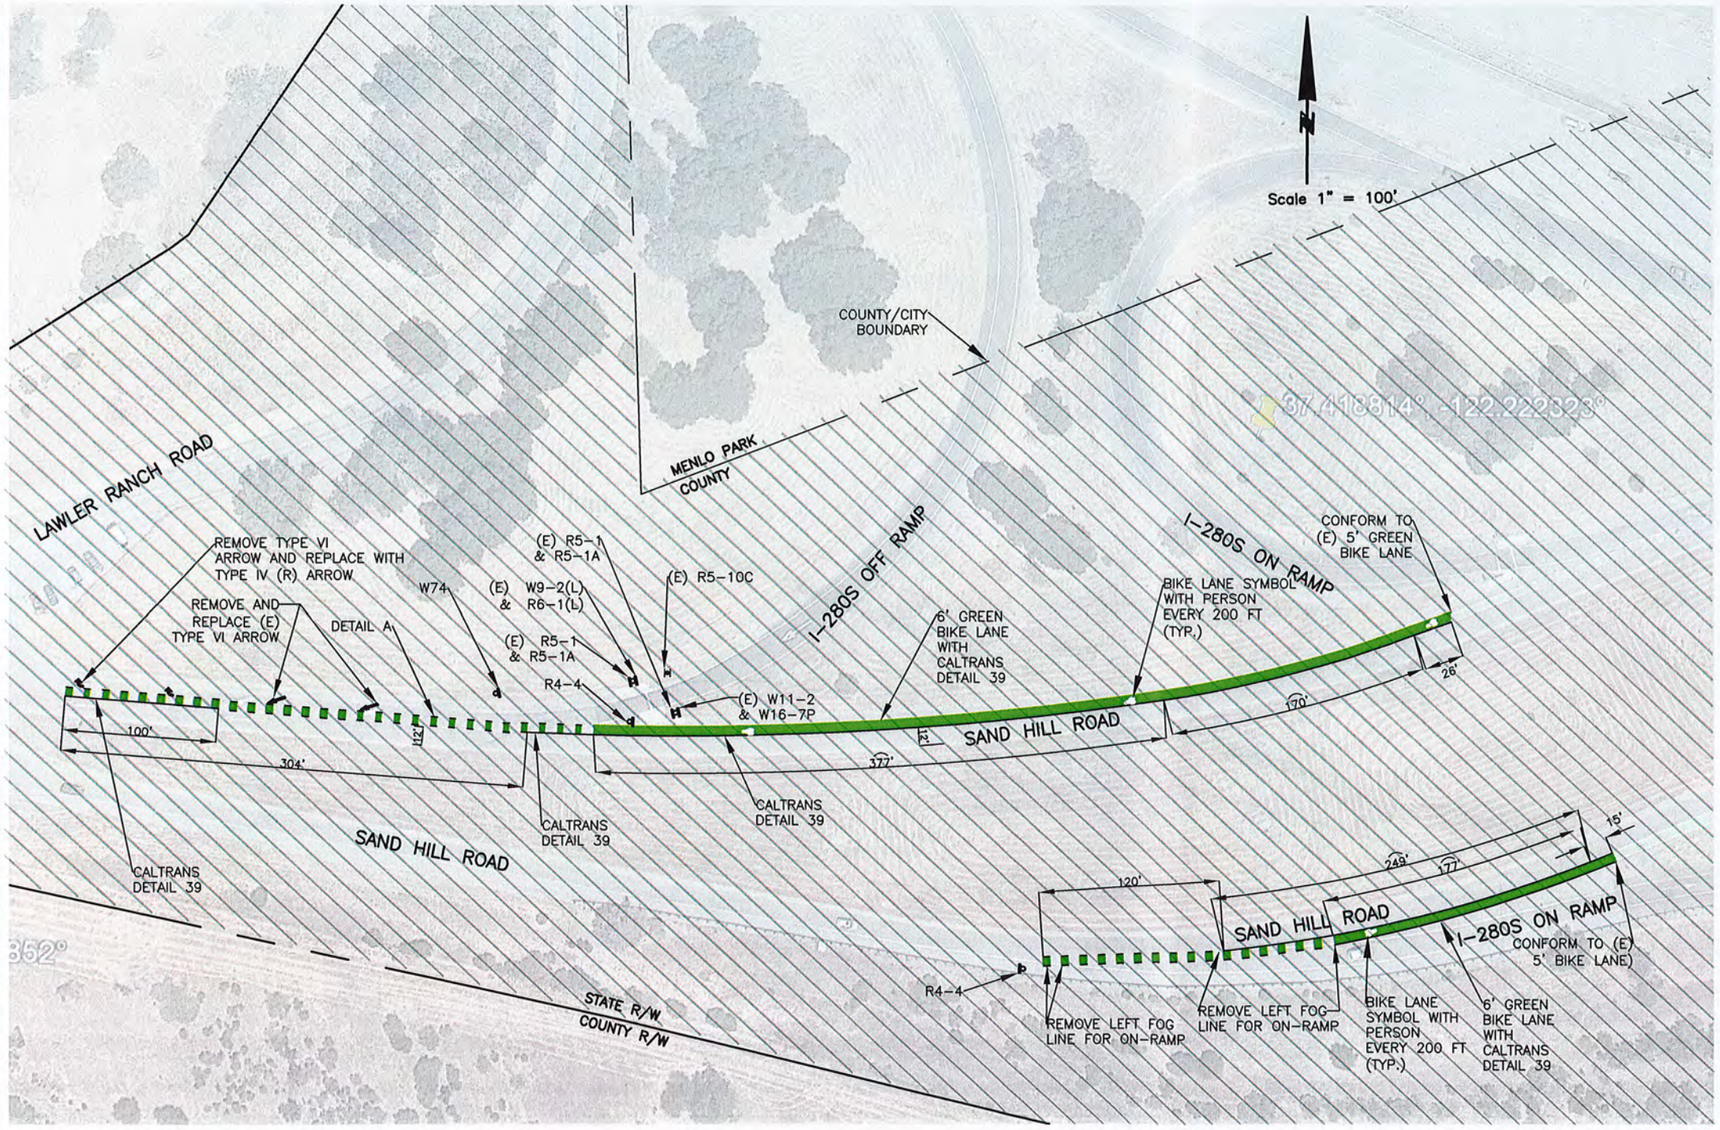

LEGEND:

▨	COUNTY MAINTAINED ROADWAY IN STATE OPERATING ROW
(E)	EXISTING
(TYP)	TYPICAL

		DESIGNED BY: HY	SAND HILL ROAD BICYCLE SIGNING AND STRIPING PLAN	SCALE: 100
		CHECKED BY: DS		DATE: 2020
		DRAWN BY: HY		FILE NO.:
REVISION	8/25/2020 DATE	JAMES C. PORTER, DIRECTOR OF PUBLIC WORKS COUNTY OF SAN MATEO	555 COUNTY CENTER, 5th FLOOR REDWOOD CITY, CALIFORNIA 94063	
FOR REDUCED PLANS ORIGINAL SCALE IS IN INCHES 0 1 2 3 4				SHEET 3 OF 4

FILENAME: G:\USERS\YHP\DESKTOP\DRAWING1.DWG (3X12)

Exhibit "A"

REGISTERED PROFESSIONAL ENGINEER
JAMES C. PORTER
C 48056
EXPIRES 12/31/21
CIVIL
STATE OF CALIFORNIA

APPROVED:
DATE: 9-23-20

JAMES C. PORTER, DIRECTOR OF PUBLIC WORKS
R. C. E. # 48056 / EXPIRES 12-31-2021

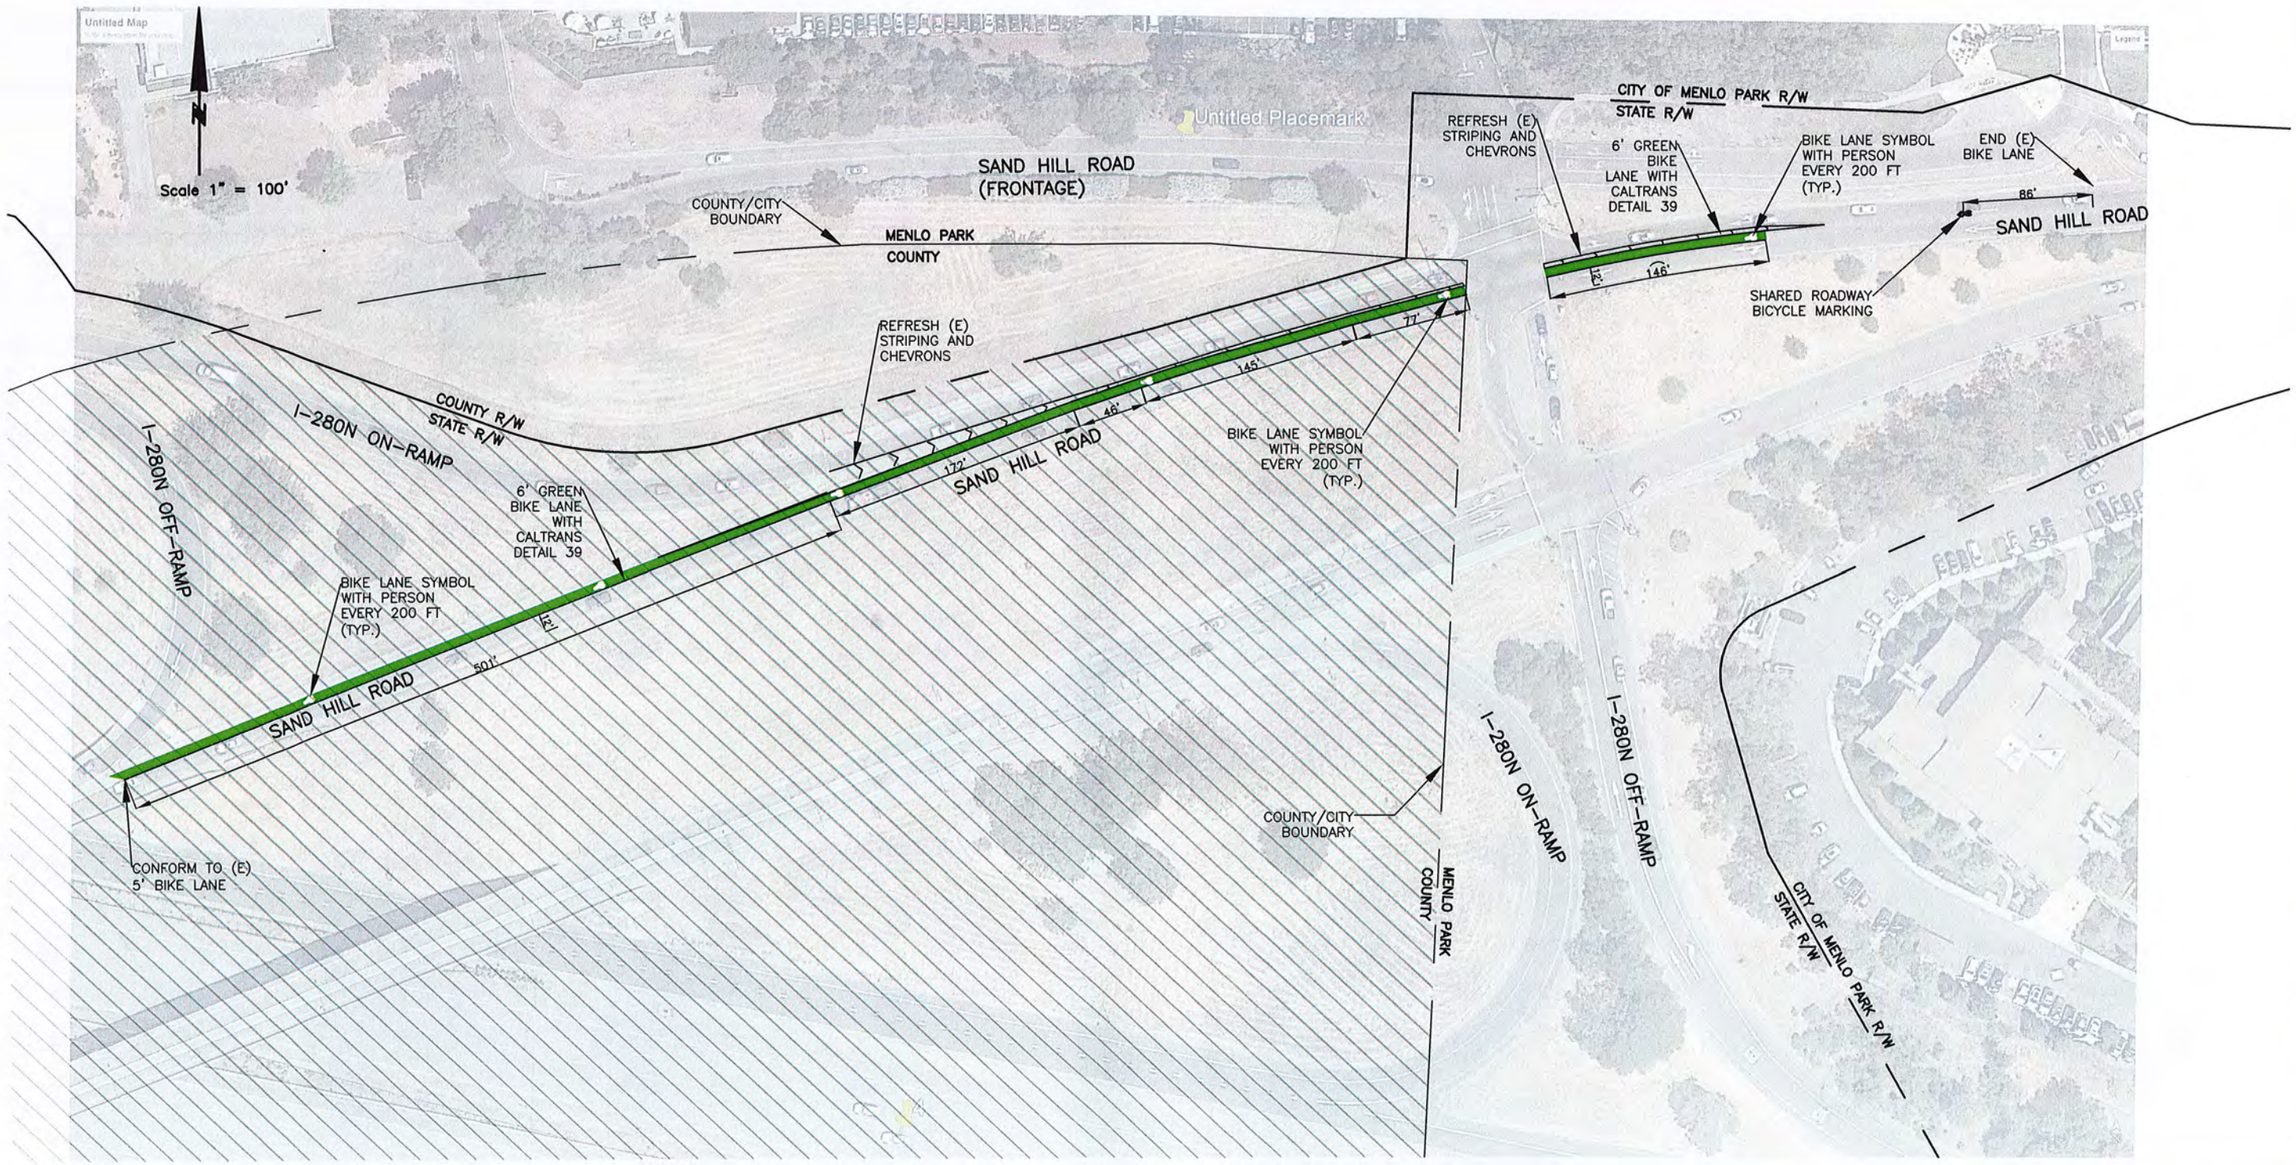

LEGEND:

	COUNTY MAINTAINED ROADWAY IN STATE OPERATING ROW
(E)	EXISTING
(TYP)	TYPICAL

NOTES:

1. GREEN BIKE LANE AND GREEN PAVEMENT SHALL CONFORM WITH 'MUTCD —INTERIM APPROVAL FOR OPTIONAL USE OF GREEN COLORED PAVEMENT FOR BIKE LANES (IA-14)' AND 2018 CALTRANS STANDARD SPECIFICATIONS FOR THERMOPLASTIC STRIPING AND MARKINGS

COUNTY OF SAN MATEO PUBLIC WORKS

		DESIGNED BY: HY	SAND HILL ROAD BICYCLE SIGNING AND STRIPING PLAN
		CHECKED BY: DS	
		DRAWN BY: HY	
	8/25/2020	JAMES C. PORTER, DIRECTOR OF PUBLIC WORKS, COUNTY OF SAN MATEO	555 COUNTY CENTER, 5th FLOOR, REDWOOD CITY, CALIFORNIA 94063
REVISION	DATE		

SCALE: 100
DATE: 2020
FILE NO.:

FOR REDUCED PLANS ORIGINAL SCALE IS IN INCHES 0 1 2 3 4

SHEET 4 OF 4

FILENAME: C:\USERS\HYP\DESKTOP\DRAWINGS.DWG (SHT2)

REGISTERED PROFESSIONAL ENGINEER
JAMES C. PORTER
C 48056
EXPIRES 12/31/21
CIVIL
STATE OF CALIFORNIA

APPROVED:

DATE: 9-23-20

JAMES C. PORTER, DIRECTOR OF PUBLIC WORKS
R. C. E. # 48056 / EXPIRES 12-31-2021

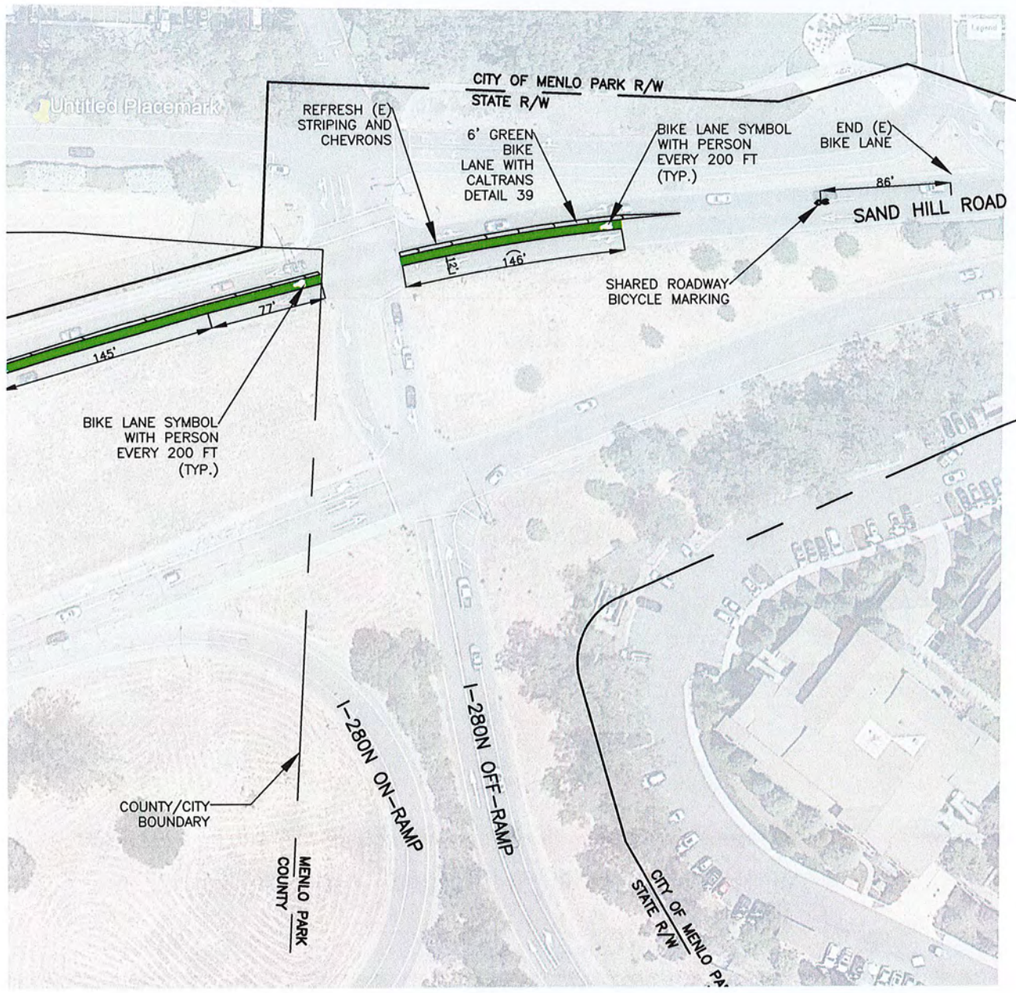

FILENAME: C:\USERS\HYIP\DESKTOP\DRAWING3.DWG (SHT4)

		DESIGNED BY: HY	SAND HILL ROAD BICYCLE SIGNING AND STRIPING PLAN	SCALE: 100	
		CHECKED BY: DS		DATE: 2020	
		DRAWN BY: HY		FILE NO.:	
REVISION	DATE	JAMES C. PORTER, DIRECTOR OF PUBLIC WORKS COUNTY OF SAN MATEO		555 COUNTY CENTER, 5th FLOOR REDWOOD CITY, CALIFORNIA 94063	
		FOR REDUCED PLANS ORIGINAL SCALE IS IN INCHES 0 1 2 3 4		SHEET 1 OF 4	