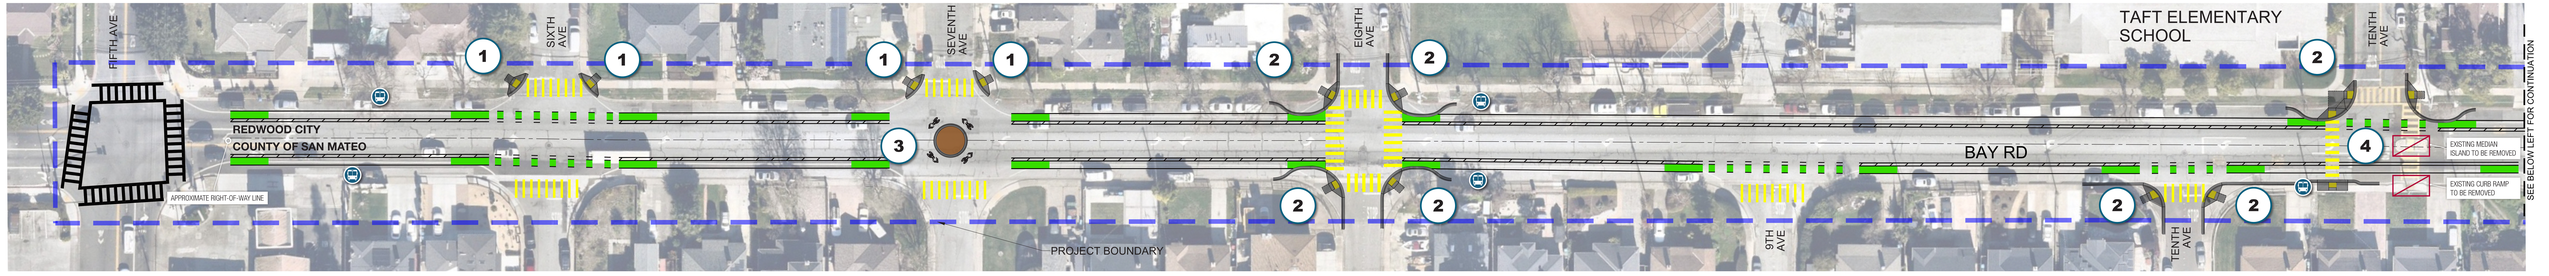

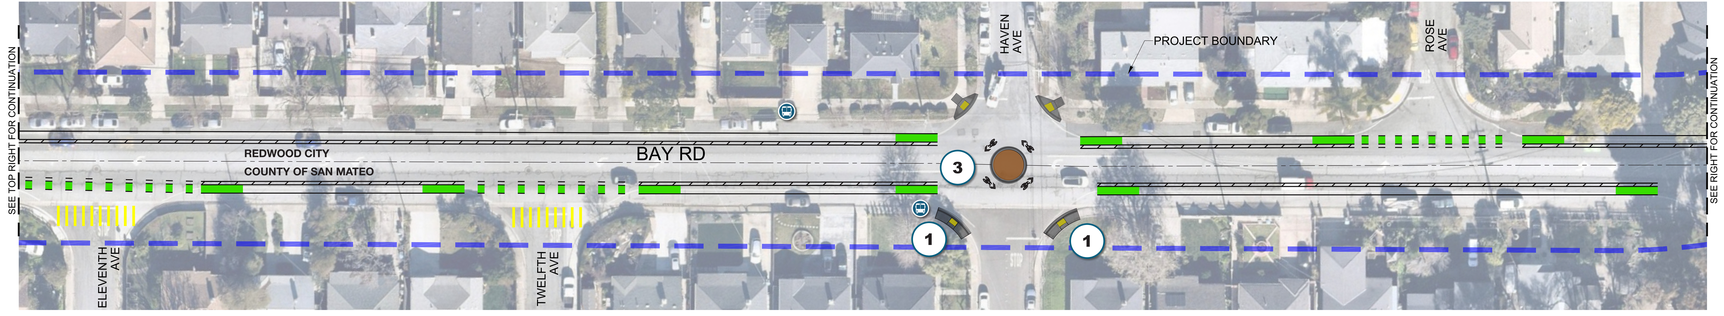

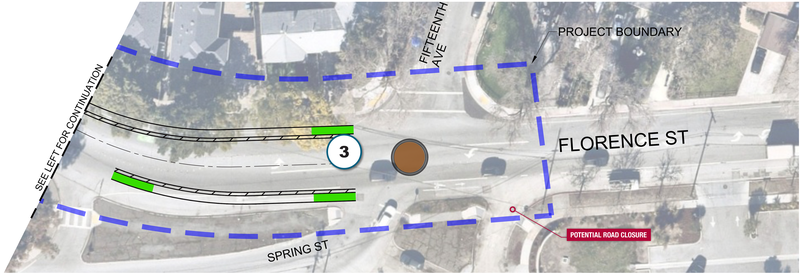

1 New Accessible Curb Ramps

2 Bulbout/Curb Extension

3 Traffic Circle

4 HAWK Crossing
(High Intensity Activated Crosswalk)

5 Buffered Bike Lane

San Mateo County Project Website

Proposed Bay Rd Cross Section

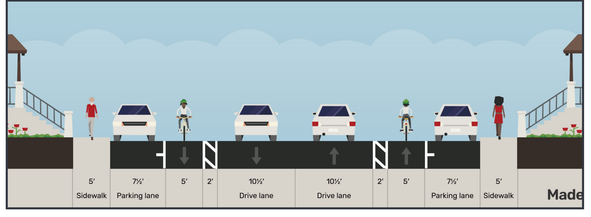

Redwood City Project Website

BAY ROAD COMPLETE STREET PROJECT (REDWOOD CITY / COUNTY OF SAN MATEO JOINT PROJECT)
Corridor Concept - Public Outreach Meeting 04/29/2026
Not for Construction

CONCEPT FOR REVIEW ONLY

GRAPHIC SCALE IN FEET 0 10 20 40

Kimley»Horn
Expect More. Experience Better.