
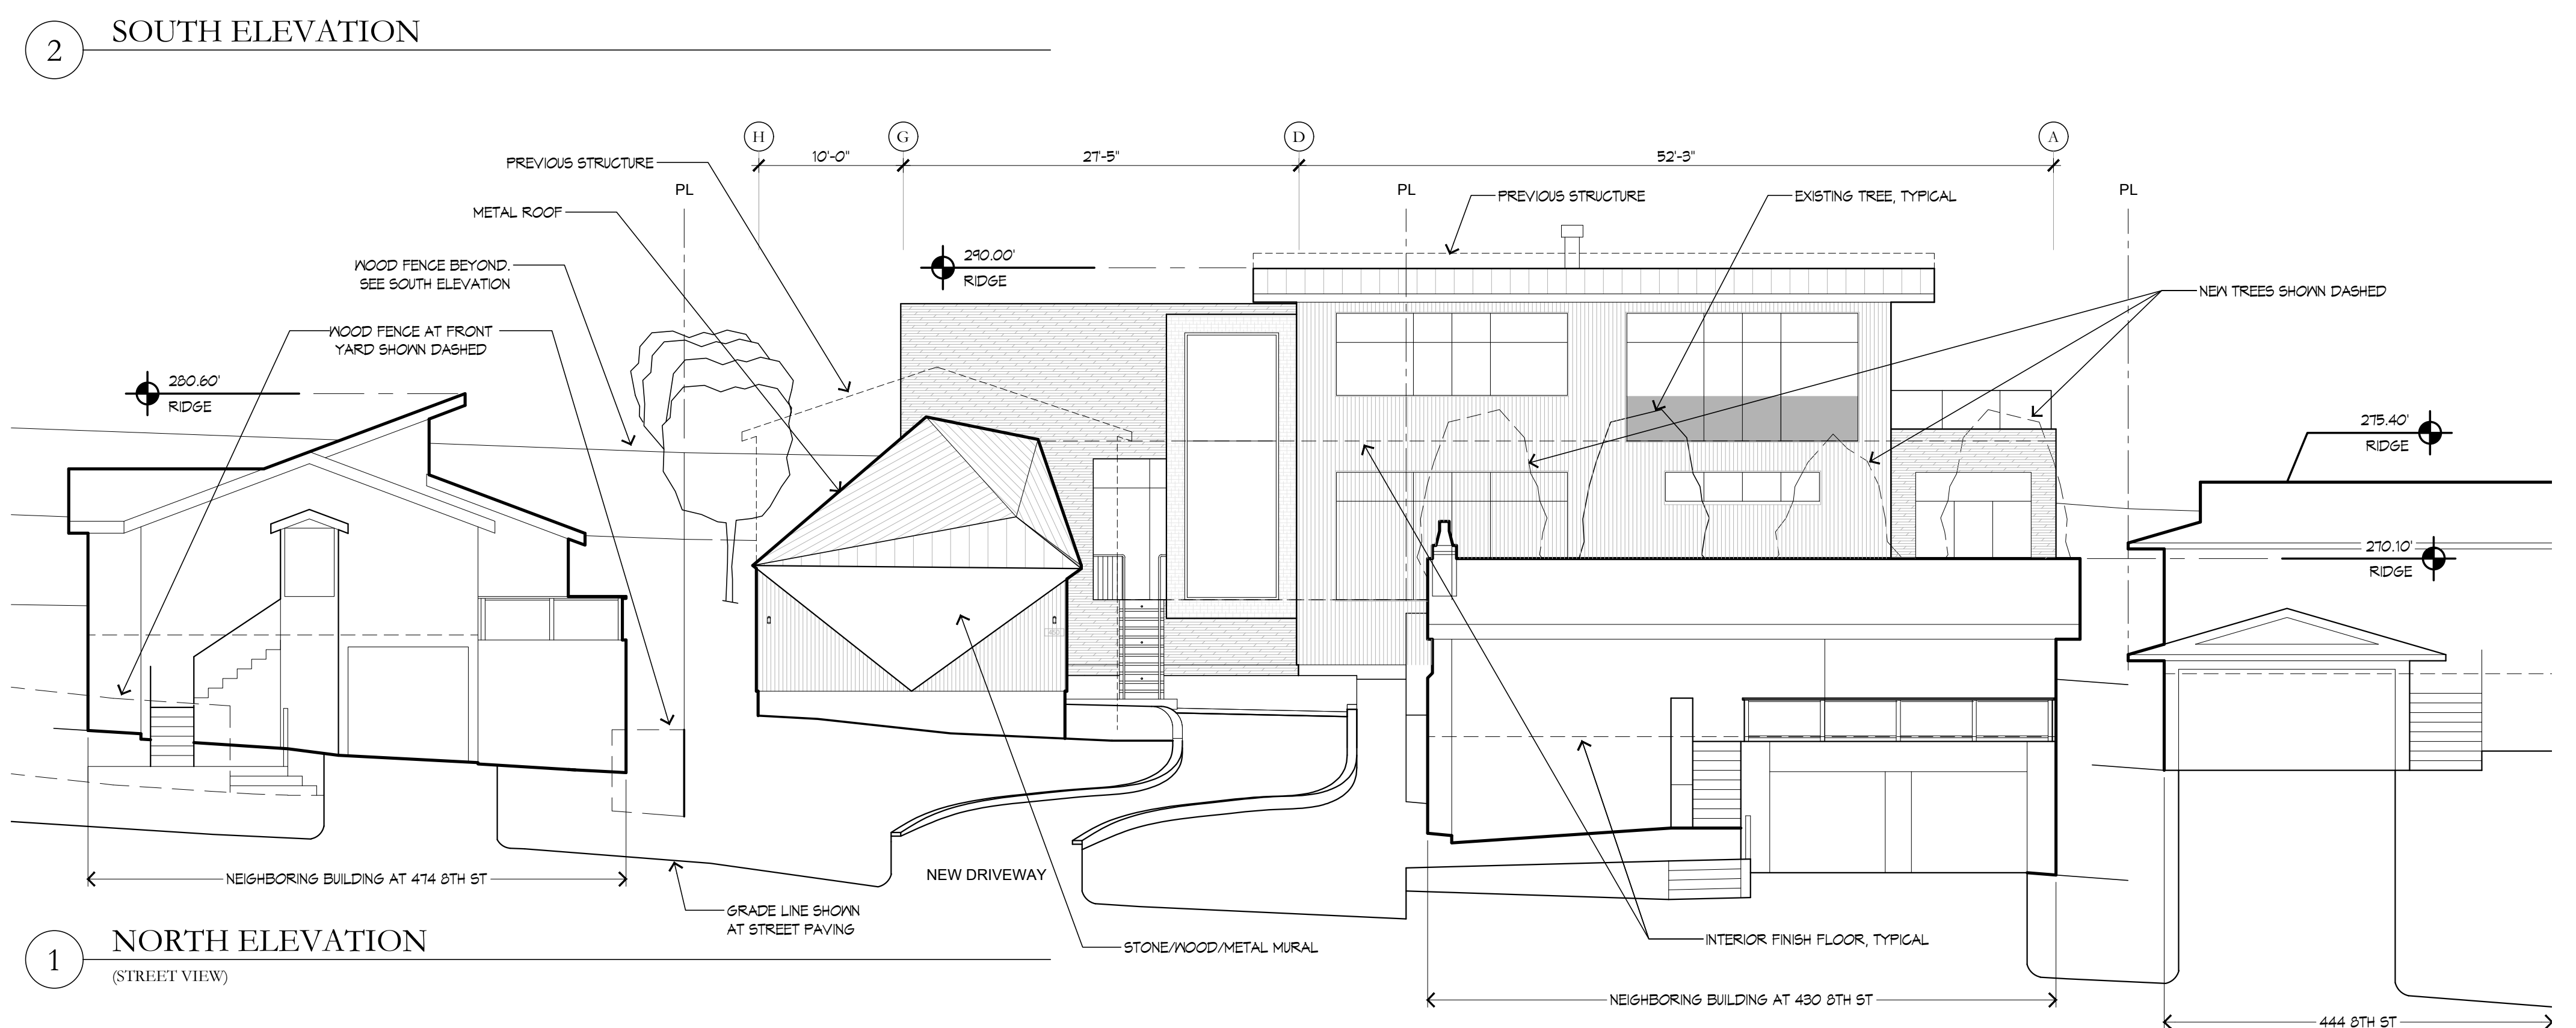
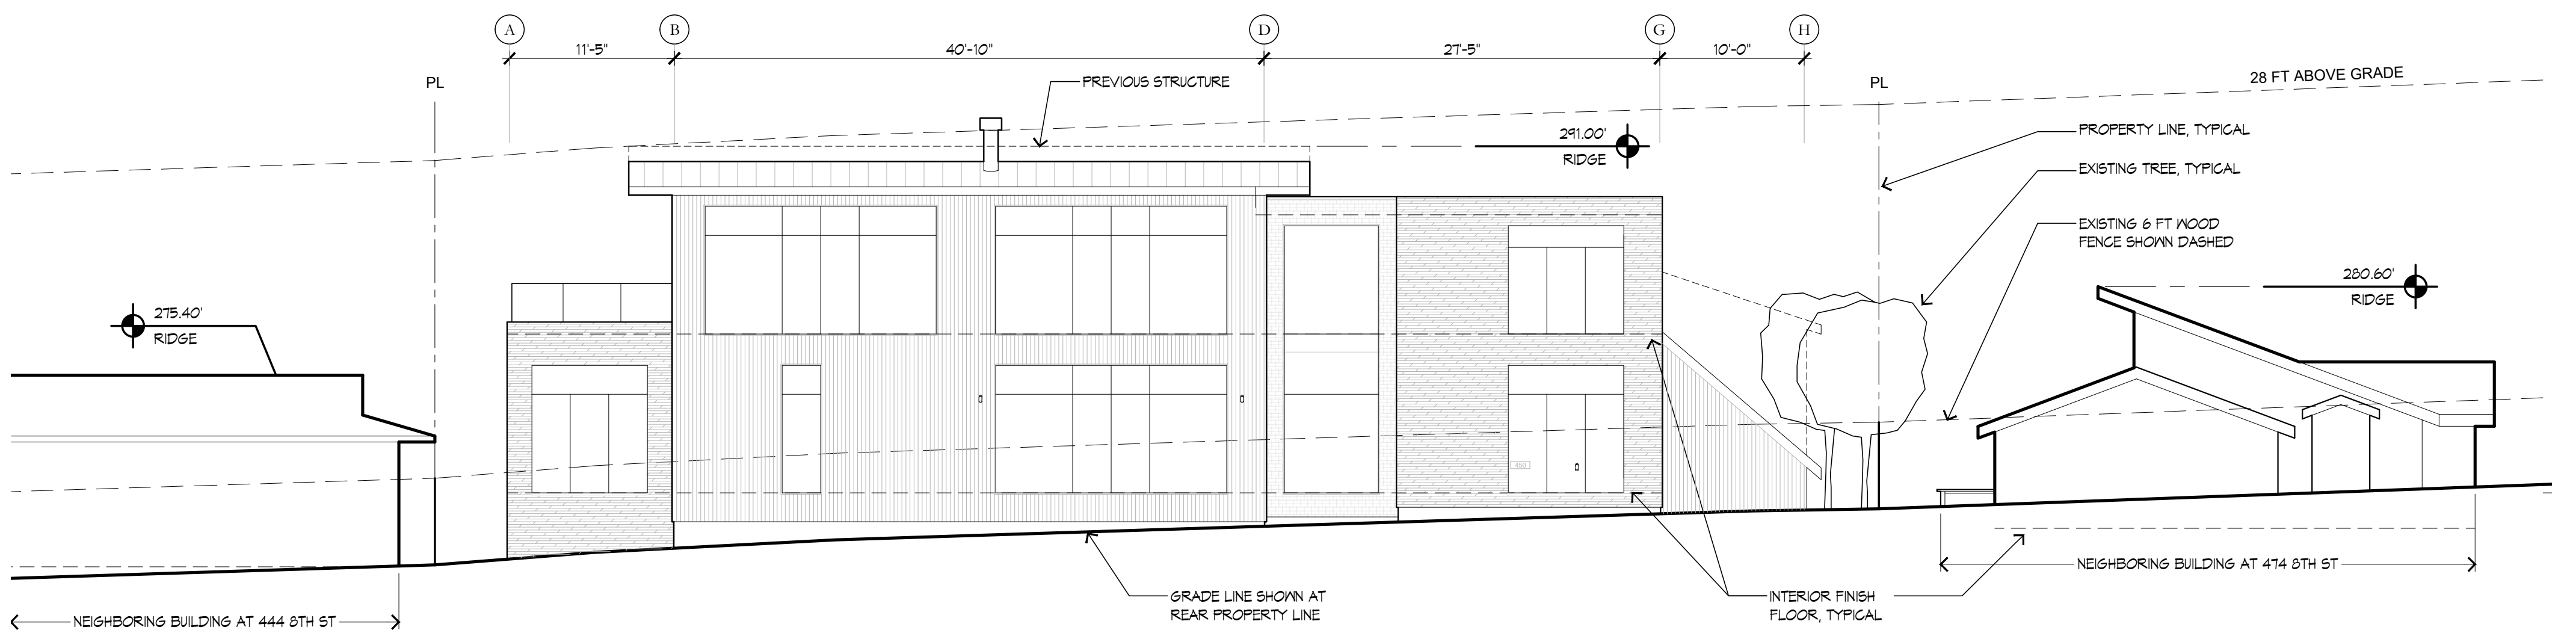
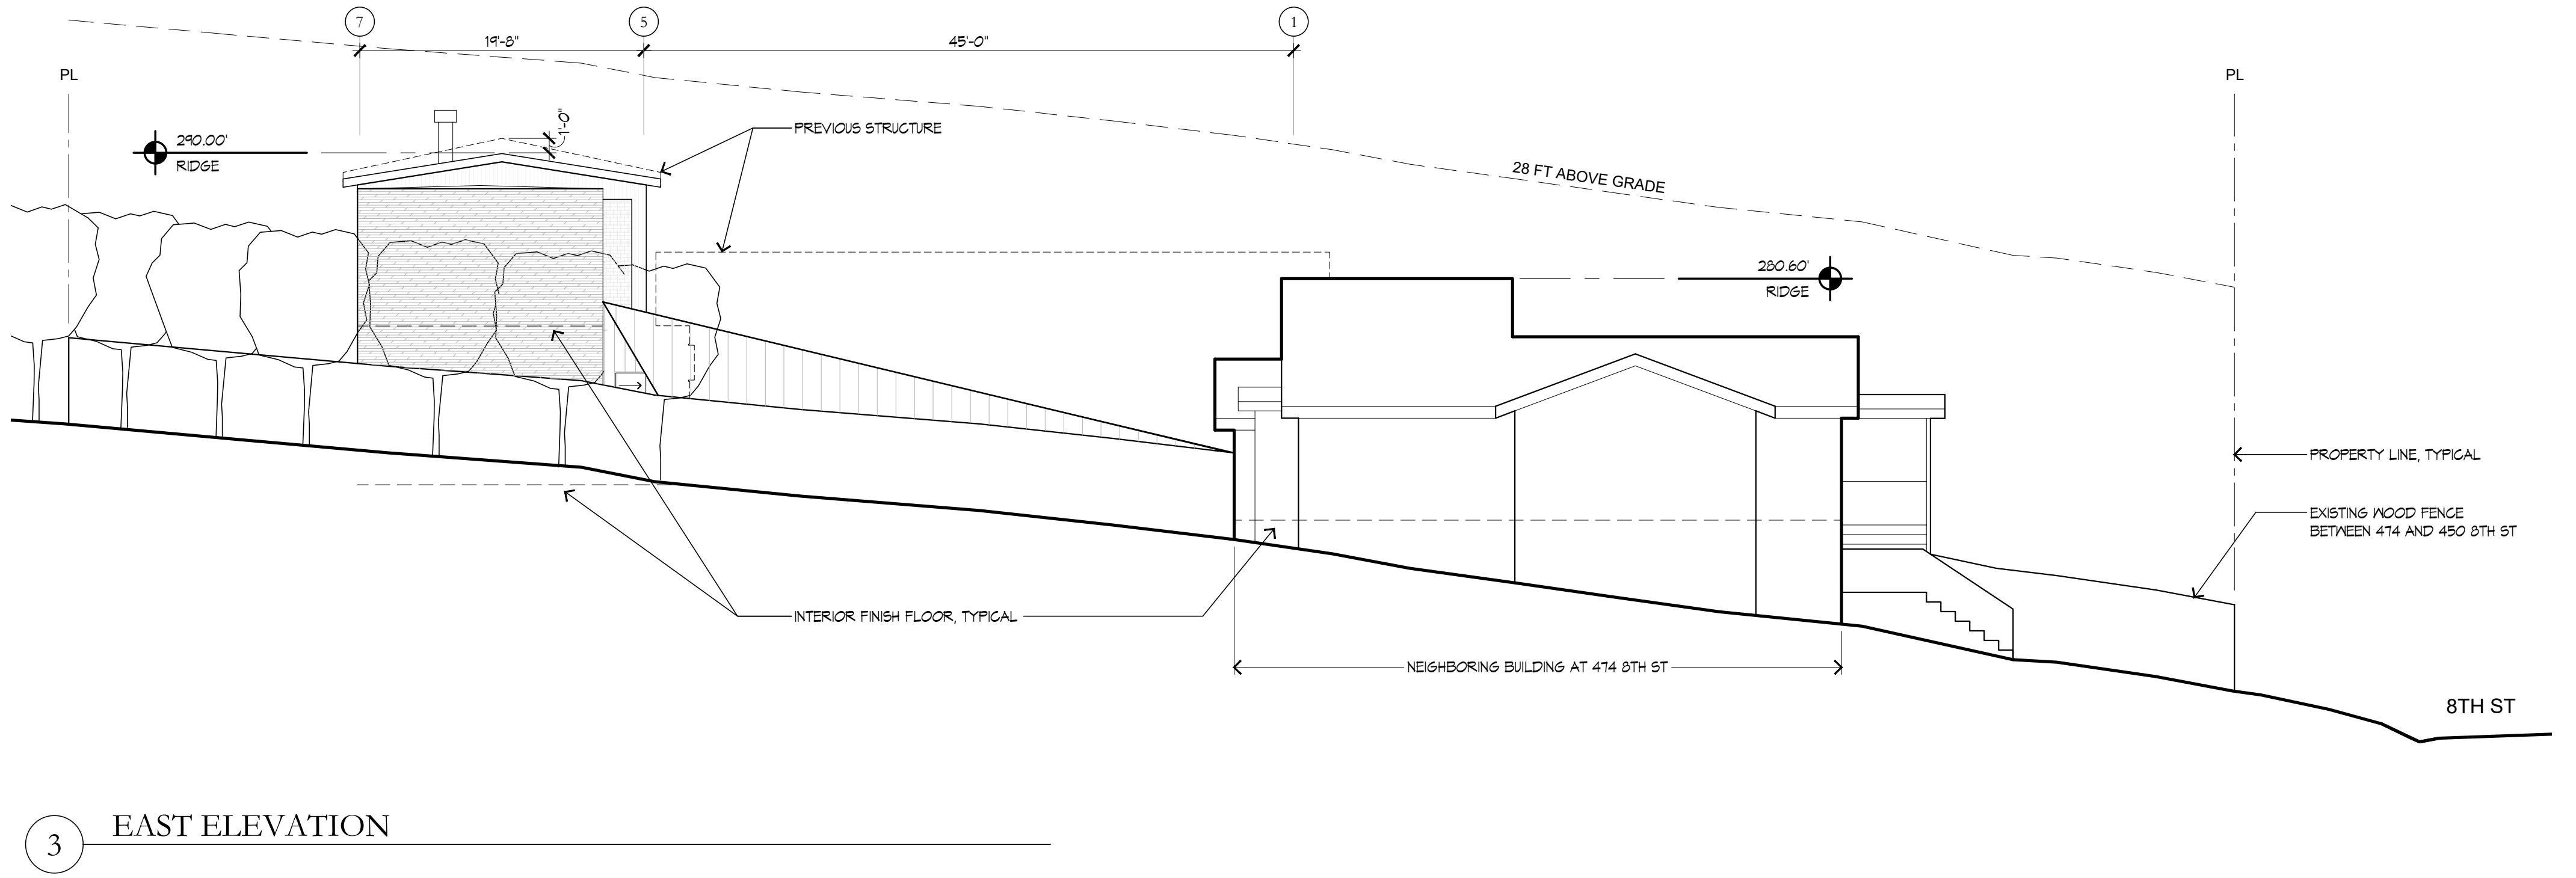


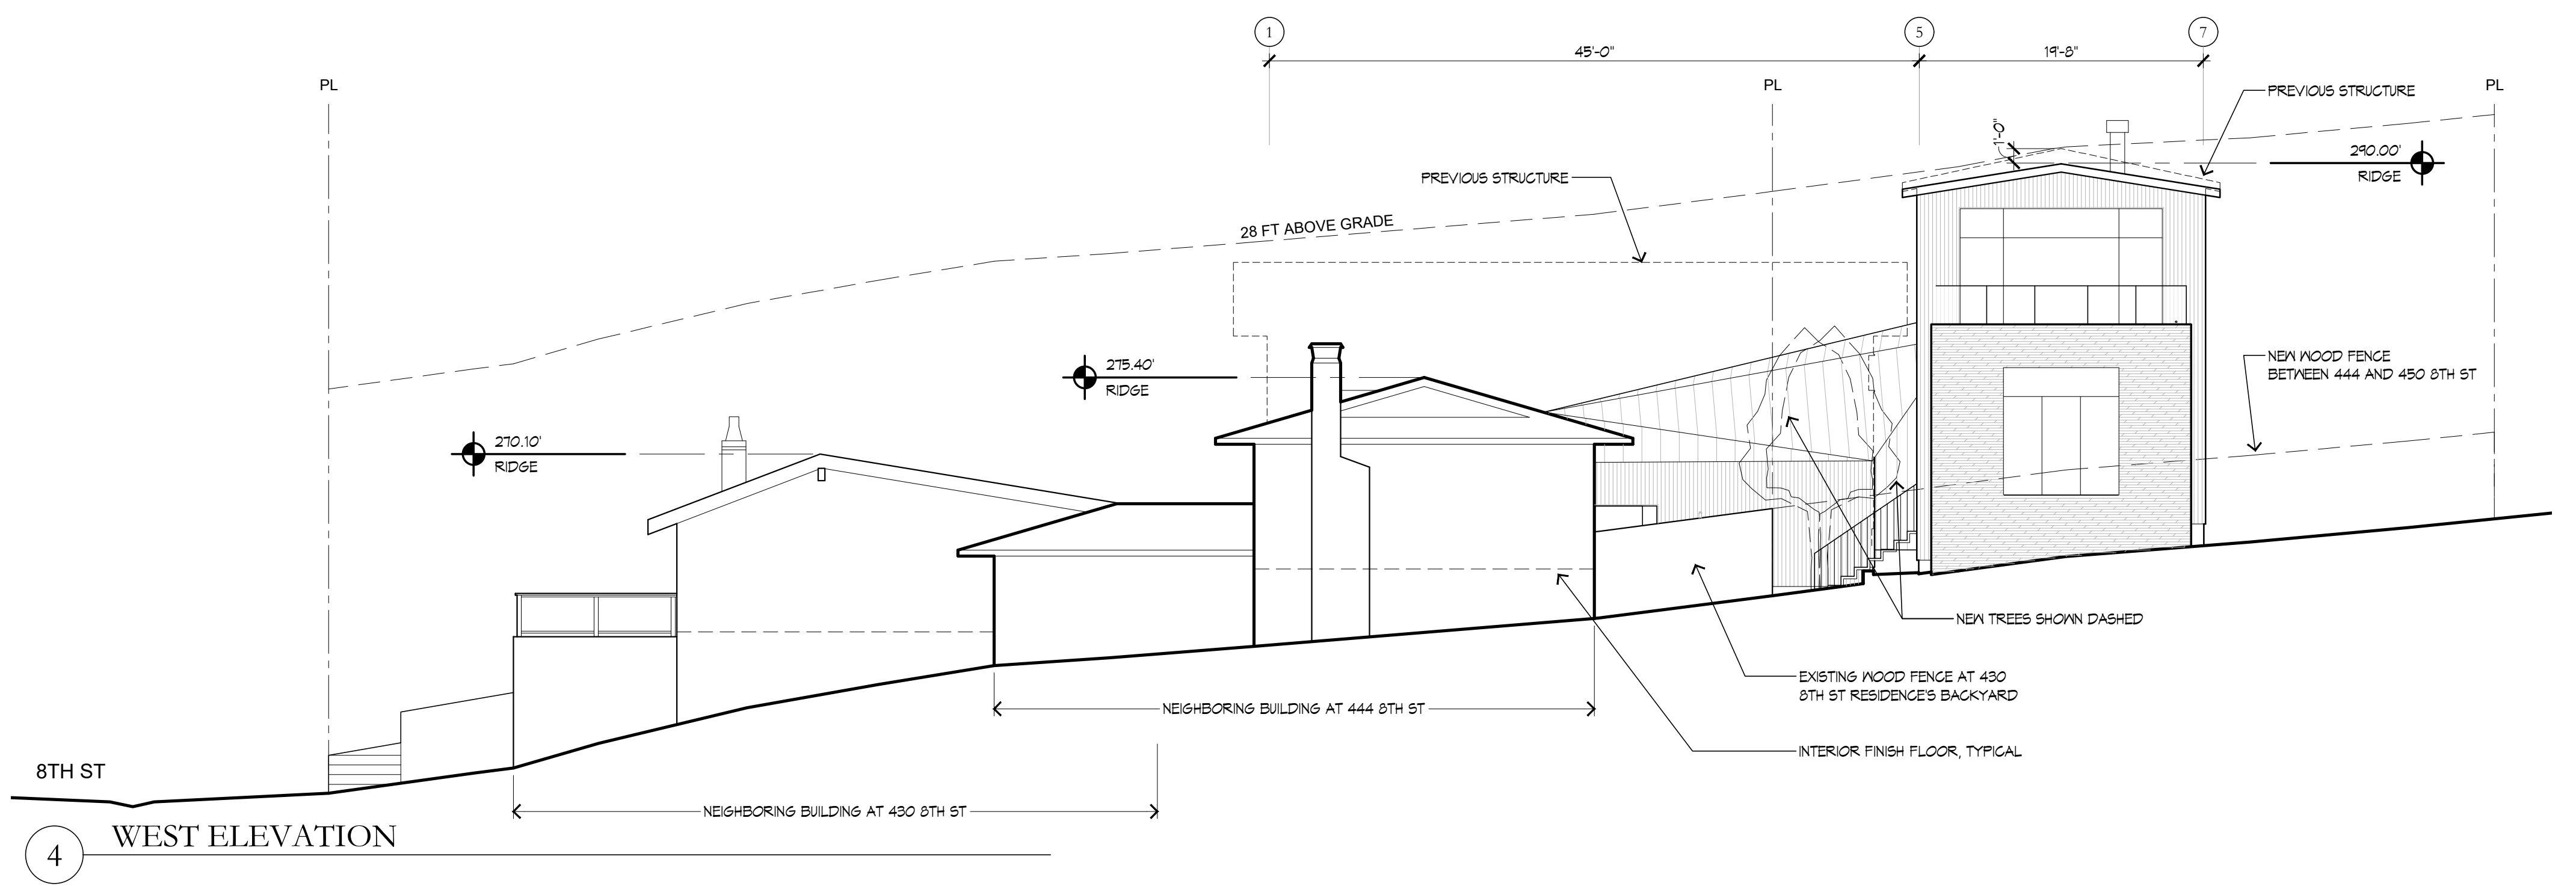

DESIGNER
JONAS HERNANDEZ
810 POTRERO AVE
SAN FRANCISCO, CA 94110
415.290.6469
convergence.dg@gmail.com

DESIGNER
SIAMAK AKHAVAN
PO BOX 411161
SAN FRANCISCO, CA 94141
415.378.4771
siamakakhavan@mac.com

450 8TH ST
MONTARA, CA 94037
APN: 036-095-190

POSTER NOTICE
PROPOSED ELEVATIONS

SCALE: 1/8" = 1'-0"
DATE: 09.04.2026