ISSUE DATE

LABOR RECORD
DATE INITIALS HRS.

OVERLAY KEY

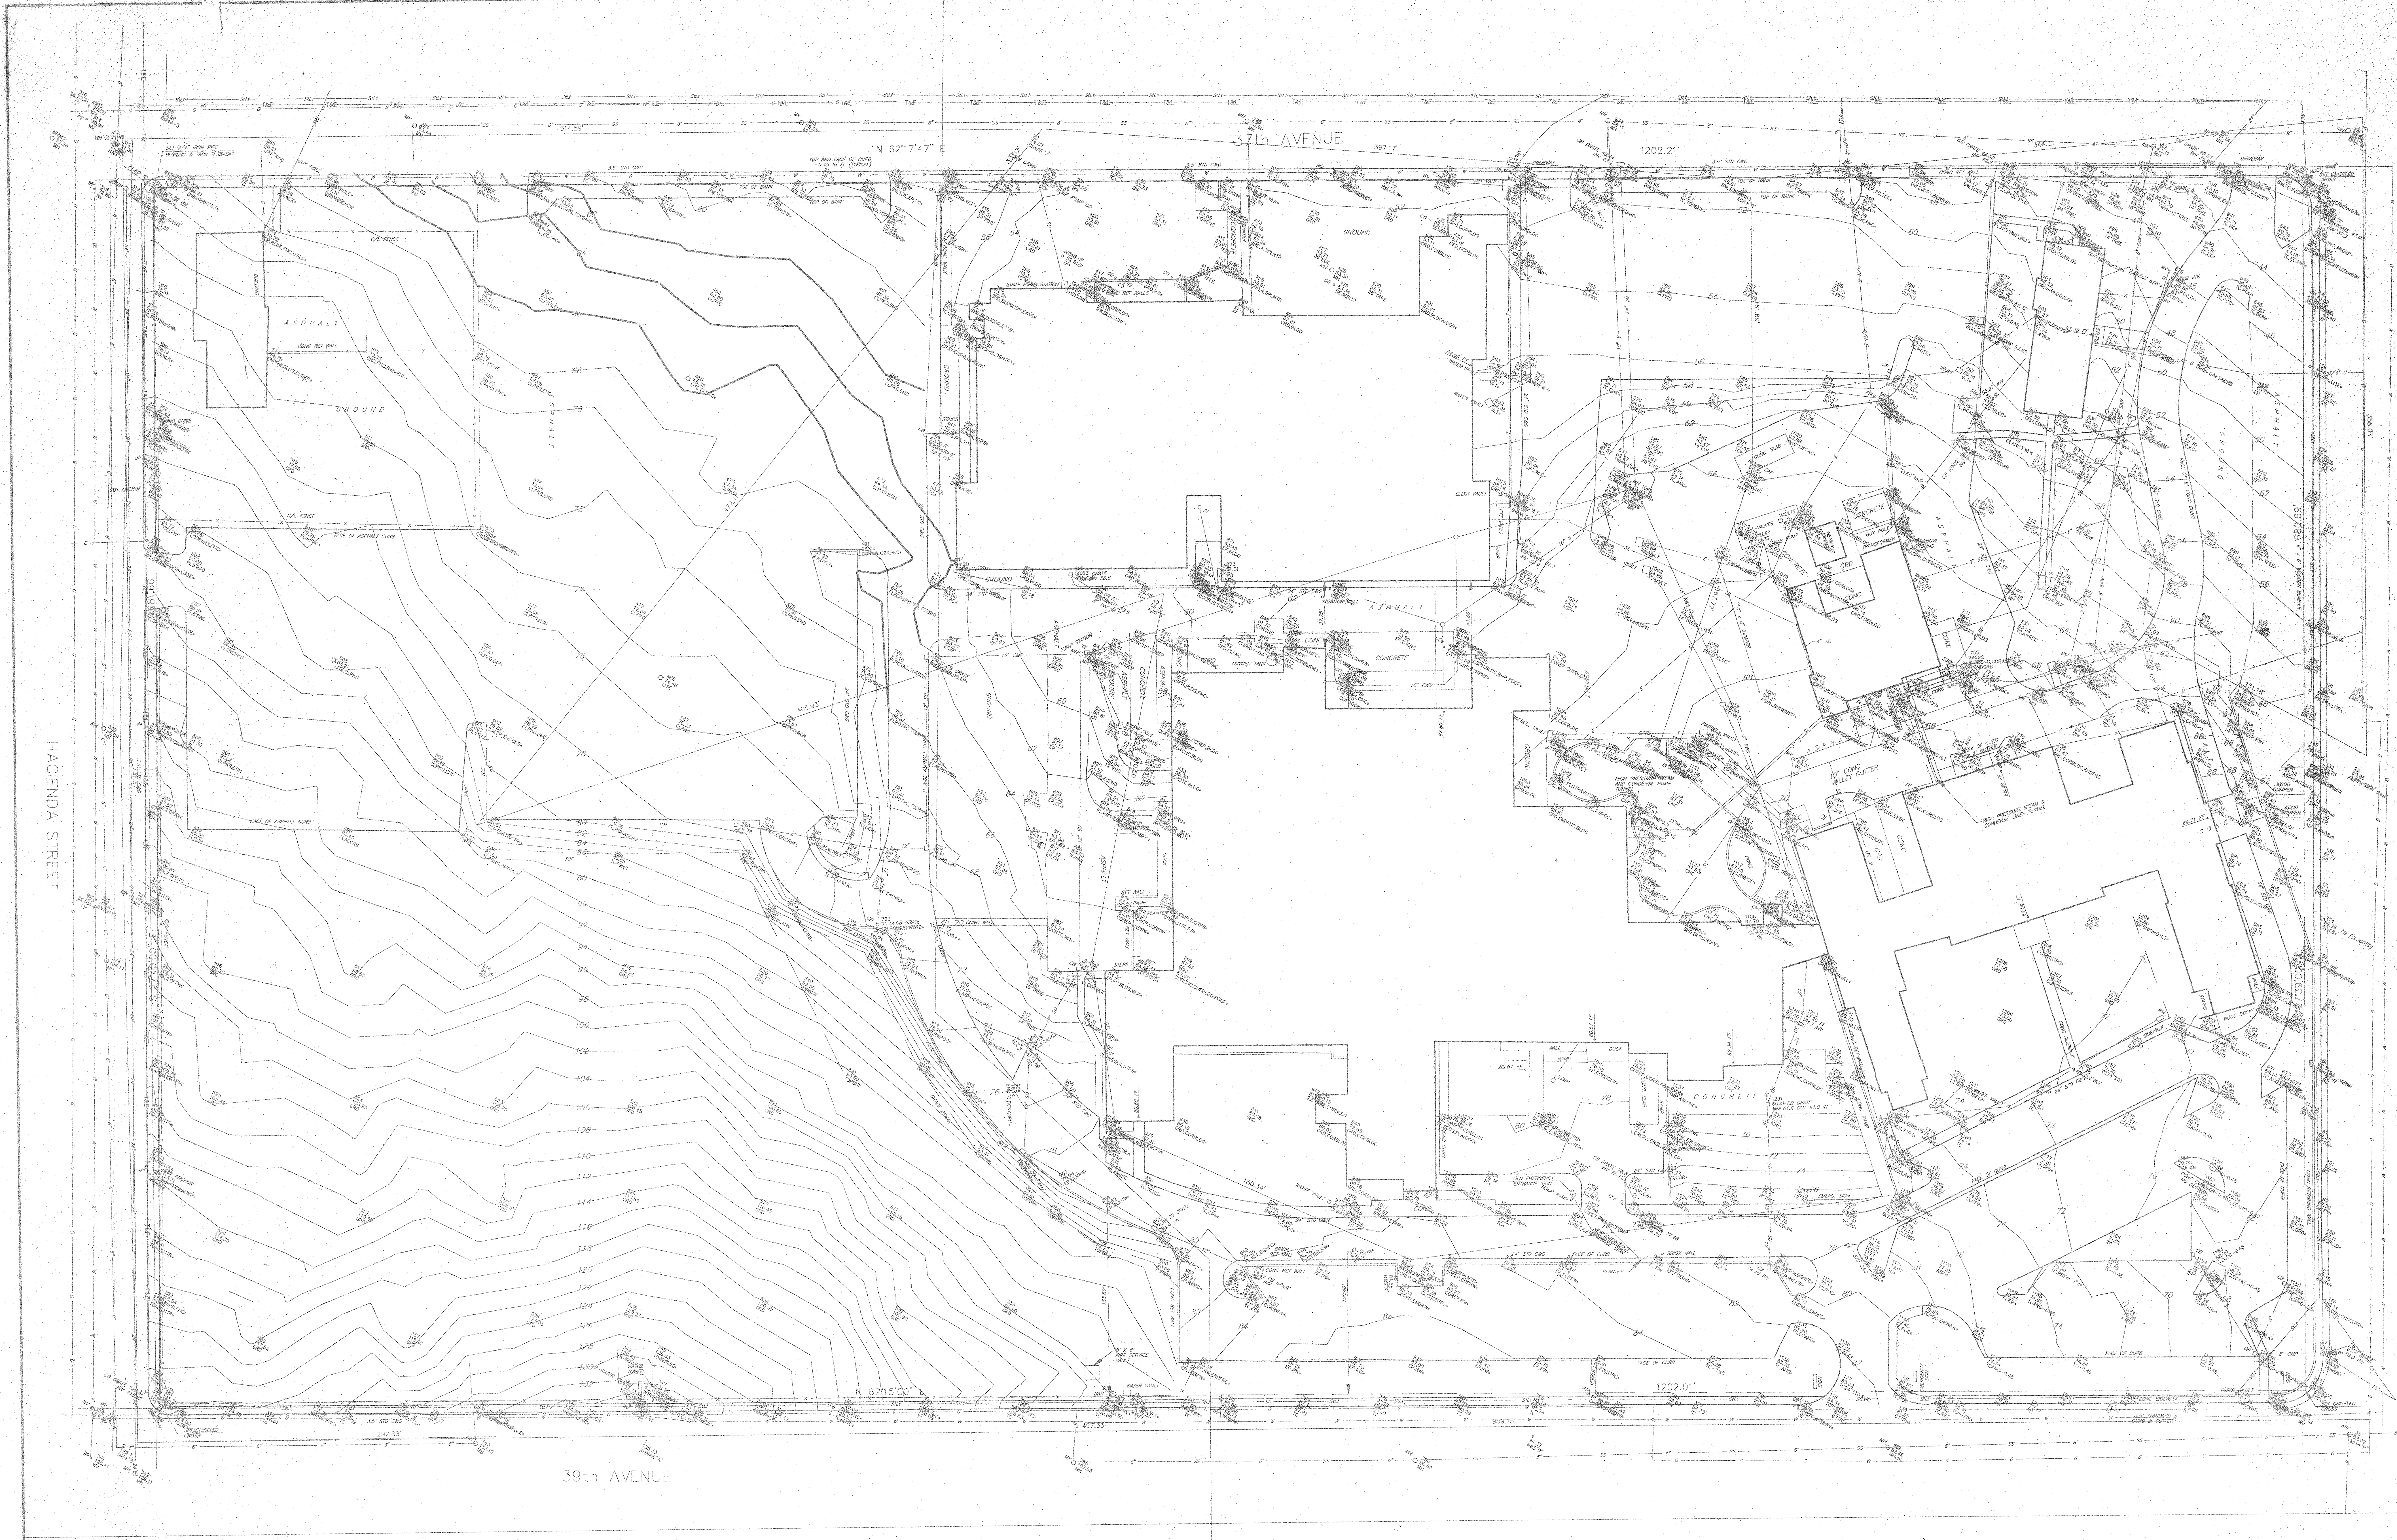

LEGEND

PP	Overhead Electric Pole
CB	Catch Basin
CONC	Concrete
DI	Drain Inlet
HDCP	Handicap
MH	Manhole
EUC	Eucalyptus Tree
WV	Water Valve
TC	Top and Face of Curb
FL	Flow Line
TW	Top of Wall
INV	Invert
ASPH	Asphalt
HYD	Fire Hydrant
BW	Back of Walk
EP	Edge of Pavement
STD C&G	Standard Curb and Gutter
RET	Retaining
MON	Monument
GM	Gas Meter
SSCO	Sanitary Sewer Cleanout
SSMH	Sanitary Sewer Manhole
GV	Gas Valve
IRRIG	Irrigation
C/L	Chain Link
GRD	Ground
BM	Benchmark
JP	Joint Use Pole
✱	Electrolier
✱	Fire Hydrant

— SD —	Storm Drain Line
— SS —	Sanitary Sewer Line
— SL —	Steam Line
— T —	Underground Telephone Line
— E —	Underground Electric Line
— T&E —	Overhead Telephone and Electric Lines
— G —	Gas Line
— W —	Water Line
— StLt —	Underground Street Lighting Line

BENCHMARK

FOUND RAMSET NAIL AND WASHER ON THE TOP OF THE CURB AT THE EASTERLY END OF THE NORTHEASTERLY RETURN OF THE INTERSECTION OF HACIENDA STREET AND 37th AVENUE (BENCHMARK NO. 49-3)
ELEVATION = 69.58 CITY OF SAN MATEO DATUM

NORTH

BOUNDARY AND TOPOGRAPHIC SURVEY
SAN MATEO COUNTY GENERAL HOSPITAL
LOTS 53, 54, 57, 58, 61 and 62, LAUREL CREEK FARM
ASSESSOR'S PARCEL NO. 042-130-040

CITY OF SAN MATEO SAN MATEO COUNTY CALIFORNIA

JANUARY, 1992

acres
Consulting Engineers, Inc.
Civil Engineering Surveying
246 First Street Suite 400
San Francisco, CA 94105
TEL. (415) 495-2400
FAX (415) 495-7655

JOB NO. 92016

The Ratcliff Architects
5856 Doyle Street
Emeryville, CA 94608
Mail: P.O. Box 1022
Berkeley, CA 94701

Tel: (510) 652-1972
Fax: (510) 655-6654

Structural Engineer
DASSE Design Inc.
33 New Montgomery Street, Suite 850
San Francisco, CA 94105
Tel: (415) 243-8400
Fax: (415) 243-9165

Mechanical/Electrical/Plumbing
Ted Jacob Engineering Group, Inc.
1763 Broadway
Oakland, CA 94612
Tel: (510) 763-4880
Fax: (510) 763-5099

Civil Engineer
Sandis Humber Jones
605 Castro Street
Mountain View, CA 94041-2011
Tel: (415) 969-6900
Fax: (415) 969-6472

Landscape Architect
Omi Lang Associates Inc.
2566 California Street
San Francisco, CA 94115
Tel: (415) 922-0104
Fax: (415) 922-1685

Code/Fire Consultant
Schirmer Engineering Corporation
2325 Clayton Road
Concord, CA 94520-2104
Tel: (510) 827-5858
Fax: (510) 827-8997

No.	Date	Revision	By

This Document Has Been Reviewed In Accordance With The Requirements Of Title 24 C.C.R. Office of Statewide Health Planning and Development.
Reviewer Da

OSHPD NOS.:
NURSING WING: HS9304

County NO. 570A-00312
The Ratcliff Architects Project No.: 92

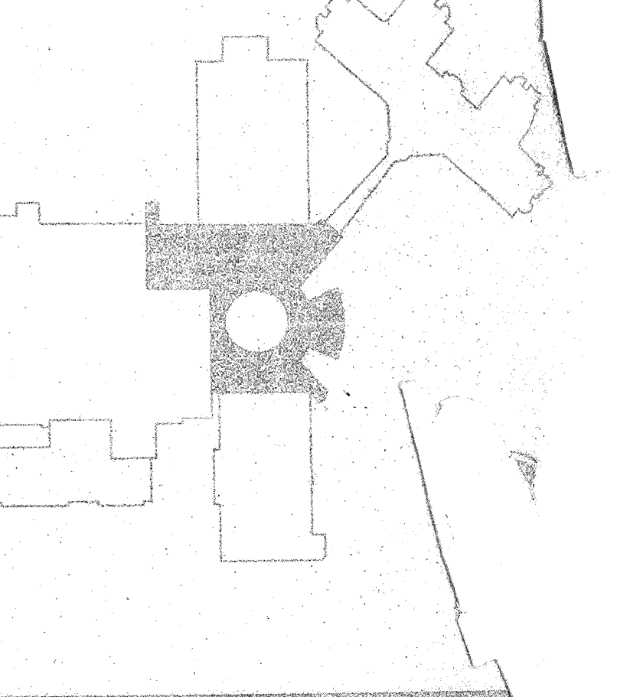

SAN MATEO COUNTY HEALTH CENTE
NORTH ADDITION

Drawing
EXISTING SITE SURVEY

Scale: 1/40" = 1'-0" Drawn: Chec

Drawing No.: 2

Date: 11 OCT 1994